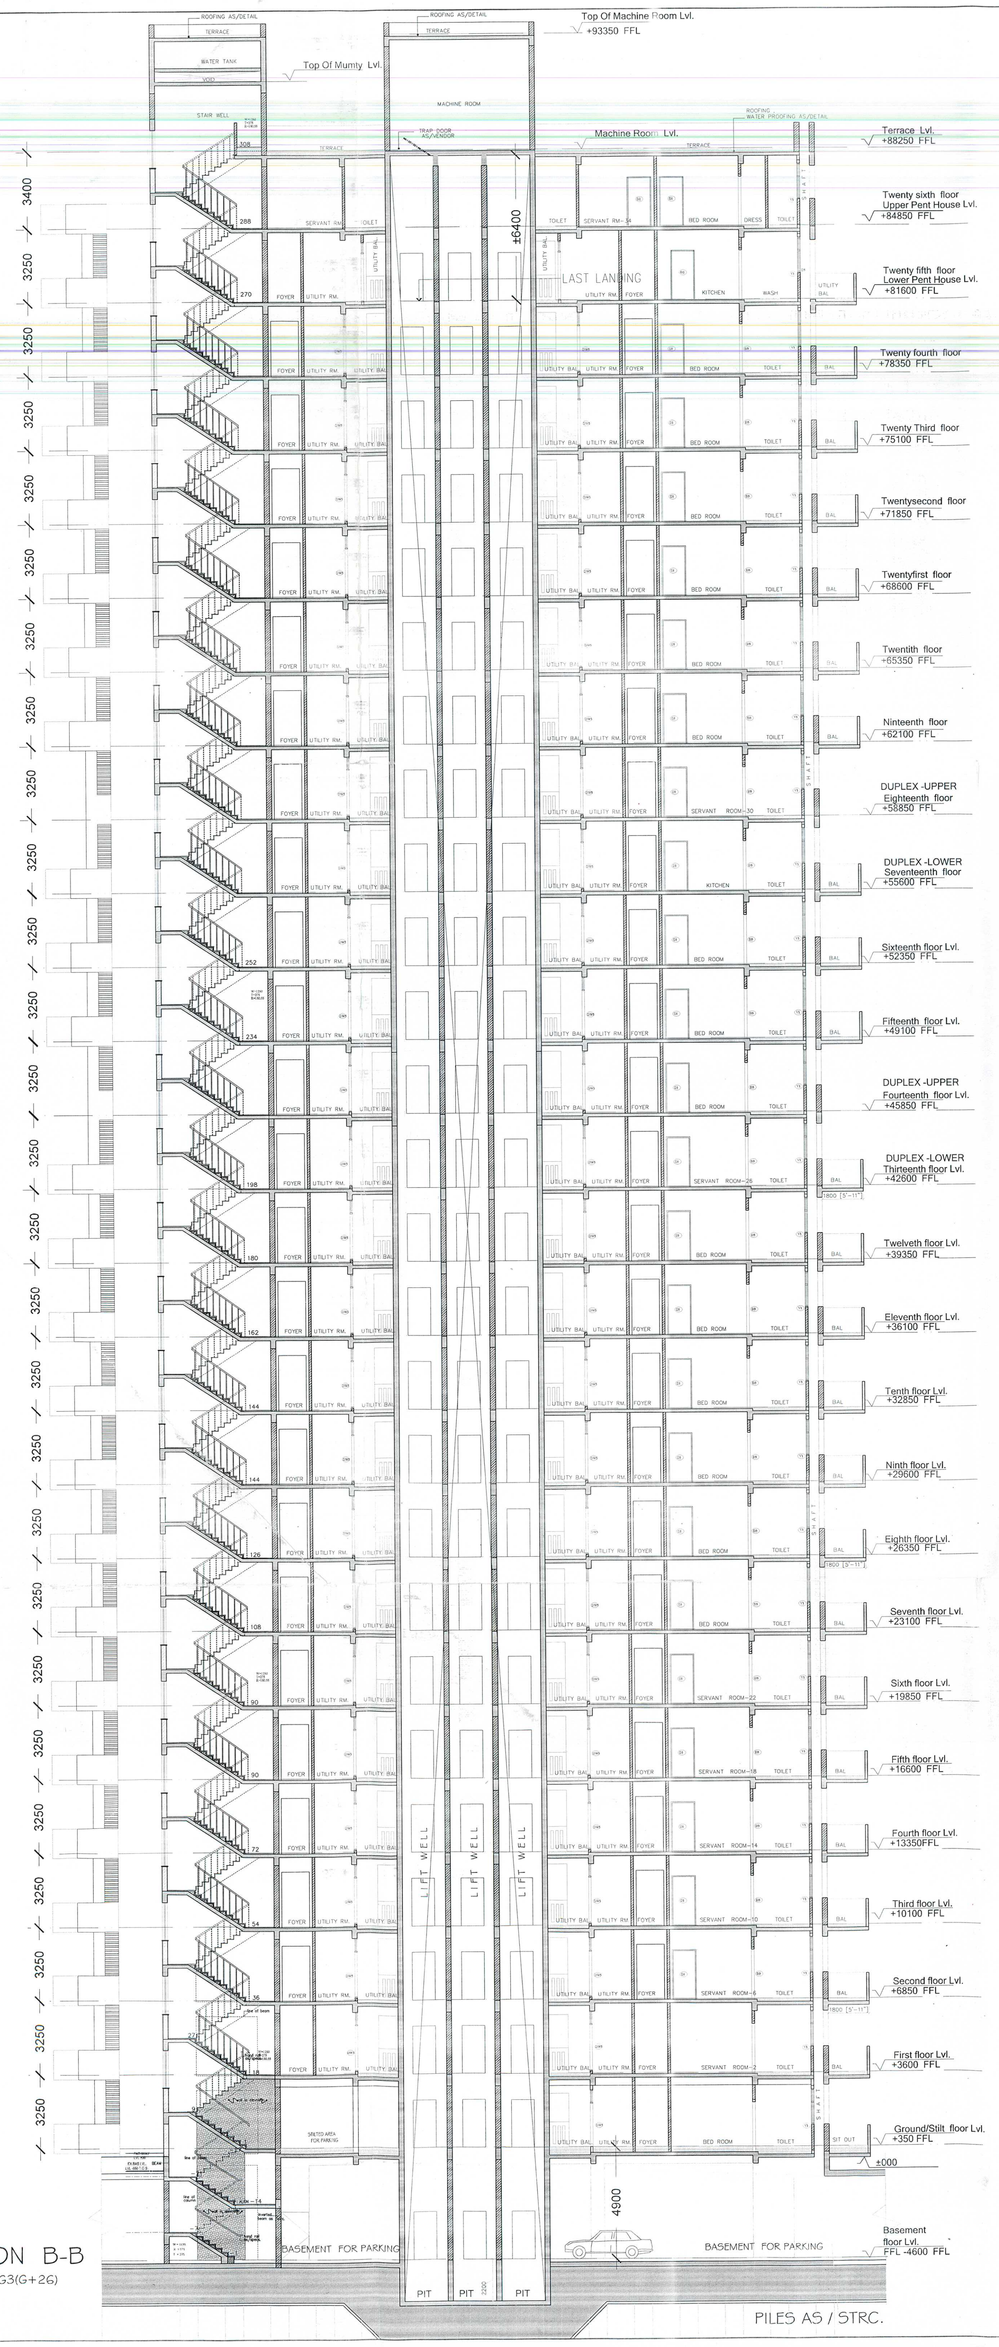

SECTION B-B
TOWER-G2 &G3(G+26)

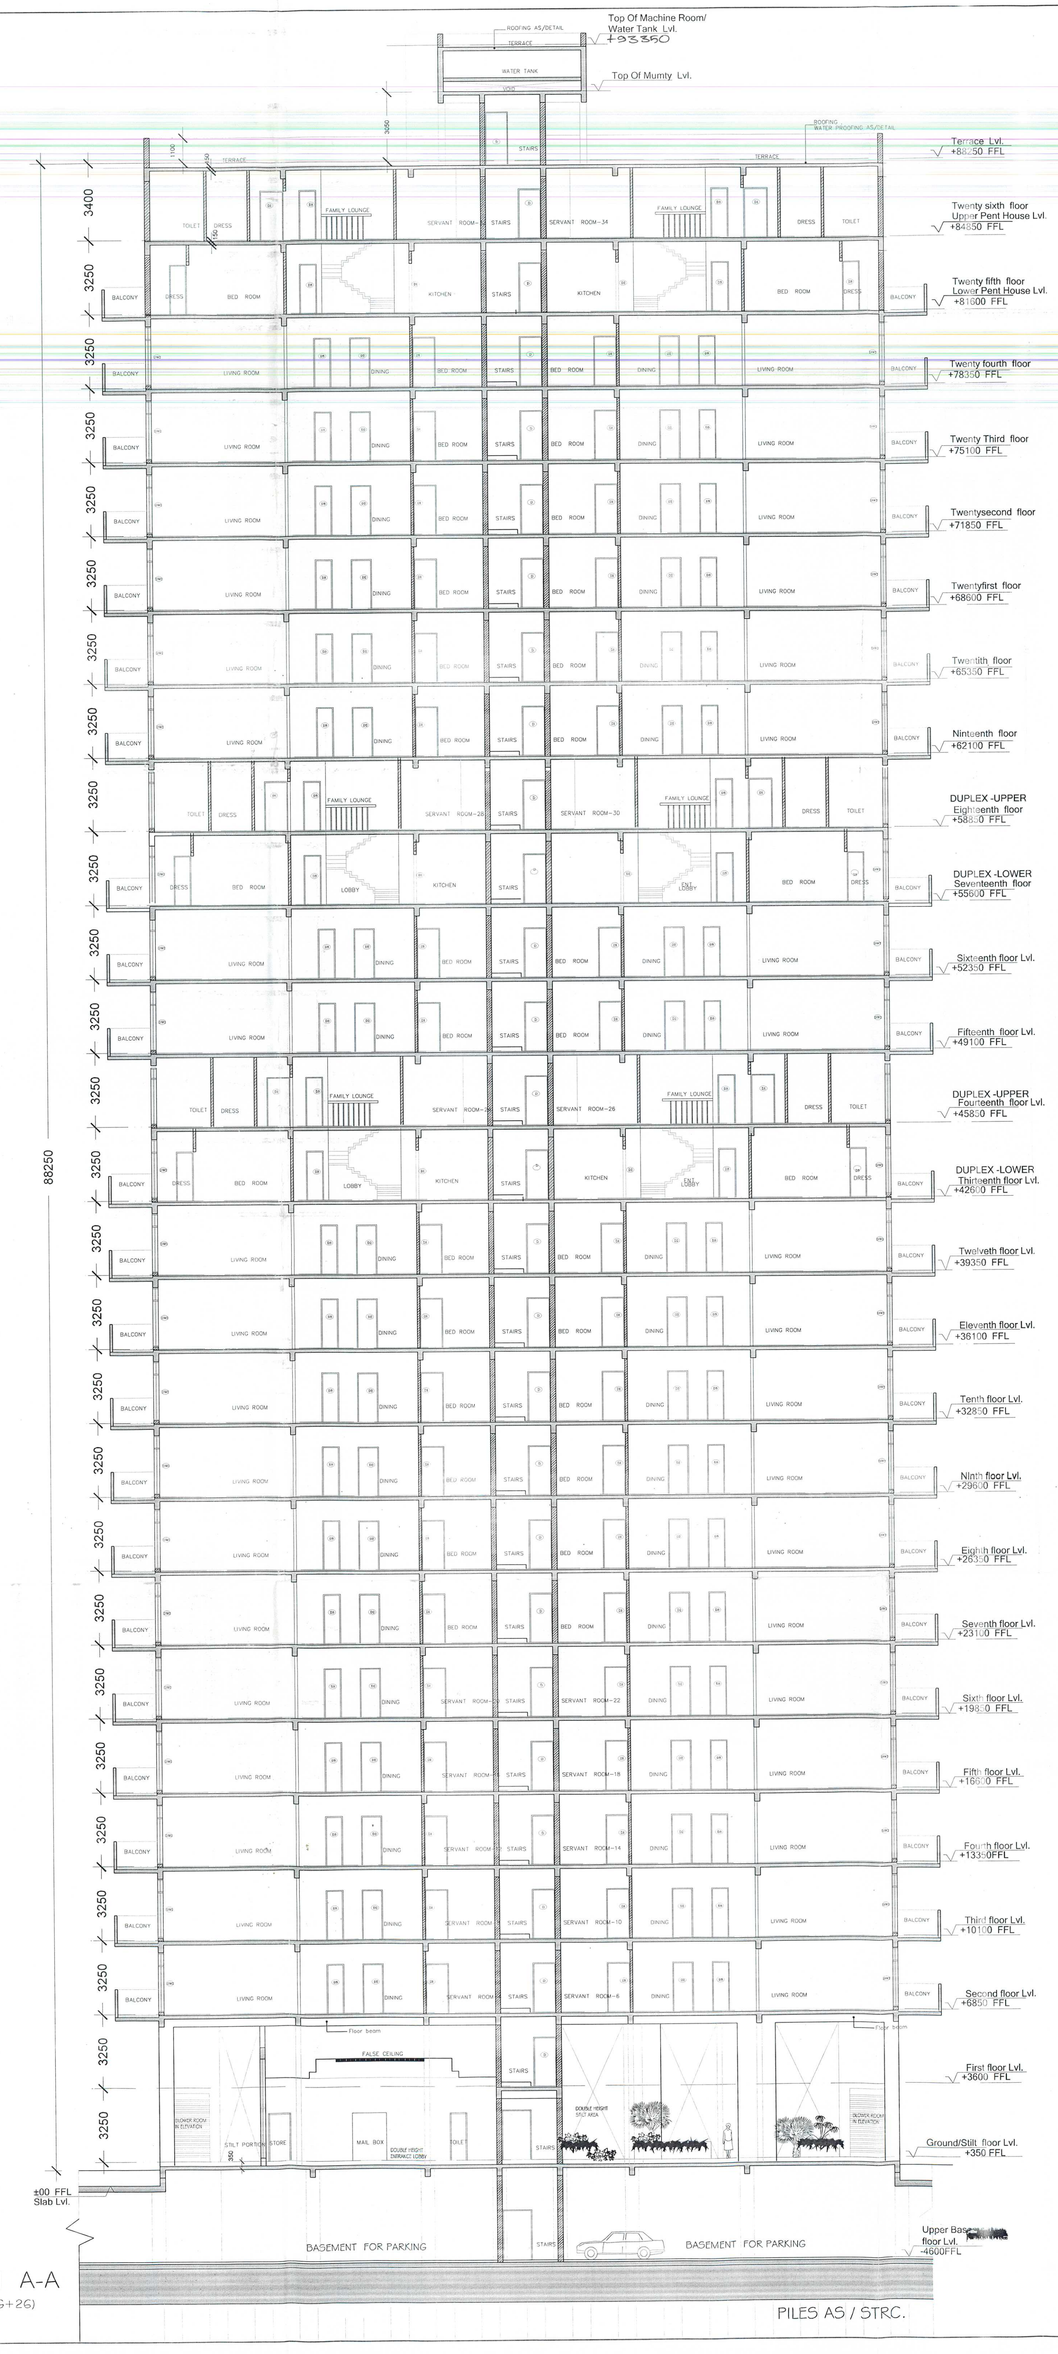

SECTION A-A
TOWER-G2 &G3(G+26)

Notes

- Dimensions are not to be scaled.
- Dimensions are not to be scaled
- All Dimensions Are In MM
- All windows & ventilators are openable
- All walls are 230/115 thk Brick Wall

Issues

No.	Date	By	Description

Revisions

KEY PLAN

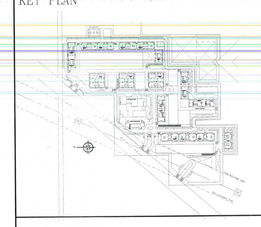

Owner's Signature

Architect's Signature

Manish Kr. Bagga Architect
Council of Architecture
Registration No. CA/95/18828

SANCTIONED
to be read in conjuction with
memo No.36958 Dtd. 18/04/13

Architects
Arcop Associates Pvt. Ltd.
Plot No.36, Sector-32, Gurgaon
HARYANA
Ph.: +91-124-4595500 , 4371200
Fax: +91-124-4595550

D.P.Mehra
Managing Director
B.Arch.

S.T.P.(R)
Member
B.P.C.

C.T.P.(N.)
Chairman
B.P.C.

Client
M/S Selene Constructions
F-60 , Malhotra Building, II Floor ,
Cannaught Place, New Delhi-110001
& Vindhyachal Land Development Ltd.

PROPOSED

Job Title BUILDING PLAN OF
REVISED GROUP HOUSING AT
SECTOR-103 FALLING IN REVENUE
ESTATE OF VILLAGE DAULATABAD ,
THESIL &DIST. GURGAON,HARYANA

Drawing Title
TOWER-G2 & G3
SECTION AA & BB
G+26

Job No.		Drawing No.
Drawn	Checked	AR-A-25
Date 18.05.2012	Scale 1:200	Revisions