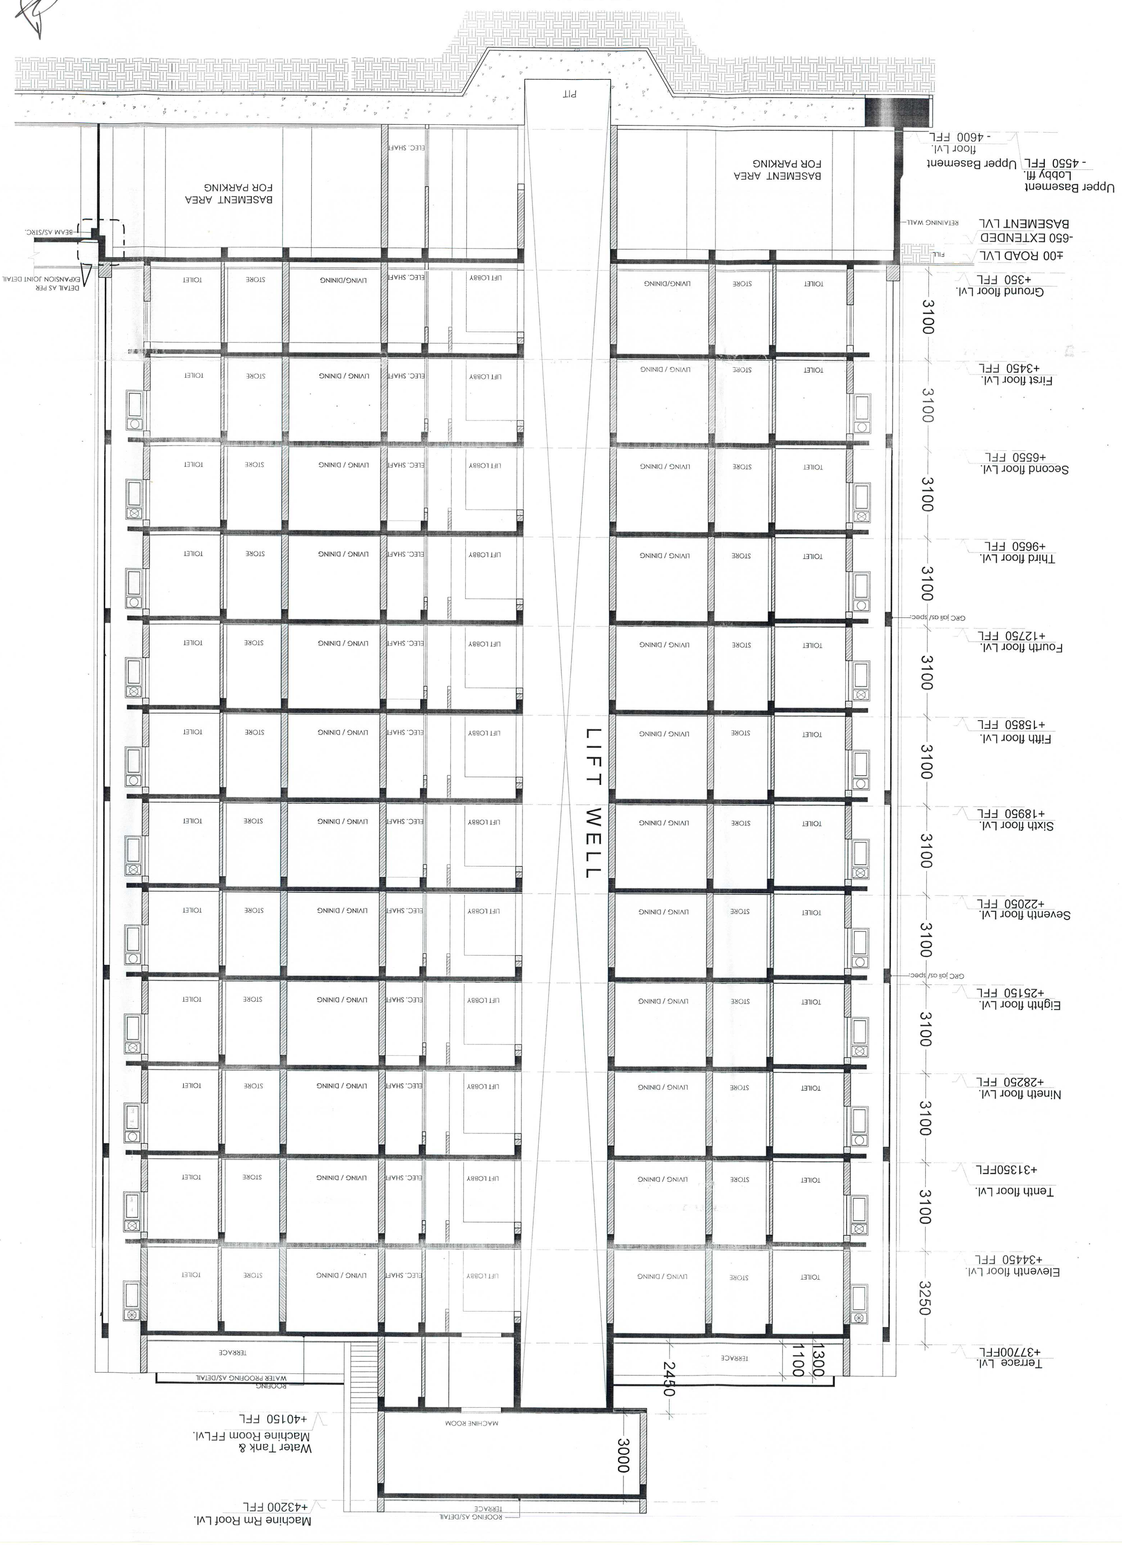

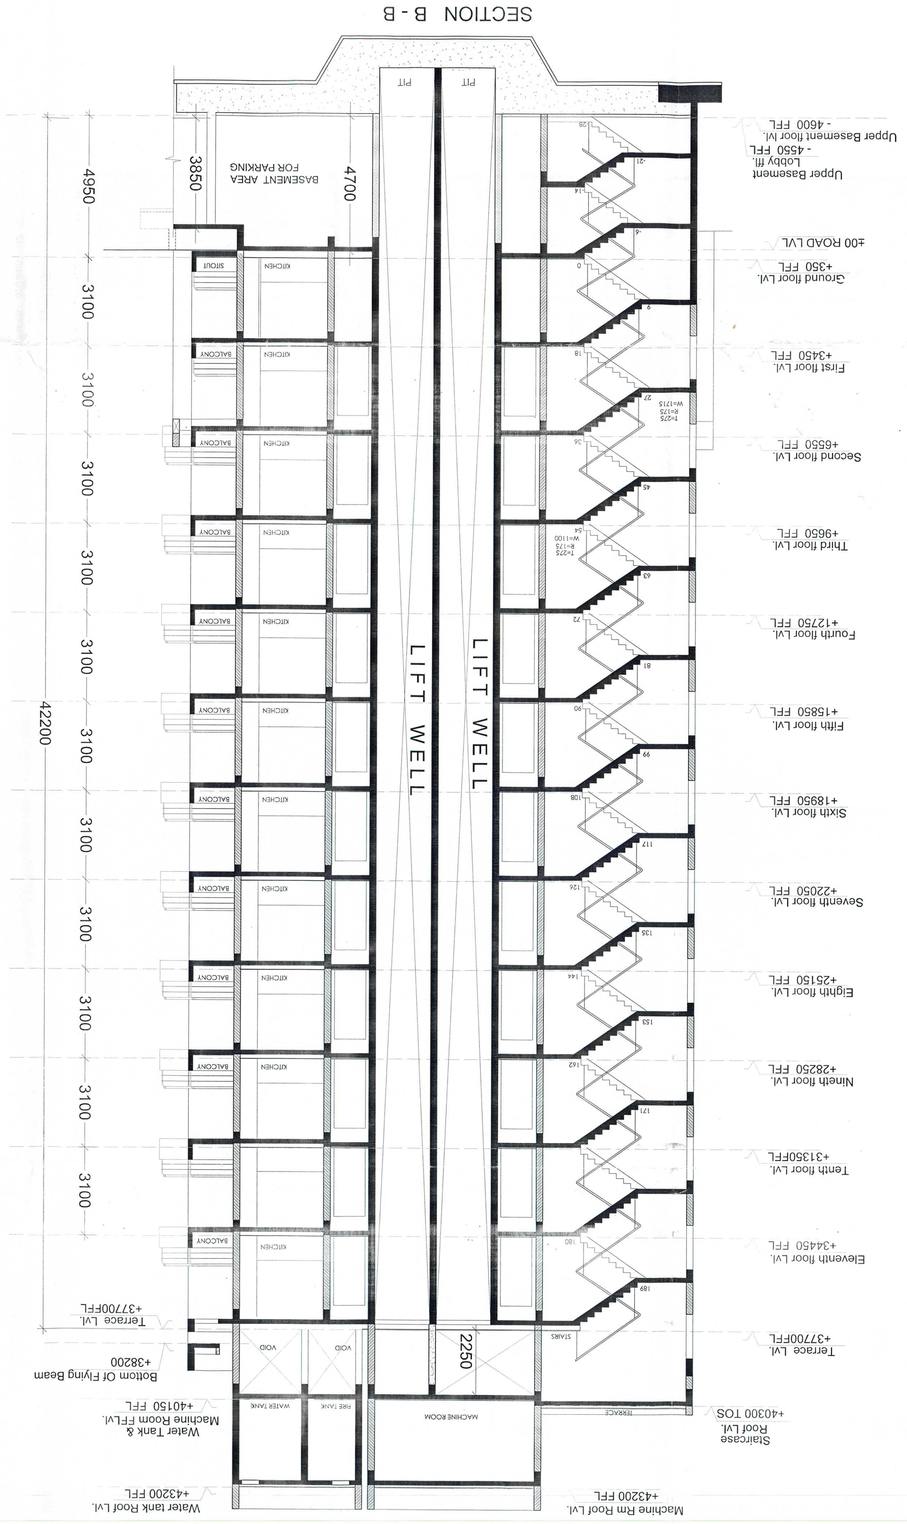

SANCTIONED

to be read in conjunction with memo No.5647/SE Dtd.15/4/13

Owner's Signature

Architect's Signature

Mahesh K. Bhagat Architect
Council of Architecture
Registration No. CA/89/18625

Architects
Arroop Associates Pvt. Ltd.
Pvt. No-36, Sector-32, Gurgaon.
HARYANA - 122001
INDIA
Ph. +91-124-4596550 , 4371200
Fax +91-124-4596550

Client
M/s Selene Constructions
F-60 , Malhotra Building, II floor ,
Connaught Place, New Delhi-110001

Project
AD THE BUILDING PLAN OF
RESIDENTIAL GROUP HOUSING AT
SECTOR-103 , FALLING IN REVENUE
ESTATE OF VILLAGE DALLATABAD
TEHSIL, &DIST. GURGAON,HARYANA
& Vindyanchal Land Development Ltd.

Drawing Title
SECTION.
TOWER -B
G+11

Job No.
Drawing No
AR-A-10

Drawn
Checked
Date
Scale
Revisions
06/01/12
1:100

Notes
- Dimensions are not to be scaled
- Dimensions are not to be scaled
- All windows & ventilators are openable
- All Dimensions are in MM
- All walls are 230 thk. Brick Wall

No.	Date	By	Description

Issues

Revisions

KEY PLAN