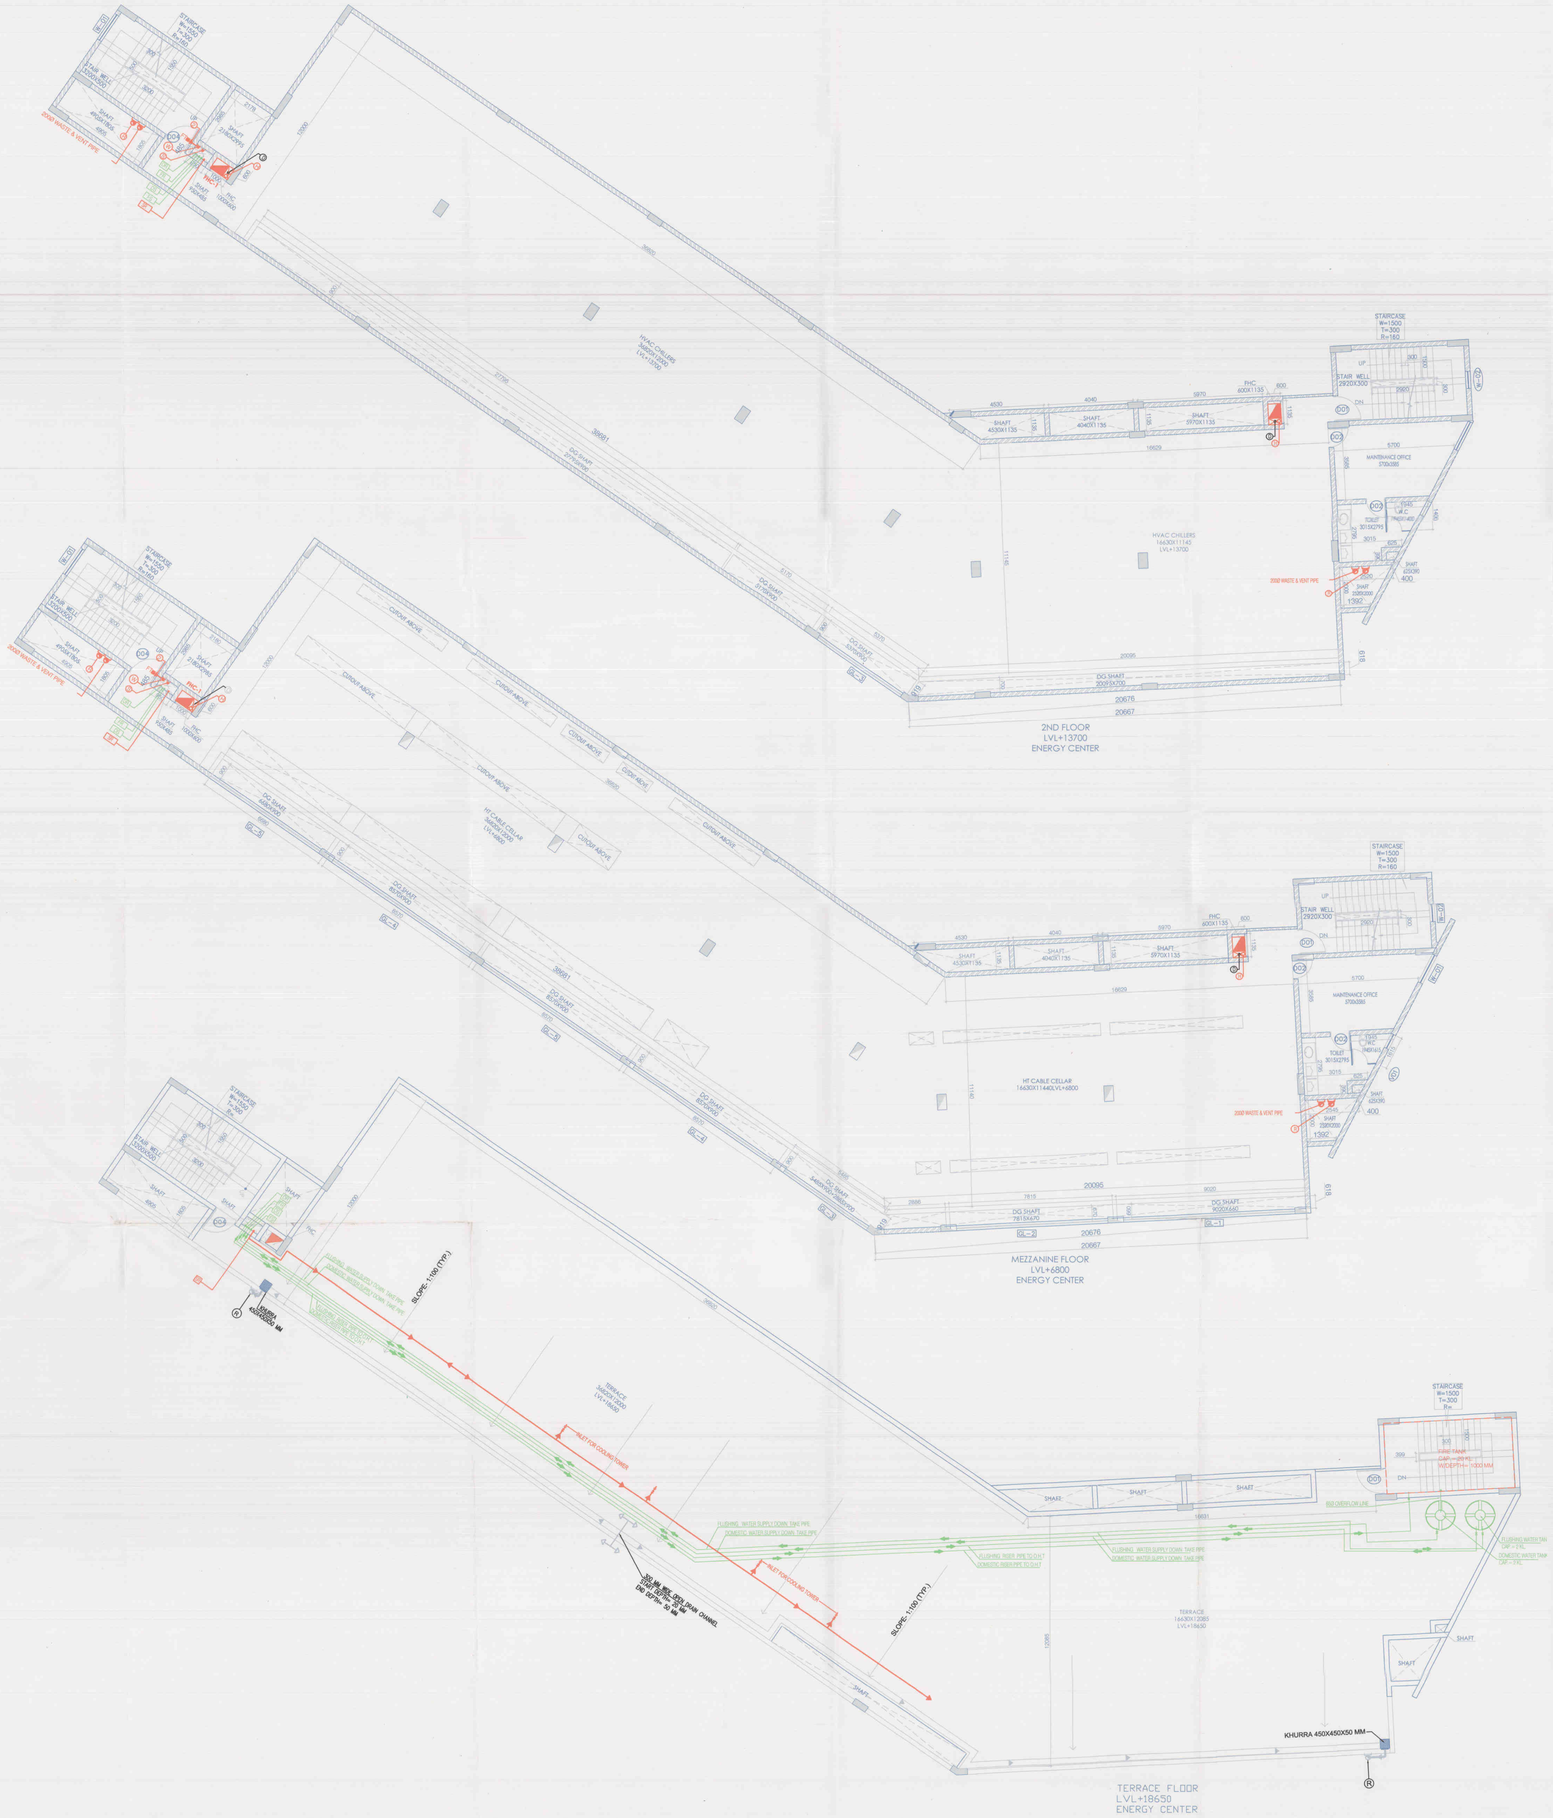
2ND FLOOR
LVL+13700
ENERGY CENTER
MEZZANINE FLOOR
LVL+6800
ENERGY CENTER
TERRACE FLOOR
LVL+18650
ENERGY CENTER
HVAC CHILLERS
14630X11145
LVL+13700
HT CABLE CELLAR
14630X11440LVL+6800
TERRACE
14630X12085
LVL+18650
MAINTENANCE OFFICE
3700X385
STAIRCASE
W=1500
T=300
R=160
STAIR WELL
2920X300
SHAFT
4530X1135
SHAFT
4040X1135
SHAFT
5970X1135
FHC
600X1135
DG SHAFT
2025X700
DG SHAFT
9000X600
DG SHAFT
7815X470
DG SHAFT
8000X600
20095
20676
20667
16629
18631
SLOPE-1:100(TYP.)
KHURRA 450X450X50 MM
KHURRA
450X450X50 MM
RWO OVERFLOW LINE
FLUSHING WATER SUPPLY DOWN TAKE PIPE
DOMESTIC WATER SUPPLY DOWN TAKE PIPE
FLUSHING WATER PIPE TO OHT
DOMESTIC WATER PIPE TO OHT
FLUSHING WATER TANK
CAP = 2 KL
DOMESTIC WATER TANK
CAP = 3 KL
FLUSHING WATER SUPPLY DOWN TAKE PIPE
DOMESTIC WATER SUPPLY DOWN TAKE PIPE
HEAT FOR COOLING TOWER
SHAFT
TOILET
3015X2795
MAIN DRAIN
CAP=(W)1000
W(DEPTH)=1000 MM
DG SHAFT
2025X700
DG SHAFT
9000X600
DG SHAFT
7815X470
DG SHAFT
8000X600
DG SHAFT
4040X1135
DG SHAFT
4530X1135
DG SHAFT
5970X1135