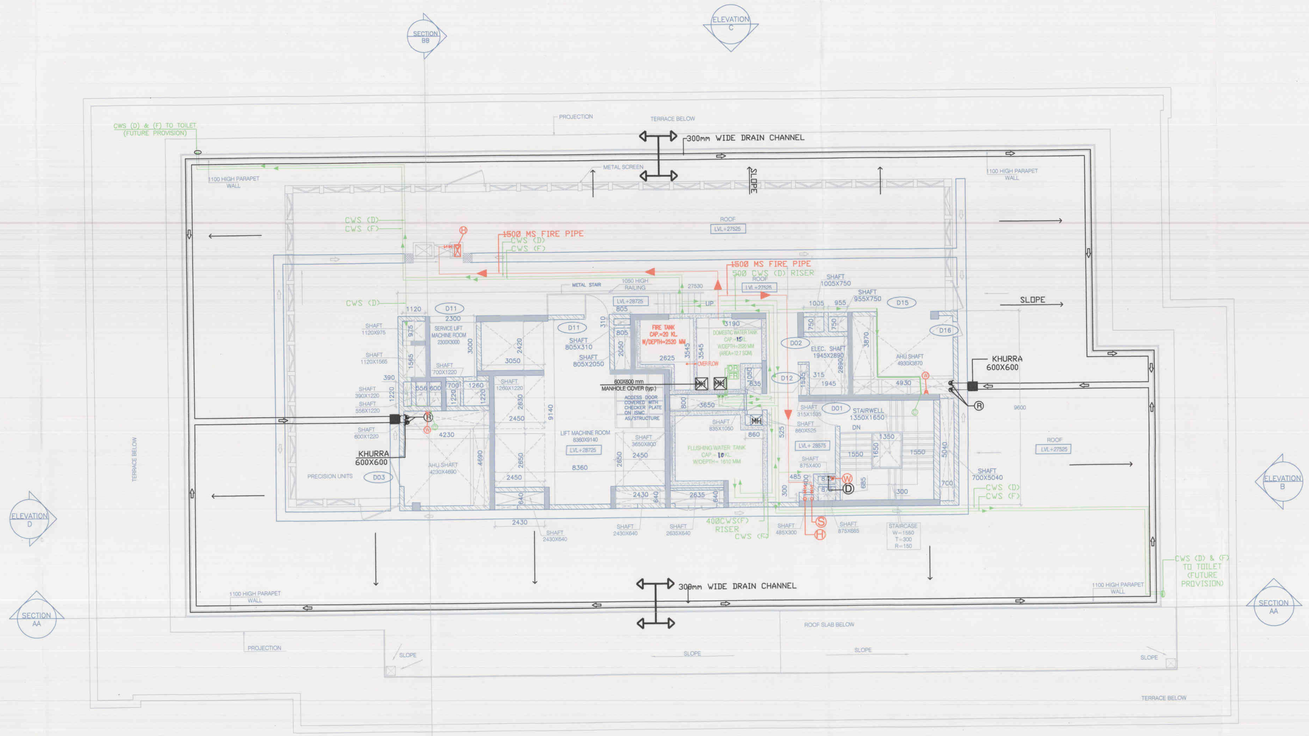

TERRACE PLAN
LVL+27525
BLOCK-3

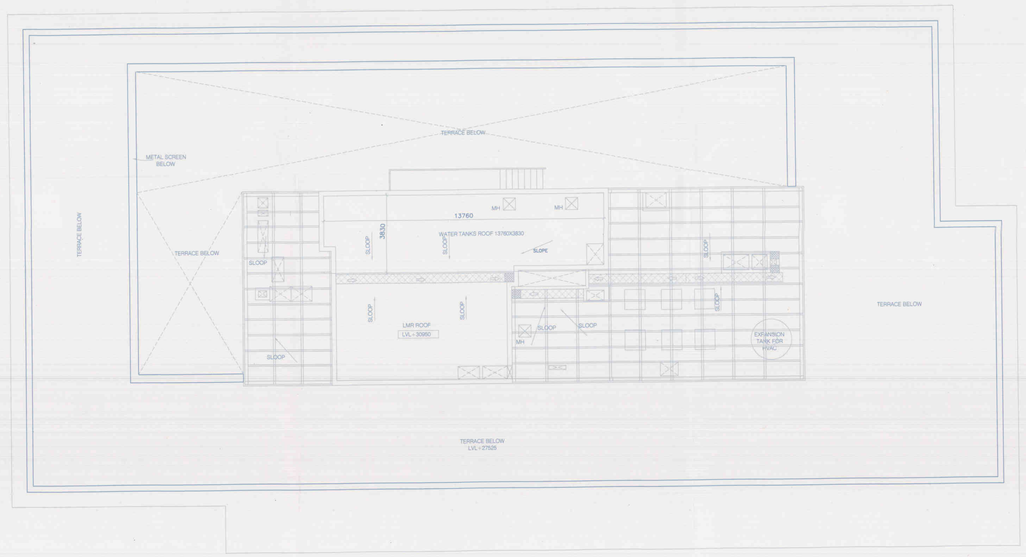

LMR ROOF PLAN
BLOCK-3
LVL+30950

Note :-

1. BUILDING WILL BE DESIGNED (STRUCTURES) AS PER RELEVENT IS CODES FOR EARTH QUAKE RESISTANCE.
2. BUILDING IS HAS AUTOMATIC SPRINKLER SYSTEM ON ALL FLOORS.

LEGEND :-

LEGEND:- FIRE FIGHTING

FHC	FIRE HOSE CABINET
(H)	150ø HYDRANT PIPE
(D)	80ø DRAIN PIPE
(S)	150ø SPRINKLER PIPE

FD	FLOOR DRAIN 63mm uPVC WASTE PIPE
MT	MULTI TRAP-110x63/75mm
FT	FLOOR TRAP-110x63/75mm

(S) 150ø SOIL PIPE H.C.I.P
(W) 100ø WASTE & VENT PIPE H.C.I.P
(A) 75ø A.S.PIPE H.C.I.P.
(R) 200ø RAIN WATER PIPE
(R) 150ø RAIN WATER PIPE
(1) 100ø SOIL PIPE HCI
(2) 100ø WASTE PIPE HCI
(3) 32ø WASTE PIPE HCI
(4) 50ø WASTE PIPE HCI
(5) 50ø SOIL/WASTE PIPE HCI

(FR) FLUSHING RISER TO OHT
(DR) DOMESTIC RISER TO OHT
(DS) DOMESTIC DROP PIPE
(FS) FLUSHING DROP PIPE
} SIZE SYSTEM DIGRAM

(C1) CUTOUT SIZE 150x150 FOR (FD,FT & UT)
(C2) CUTOUT SIZE 200x200
(C3) CUTOUT SIZE 75x75 FOR (WB,SINK & URINAL)

Project:

PROPOSED BUILDING PLAN OF COMMERCIAL COLONY SITE MEASURING 12.13125 ACRES(LICENSE NO-05 OF 2015 DATED 6-8-2015)IN SECTOR-16 GURGAON MANESAR URBAN COMPLEX BEING DEVELOPED BY SH.KESHAV DUTT AND OTHERS IN COLABORATION WITH CALDER DEVELOPERS PVT LTD(LC.2895)

Associate Architects

RSMS ARCHITECTS

RSMS ARCHITECTS PVT. LTD.
69,Nora Niwas Bhawani Kunj
(Behind D2), Vasant Kunj,
New Delhi-110070.
Tel.: 011-26898616,26898617
www.rsms-arch.com

S.T.P.(HQ) Member Secretary B.P.C. | S.T.P. (G) Member B.P.C. | S.T.P. (HQ) Chairman B.P.C.

AD | JR | DL ATP

Checked and found ok for Public Health (Internal) Sewerage subject to compliance in forwarding letter No. SE/ 525 5/10/15

Sub-Divisional Engineer (HQ) BBMB, Panchkula.

(RAM AVTAR BASSI) A.D. | (BALWANT SINGH) S.D.

ARCHITECT'S SEAL & SIGNATURE | OWNER'S SEAL & SIGNATURE

For Calder Developers India Limited
Authorised Signatory

AUG.-2014. | Scale : 1:100

Drawing Title:- TERRACE & LMR ROOF PLAN (BLOCK-3)

Drawing No:- B3-04