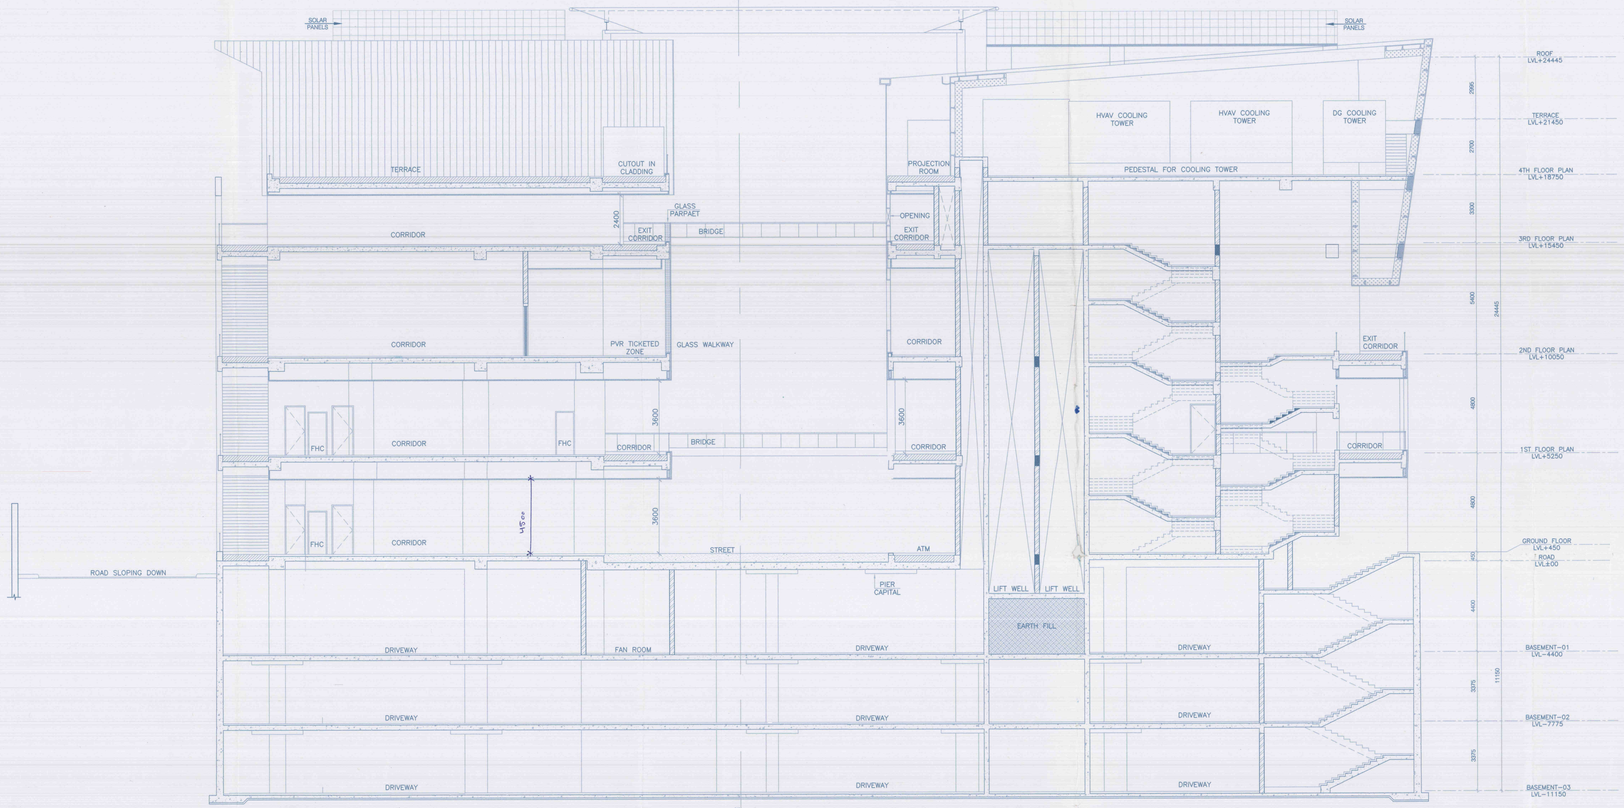

SECTION= A-A

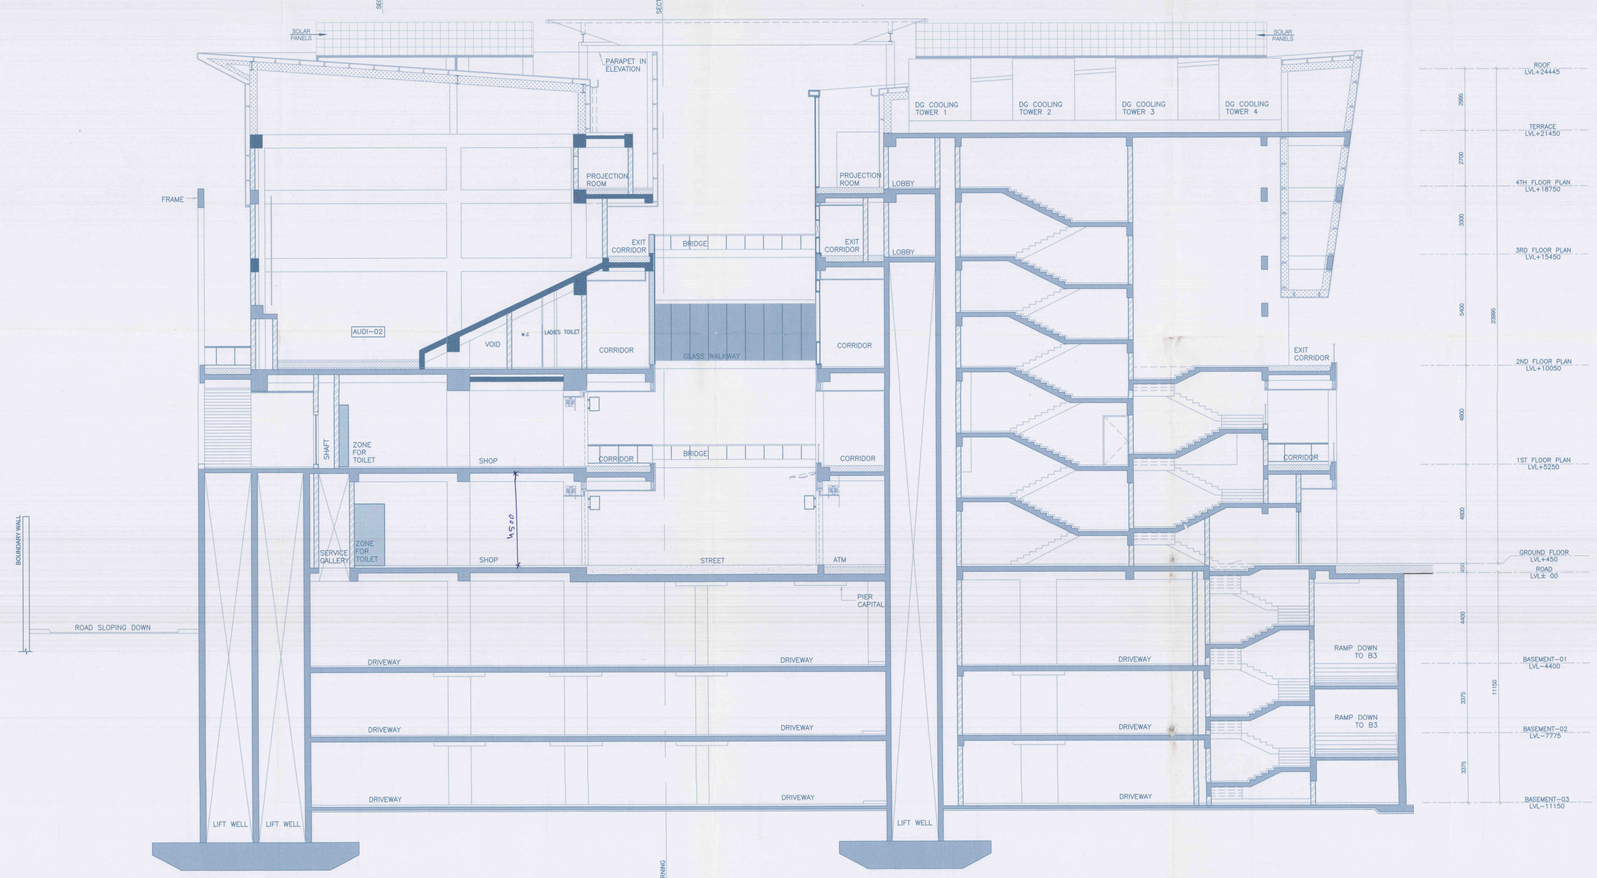

SECTION= B-B

Note :-

1. BUILDING WILL BE DESIGNED (STRUCTURES) AS PER RELEVENT IS CODES FOR EARTHQUAKE RESISTANCE.
2. BUILDING HAS AUTOMATIC SPRINKLER SYSTEM ON ALL FLOORS.

LEGEND:-

3. BUILDING IS ARTIFICIALLY LIGHTED MECHANICALLY VENTILATED & CENTRALLY AIRCONDITIONED WITH 100% POWER BACKUP.

Project:

PROPOSED BUILDING PLAN OF COMMERCIAL AREA MEASURING 3.34 ACRES FORMING PART OF RESIDENTIAL PLOTTED COLONY IN SECTOR 81,82,82A,83&85, MANESAR HARYANA.-LICENCED NO.113 OF 2008. (COMMERCIAL AREA LICENCED IN FAVOUR OF M/s MARK BUILDTECH PVT.LTD.) BEING DEVELOPED BY: M/s VATIKA LAND BASE PVT.LTD.

Associate Architects

RSMS ARCHITECTS PVT. LTD.
69,Nora Niwas Bhawani Kunj
(Behind D2), Vasant Kunj,
New Delhi-110070.
Tel.: 011-26898616,26898617
www.rsms-arch.com

Architect (HQ) | C.T.P. (HQ) Member Secretary B.P.C. | S.T.P. (G) Member B.P.C. | C.T.P. (HQ) Chairman B.P.C.

AD | PA | ATP

OWNER'S SEAL & SIGNATURE: (RAM AVTAR BASSI) A.D. | (BALWANT SINGH) S.D.

VATIKA LIMITED
Auth. Signatory

ARCHITECT'S SEAL & SIGNATURE

AUGUST.-2016.	Scale : 1:100	
Drawing Title:- Section-AA & BB		Drawing No:- A6-AA_BB-R
RO-SUB.	PROPOSED BUILDING PLAN OF COMMERCIAL AREA MEASURING 3.34 ACRES FORMING PART OF RESIDENTIAL PLOTTED COLONY IN SECTOR 81,82,82A,83&85, MANESAR HARYANA.-LICENCED NO.113 OF 2008.	VATIKA-RET-12