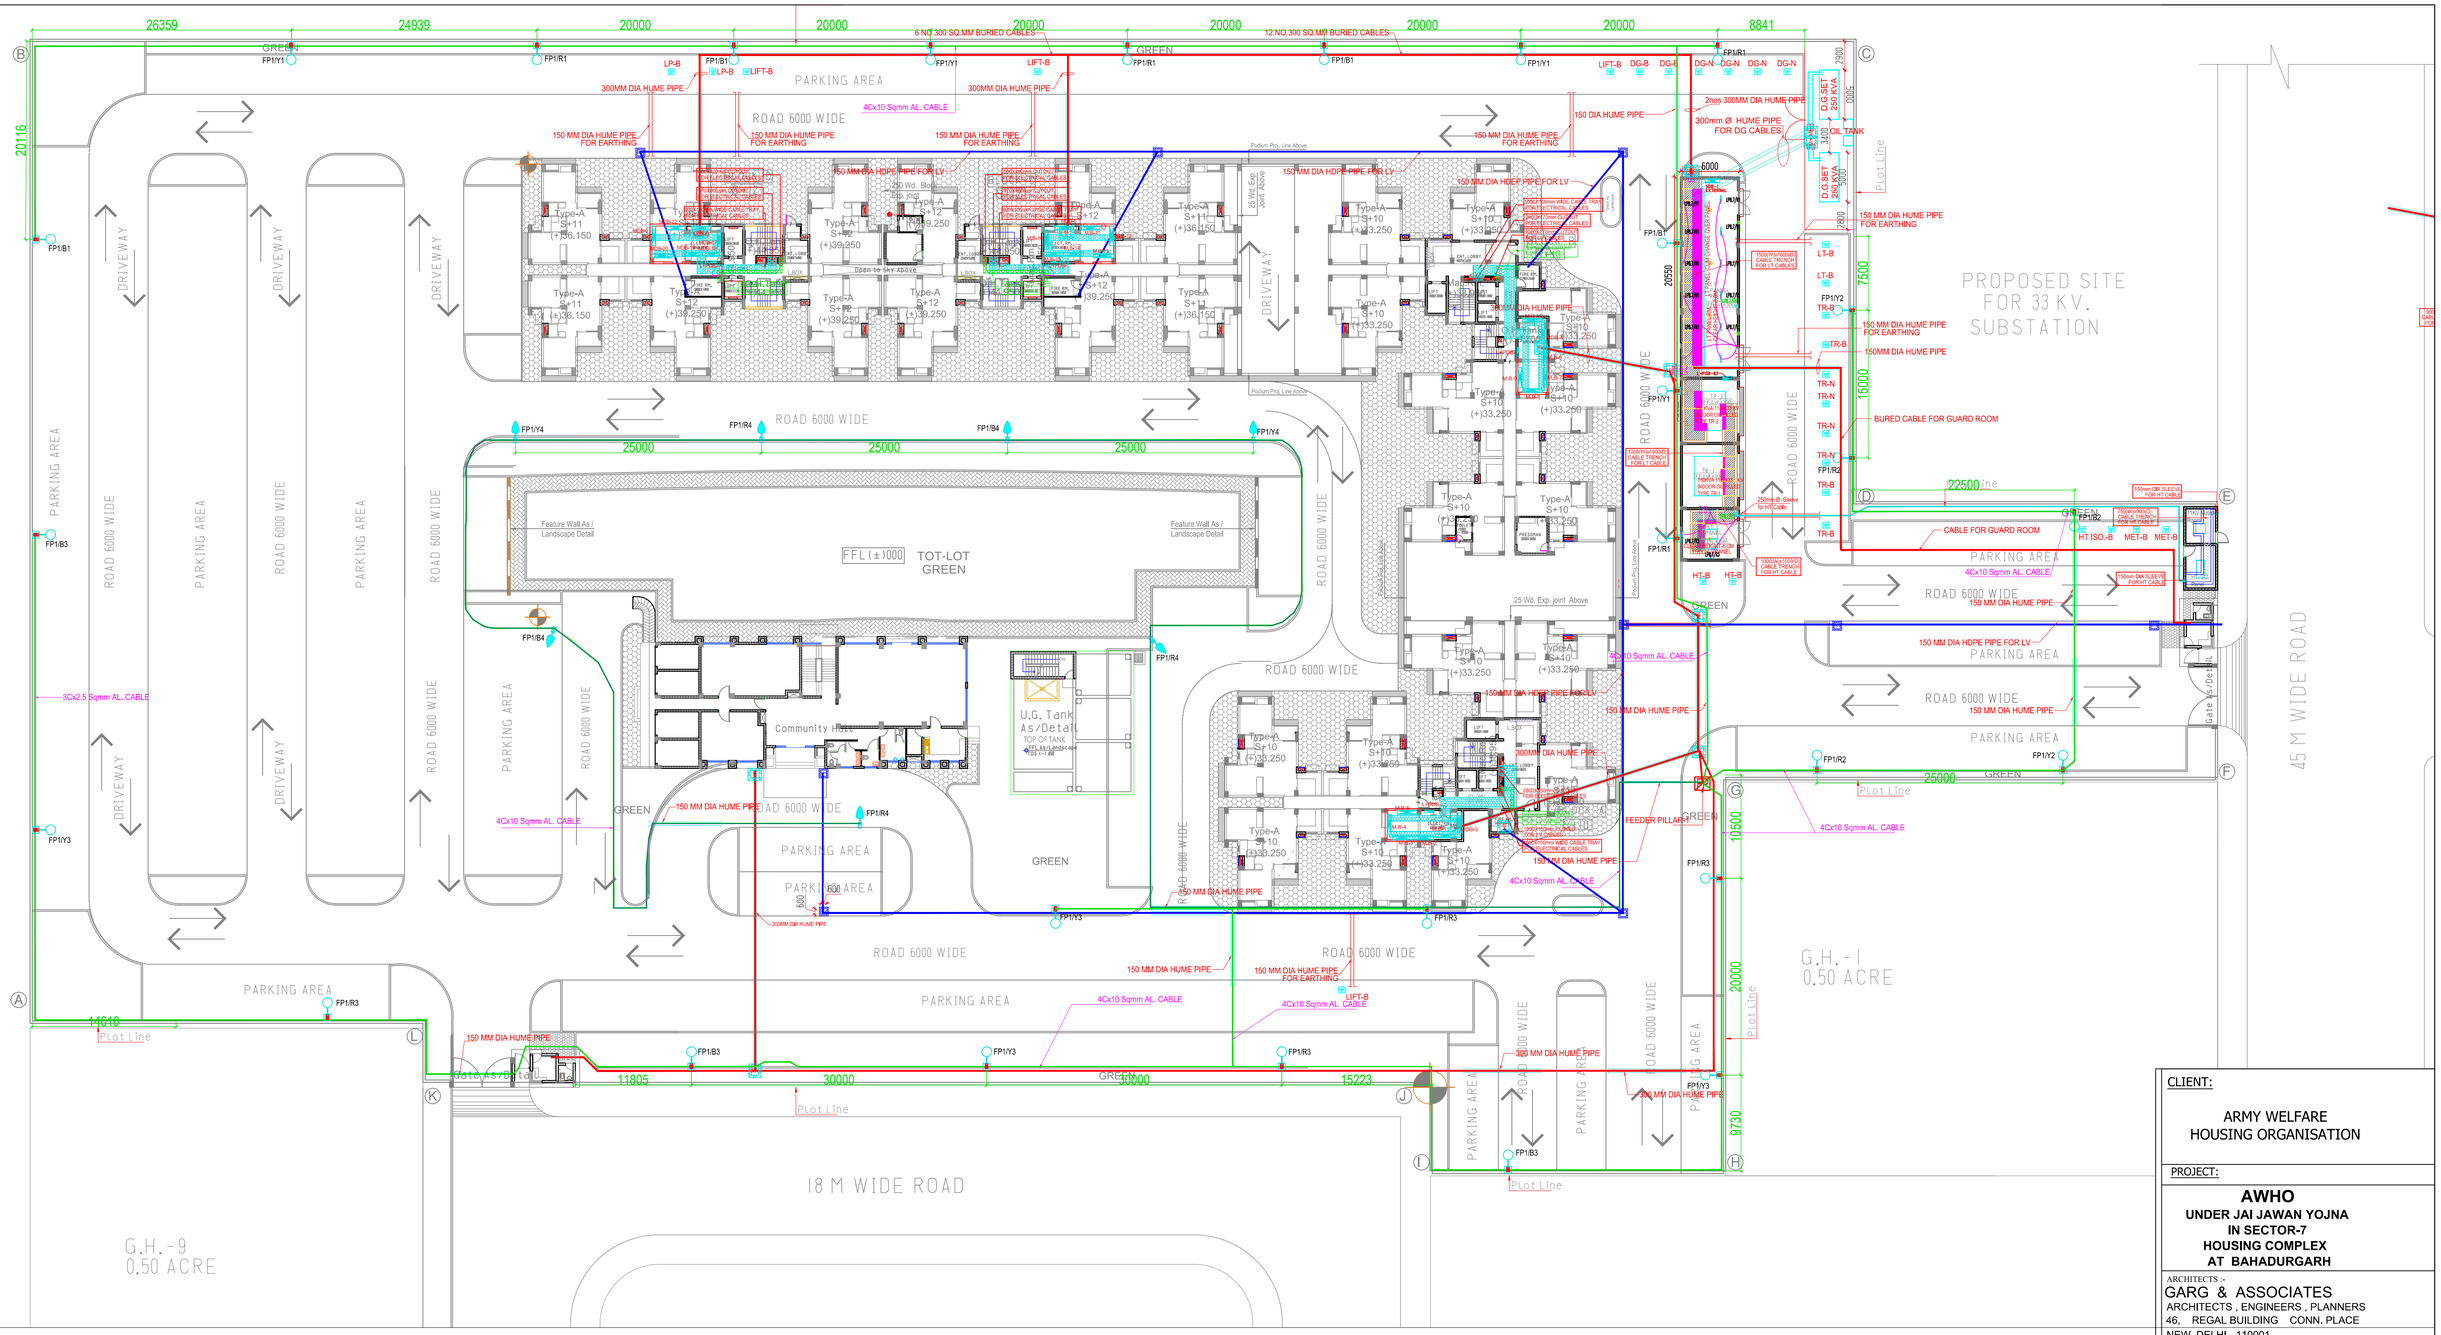

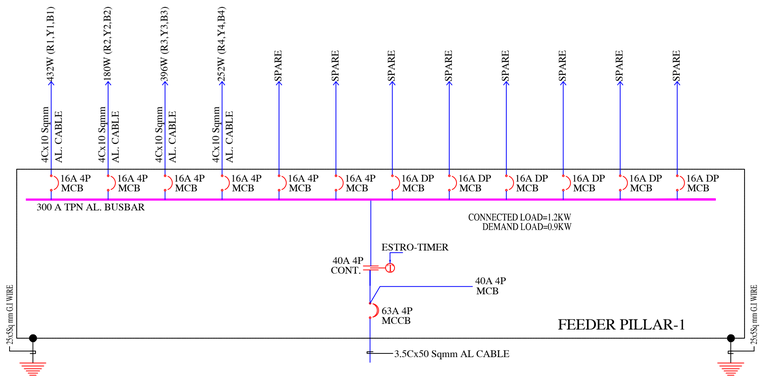

LEGENDS

	36W LED FIXTURE 6.0 METER HIGH POLE SINGLE ARM
	36W LED FIXTURE PHILIPS 6.0 METER HIGH POLE SINGLE ARM
	HUME PIPE
	POLE LIGHT CABLE
	HDEP PIPE FOR LV
	HDEP PIPE FOR LV
MHF	300x300MM AND 75CM DEEP MANHOLE
MH	750x900MM AND 75CM DEEP MANHOLE

CLIENT:

ARMY WELFARE HOUSING ORGANISATION

PROJECT:

AWHO
UNDER JAI JAWAN YOJNA
IN SECTOR-7
HOUSING COMPLEX
AT BAHADURGARH

ARCHITECTS :-
GARG & ASSOCIATES
ARCHITECTS , ENGINEERS , PLANNERS
46, REGAL BUILDING CONN. PLACE
NEW DELHI - 110001 .
PHONE :- 011- 23742808 , 23742509 .

MEP CONSULTANT:
ACROBAT ENGINEERS PVT.LTD.
H.No. 19\18, Basement Lvl.
Spring Field Colony
Faridabad (Haryana)
Tel. : 0129-4056009
customerservice@acrobatengineers.com

SHEET TITLE: EXTERNAL SITE PLAN ELECTRICAL DRAWING

NORTH

DEALT BY GAGAN	CHECK BY SHER SINGH
SCALE	A1@1:300
DATE	10-03-2018
DRG.NO	AEA/AWHOHB/ESP/SITE/EL-04

OWNERS SIGN.

ARCHITECTS SIGN.