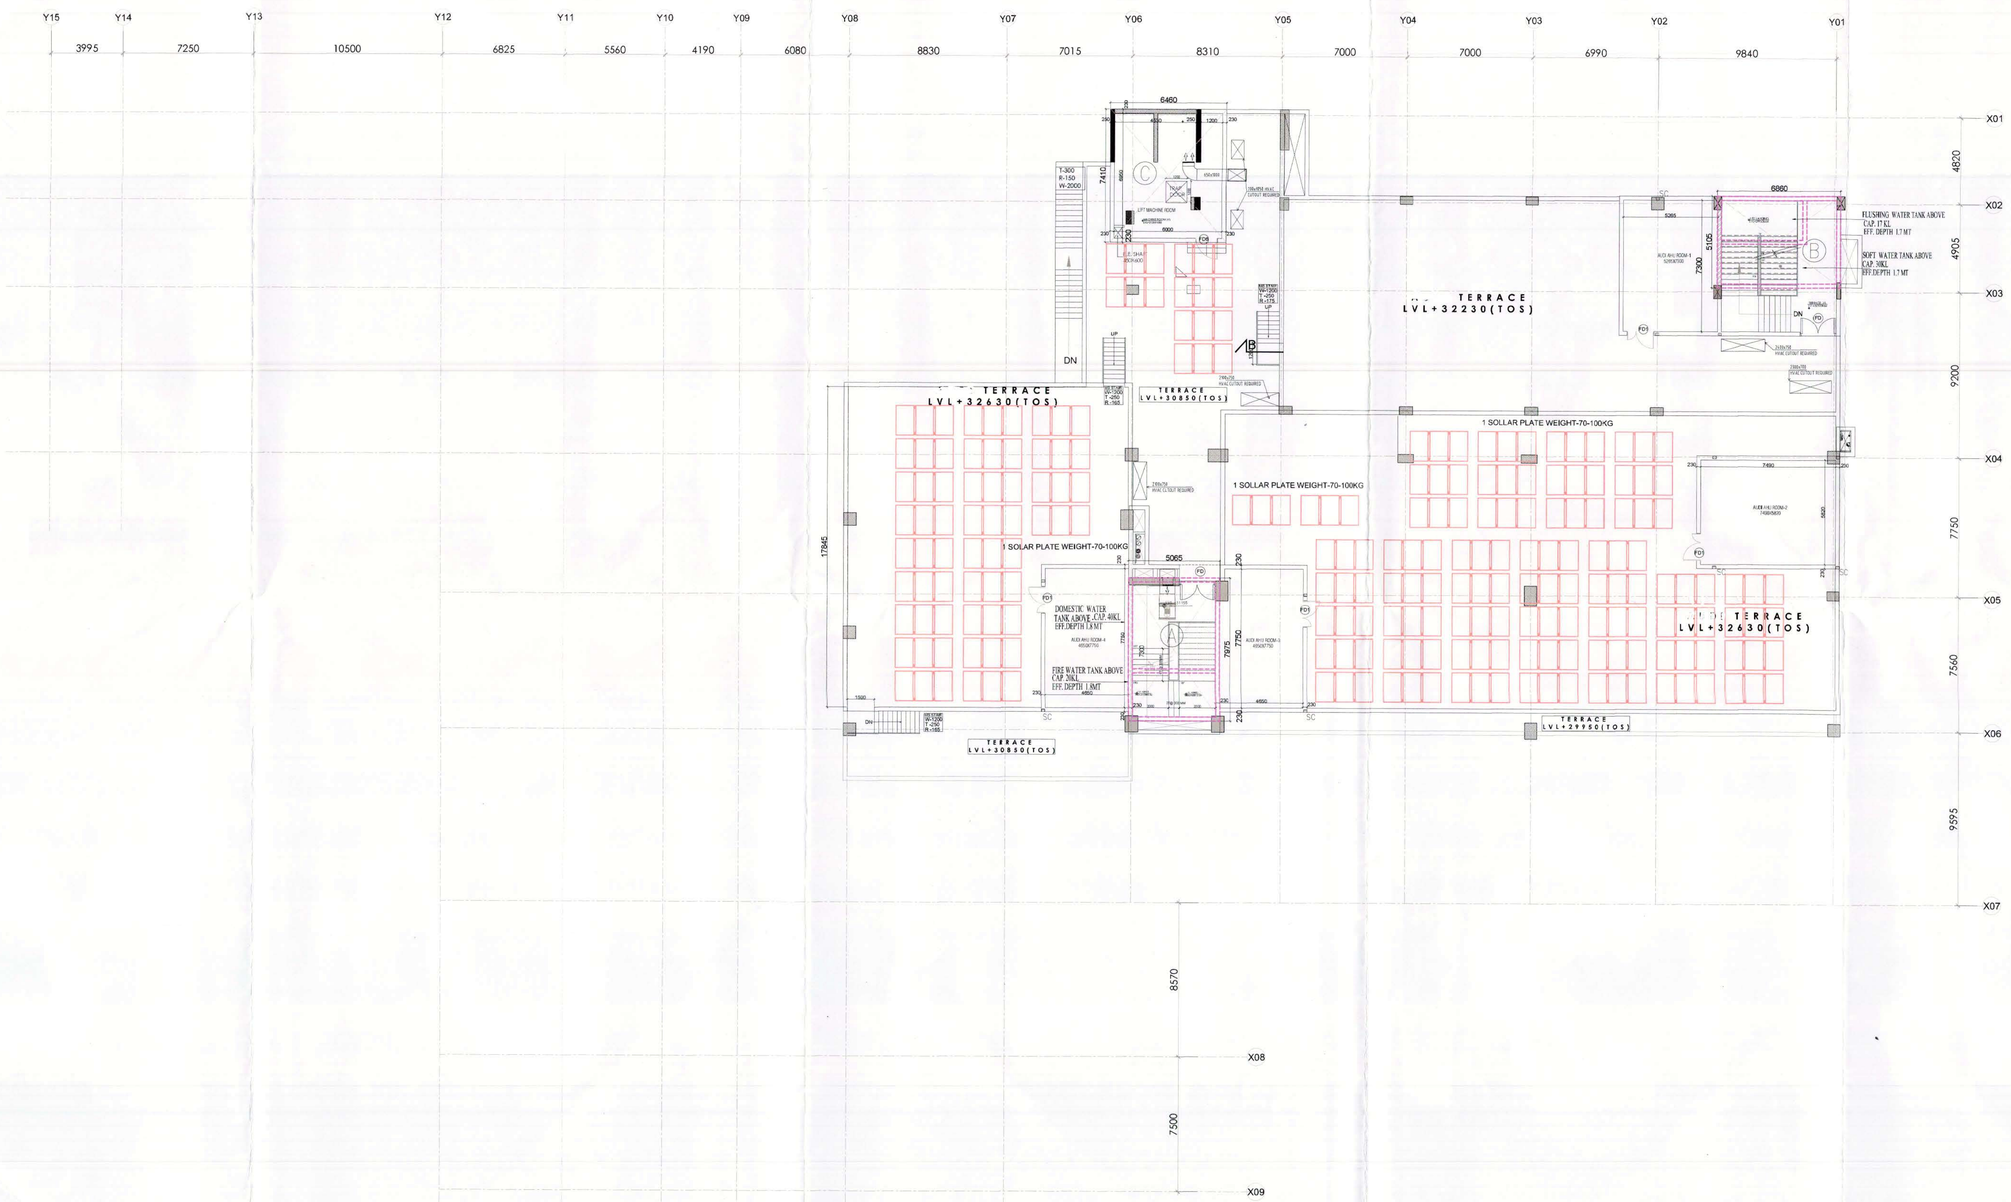

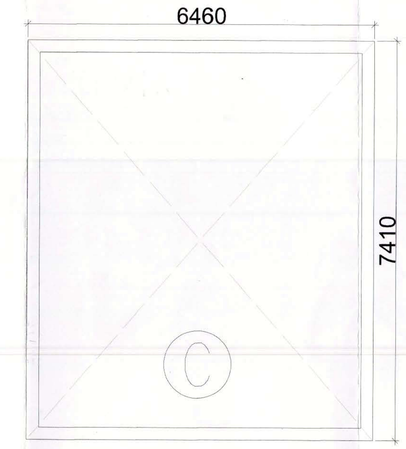

MACHINE ROOM TERRACE

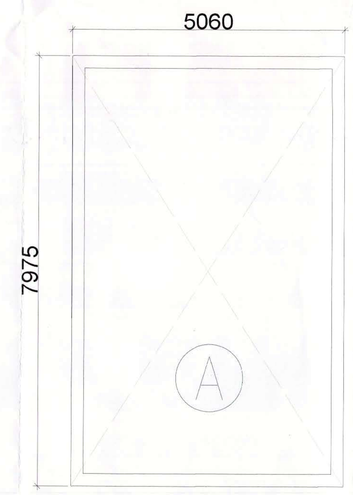

MUMTY TERRACE

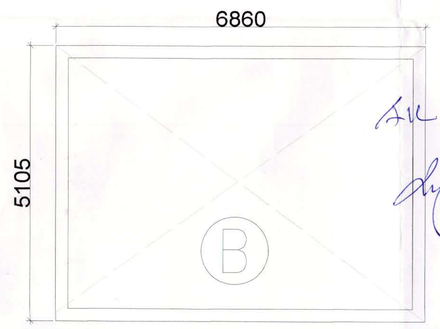

MUMTY TERRACE

CINEMA TERRACE LVL +30000
DEAD FLOOR ABOVE 2400
SERVICE TERRACE LVL +32650

ALL REQUIRED JOBS DONE BY ME

ASHOK NARAYAN PANDIT
REGISTERED ARCHITECT
CA/87/10461

TERRA. OPENING SCHEDULE.

S.NO.	TYPE	SIZE	CILL LVL.	LINTEL LVL.	REMARKS
01.	FD	2000x2400	00	2400	STAIRCASE/FIRE TOWER DOOR/ AUDI WAITING
02.	FD1	1500x2400	00	2400	AUDI AHU ROOM-1
03.	FD6	1200x2250	00	2250	MACHINE ROOM

MACHINE RM.& MUMTY AREA

1 A = (5.06X7.975) = 40.353
2 B = (6.86X5.105) = 35.02
3 C = (6.46X7. 41) = 47.868

TOTAL MUMTY AREA =75.373
MACHINE RM AREA = 47.868

NOTES:
- ALL LIFTS SHALL HAVE 100% POWER BACK-UP.
- ALL ELECTRICAL INSTALLATIONS SHALL BE AS PER PROVISION OF NBC.
- FIRE FIGHTING / SAFETY PROVISIONS WILL BE AS PER RELEVANT NBC PROVISIONS.
- BASEMENT AREA SHALL HAVE MECHANICALLY VENTILATED AS PER RELEVANT CODE.
- ALL TOILETS ARE VENTILATED AS PER HARYANA BUILDING CODE 2017.
- BUILDING WIL AUTOMATIC SPRINKLER SYSTEM WHEREVER REQUIRED BY NBC.
- BUILDING WILL BE DESIGNED (STRUCTURES) AS PER RELEVANT I.S. CODES FOR EARTHQUAKE RESISTANCE.
- ALL HIGH RISE BUILDING ARE INTERCONNECTED THROUGH CORRIDOR / BRIDGES.
- SOLAR PANELS OF REQUIRED CAPACITY SHALL BE PROVIDED ON ROOF TOP AS PER HAREDA ZONING SCHMS
- ALL HANDICAP RAMPS WITH RAILING.

For Elan Buildcon Private Limited
Authorised Signatory
OWNER SIGNATURE

ASHOK NARAYAN PANDIT
REGISTERED ARCHITECT
CA/87/10461
ARCHITECT SIGNATURE

PROJECT TITLE
REVISED BUILDING PLAN FOR COMMERCIAL COLONY MEASURING 2.00ACRES (LICENCE NO.84 OF 2012 DATED 28-08-2012) IN SECTOR-67,GURGAON-MANESAR URBAN COMPLEX BEING DEVELOPED BY ELAN BUILDCON PVT.LTD.

DWG TITLE
TERRACE FLOOR PLAN

DATE 10-07-19 | SCALE 1:150 | DWG NO SUM-10

DRAWN BY | NORTH

ACPL Architecture Management Planning
ACPL DesignLtd
ISO 9001:2015

Member Secretary DTP | Member DTP | Chairman DTP
JD | PA | ATP

A.D.F (HQ)
DFS PKL
Member DTP

This is a " PROVISIONAL APPROVED BUILDING PLAN" only for purpose of inviting objection from the general public
Additional (HQ)
Directorate of Town and Country Planning, Haryana, Chandigarh

Rajesh Dutt
JD(HQ)