14/19

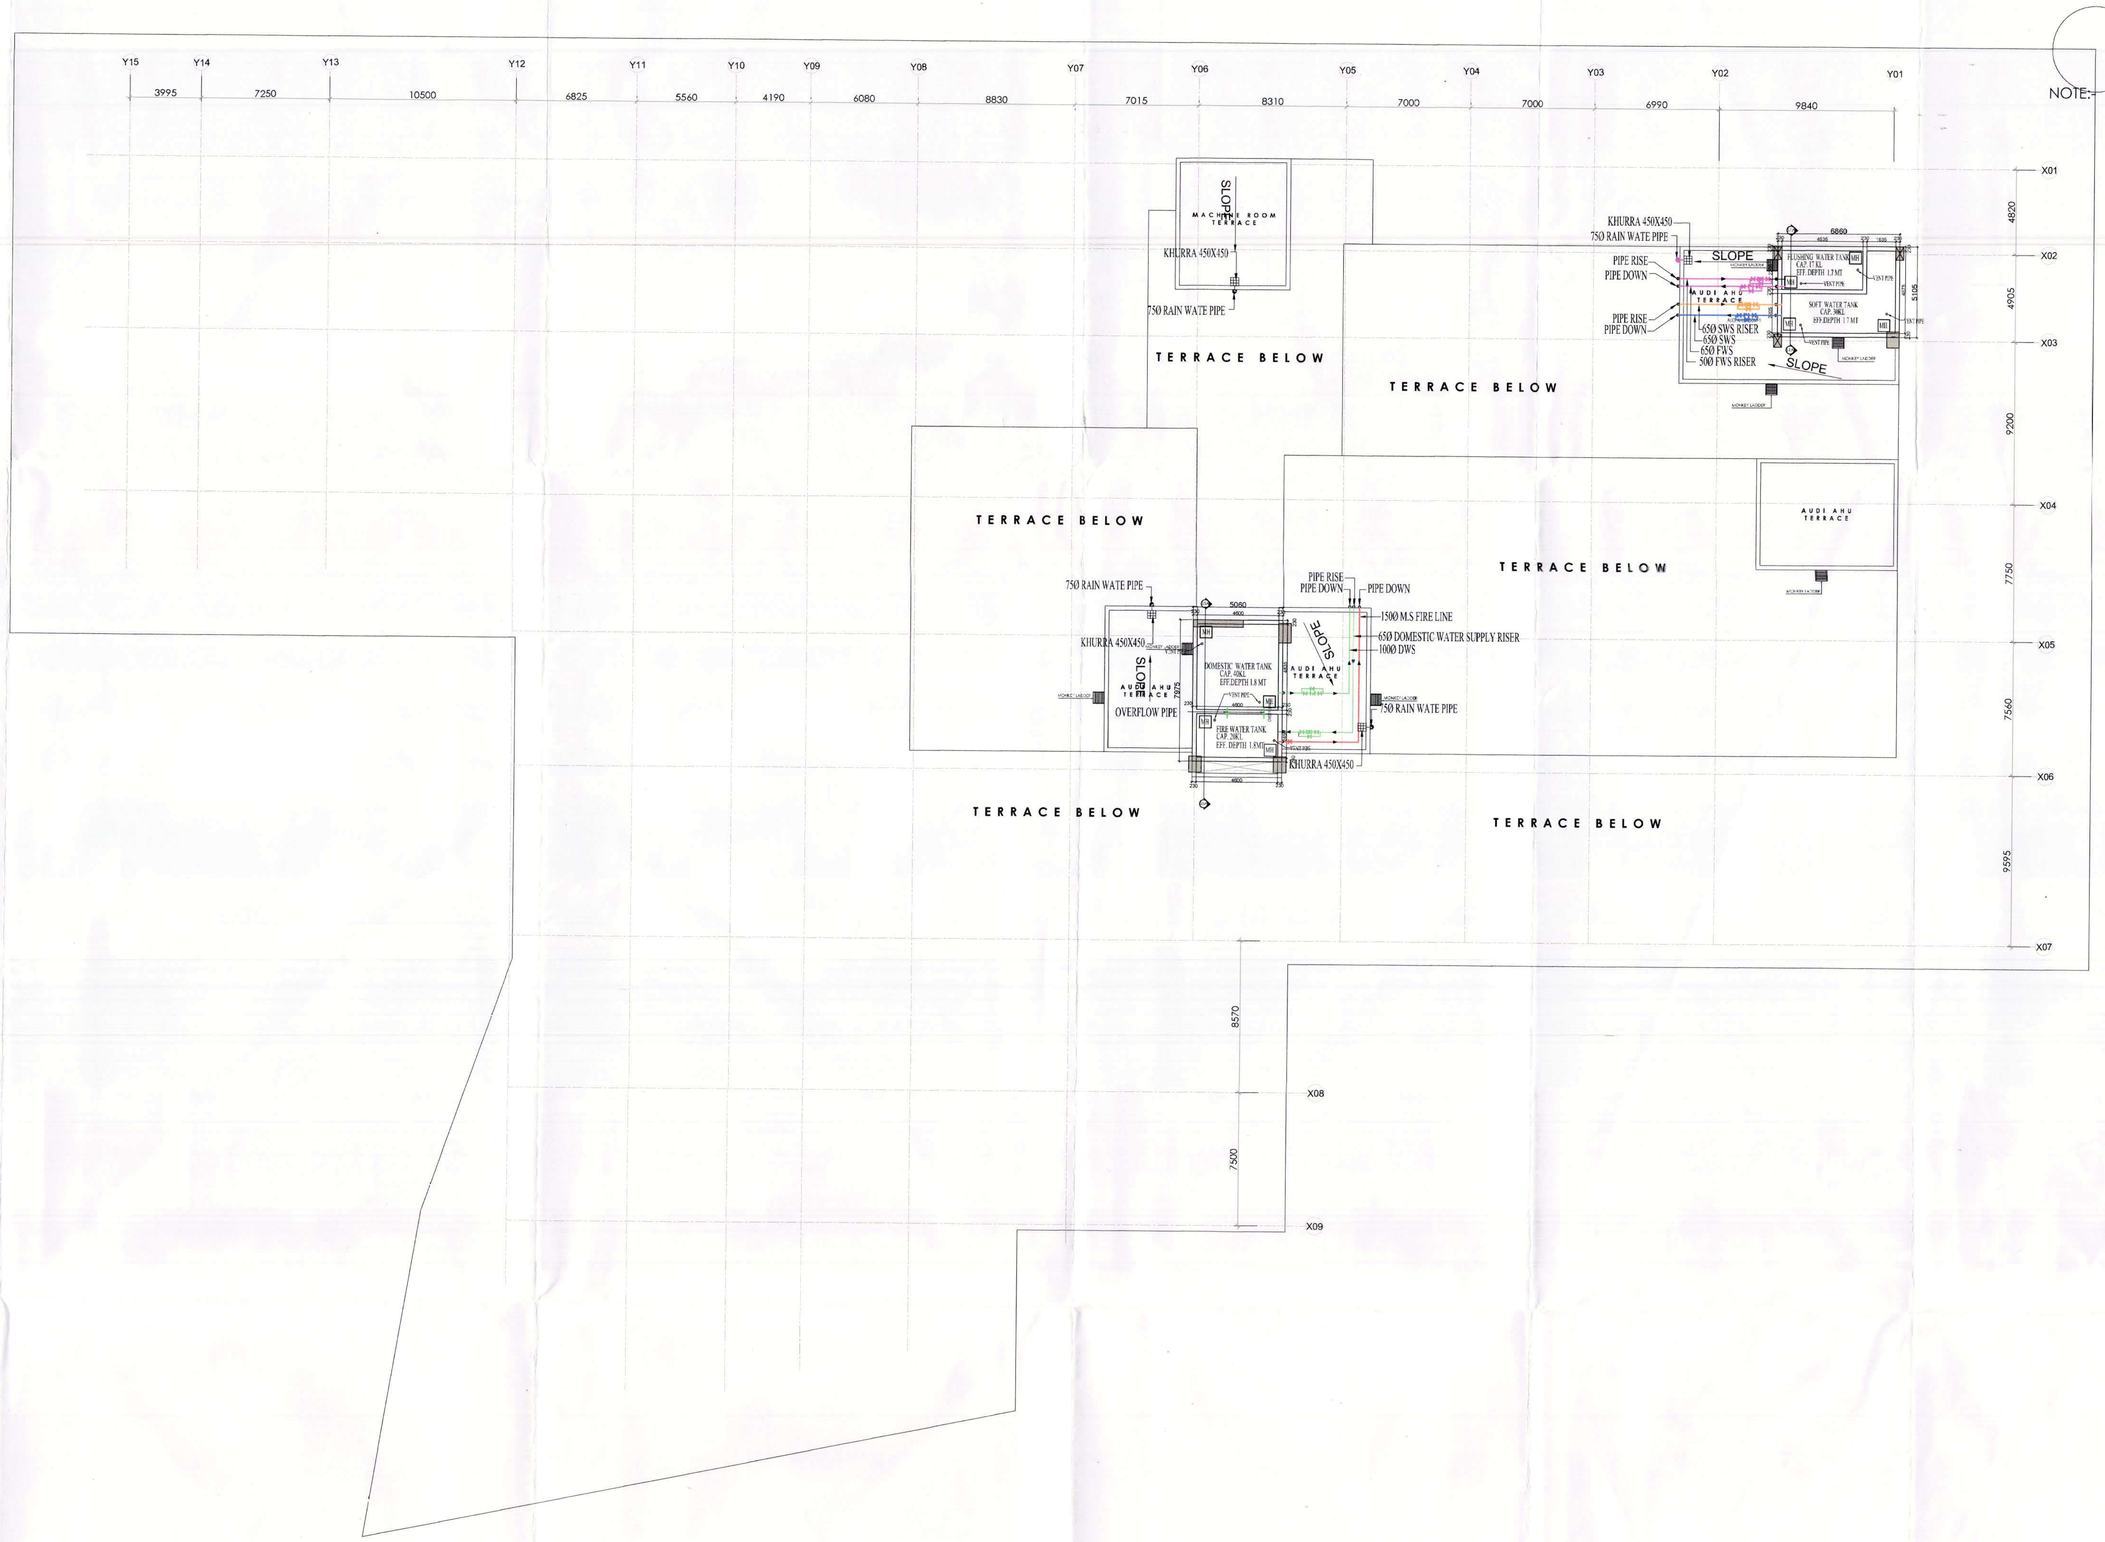

NOTE:-

ALL CORRECTIONS DONE BY ME

C/LINE TERRACE LVL +3000
DEAD FLOOR ABOVE 2400
SERVICE TERRACE +3265

ANIL NARAYAN PANDIT
REGISTERED ARCHITECT
CA/87/1326

- ALL PLUMBING WORK SHALL CONFORM TO THE NATIONAL PLUMBING CODE.
- ELECTRICAL INSTALLATIONS SHALL BE AS PER PROVISION OF NBC.
- BASEMENT AREA SHALL PROVIDE MECHANICAL VENTILATION AS PER RELEVANT NBC PROVISIONS.
- ALL TOILETS ARE VENTILATED AS PER HARYANA VENTILATED AS PER RELEVANT CODE.
- BUILDING HAS AUTOMATIC SPRINKLER SYSTEM WHEREVER REQUIRED BY NBC.
- BUILDING WILL BE DESIGNED (STRUCTURES) AS PER RELEVANT I.S. CODES FOR EARTHQUAKE RESISTANCE.
- ALL HIGH RISE BUILDING ARE INTERCONNECTED THROUGH CORRIDOR / BRIDGES.
- SOLAR PANELS OF REQUIRED CAPACITY SHALL BE PROVIDED ON ROOF TOP AS PER HAREDA ZONING NORMS.
- ALL HANDICAP RAMPS WITH RAILING.

For Elan Buildcon Private Limited
Authorised Signatory
OWNER SIGNATURE

ANIL NARAYAN PANDIT
REGISTERED ARCHITECT
CA/87/1326
ARCHITECT SIGNATURE

PROJECT TITLE

REVISED BUILDING PLAN FOR COMMERCIAL COLONY MEASURING 2.00ACRES (LICENCE NO.84 OF 2012 DATED 28-08-2012) IN SECTOR-67,GURGAON MANESAR URBAN COMPLEX BEING DEVELOPED BY ELAN BUILDCON PVT.LTD.

DWG TITLE

ROOF FLOOR PLAN

Checked and found ok for Public Health Internal Engineering. Subject to comments in PH NOC. Dt. 17/9/19

DATE	SCALE	DWG NO
10-07-19	1:150	SUM-16
DRAWN BY	NORTH	

ACPL
ACPL Design Ltd
Architecture Management Planning
ISO 9001:2015
A-103 South Extension-I New Delhi - 110049 India
T +91 11 24633166 +91 11 24646700
E contact@acpldesign.com F +91 11 24646368
www.acpldesign.com