01 SECTION B-B
SCALE 1:100

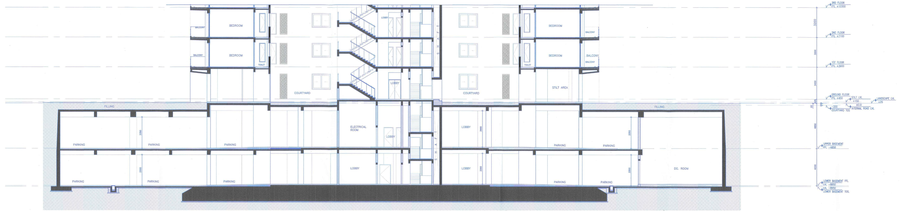

02 SECTION C-C
SCALE 1:100

03 SECTION A-A
SCALE 1:100

For Approval Stamping:

NOTES:
1) ALL FIXTURE PROVIDED IN TOILETS ARE AS PER N.B.C.
2) BASEMENT WILL BE ARTIFICIALLY VENTILATED.
3) ALL ROOMS (BEDROOMS, KITCHEN, SERVICES BASEMENT ETC.) WILL BE ARTIFICIALLY LIT.
4) STANDBY GENERATING CAPACITY WILL BE PROVIDED FOR THE ELECTRICAL REQUIREMENT OF THE FIRE SAFETY SYSTEM. THIS INCLUDES STANDBY GENERATION FOR ALL COMMON SERVICES, FIRE SERVICES, LIFTS, SUMP PUMPS, AND THE ELECTRICAL LOAD FOR THE VENTILATION.
5) FIRE SAFETY MEASURES AS PER NBC INCLUDES SMOKE DETECTOR , HEAT DETECTOR, SPRINKLER SPACING IN COMPLIANCE WITH CODE

Key Plan:

Project:
REVISED BASEMENT PLAN IN GROUP HOUSING SCHEME MEASURING 17.55 ACRES (LICENCE NO. 16 OF 2008) IN SECTOR-59 GURGAON MANESAR URBAN COMPLEX BEING DEVELOPED BY
M/S BTVs BUILDWELL PVT. LTD.
M/S ORNAMANTAL REALTORS PVT. LTD.
M/S ADSOM SOFTWARE PVT. LTD. C/O
M/S BASE EXPORTS PVT. LTD.

Authorized Signature

STRUCTURAL CONSULTANT

Consulting MEP

Architect's Sign
Neelu Dhar
Neeloo Dhar
Architect
CA/2000128470

Morphogenesis
N-858, Panchsheel Park, New Delhi, 110017, India.
TEL: 91 11 41828070 FAX: 91 11 26496351
E Mail: studio@morphogenesis.org

Drawing Title
SITE SECTIONS

Drawing No.: SITE-S-01
Scale: -
Date: JAN '16
North