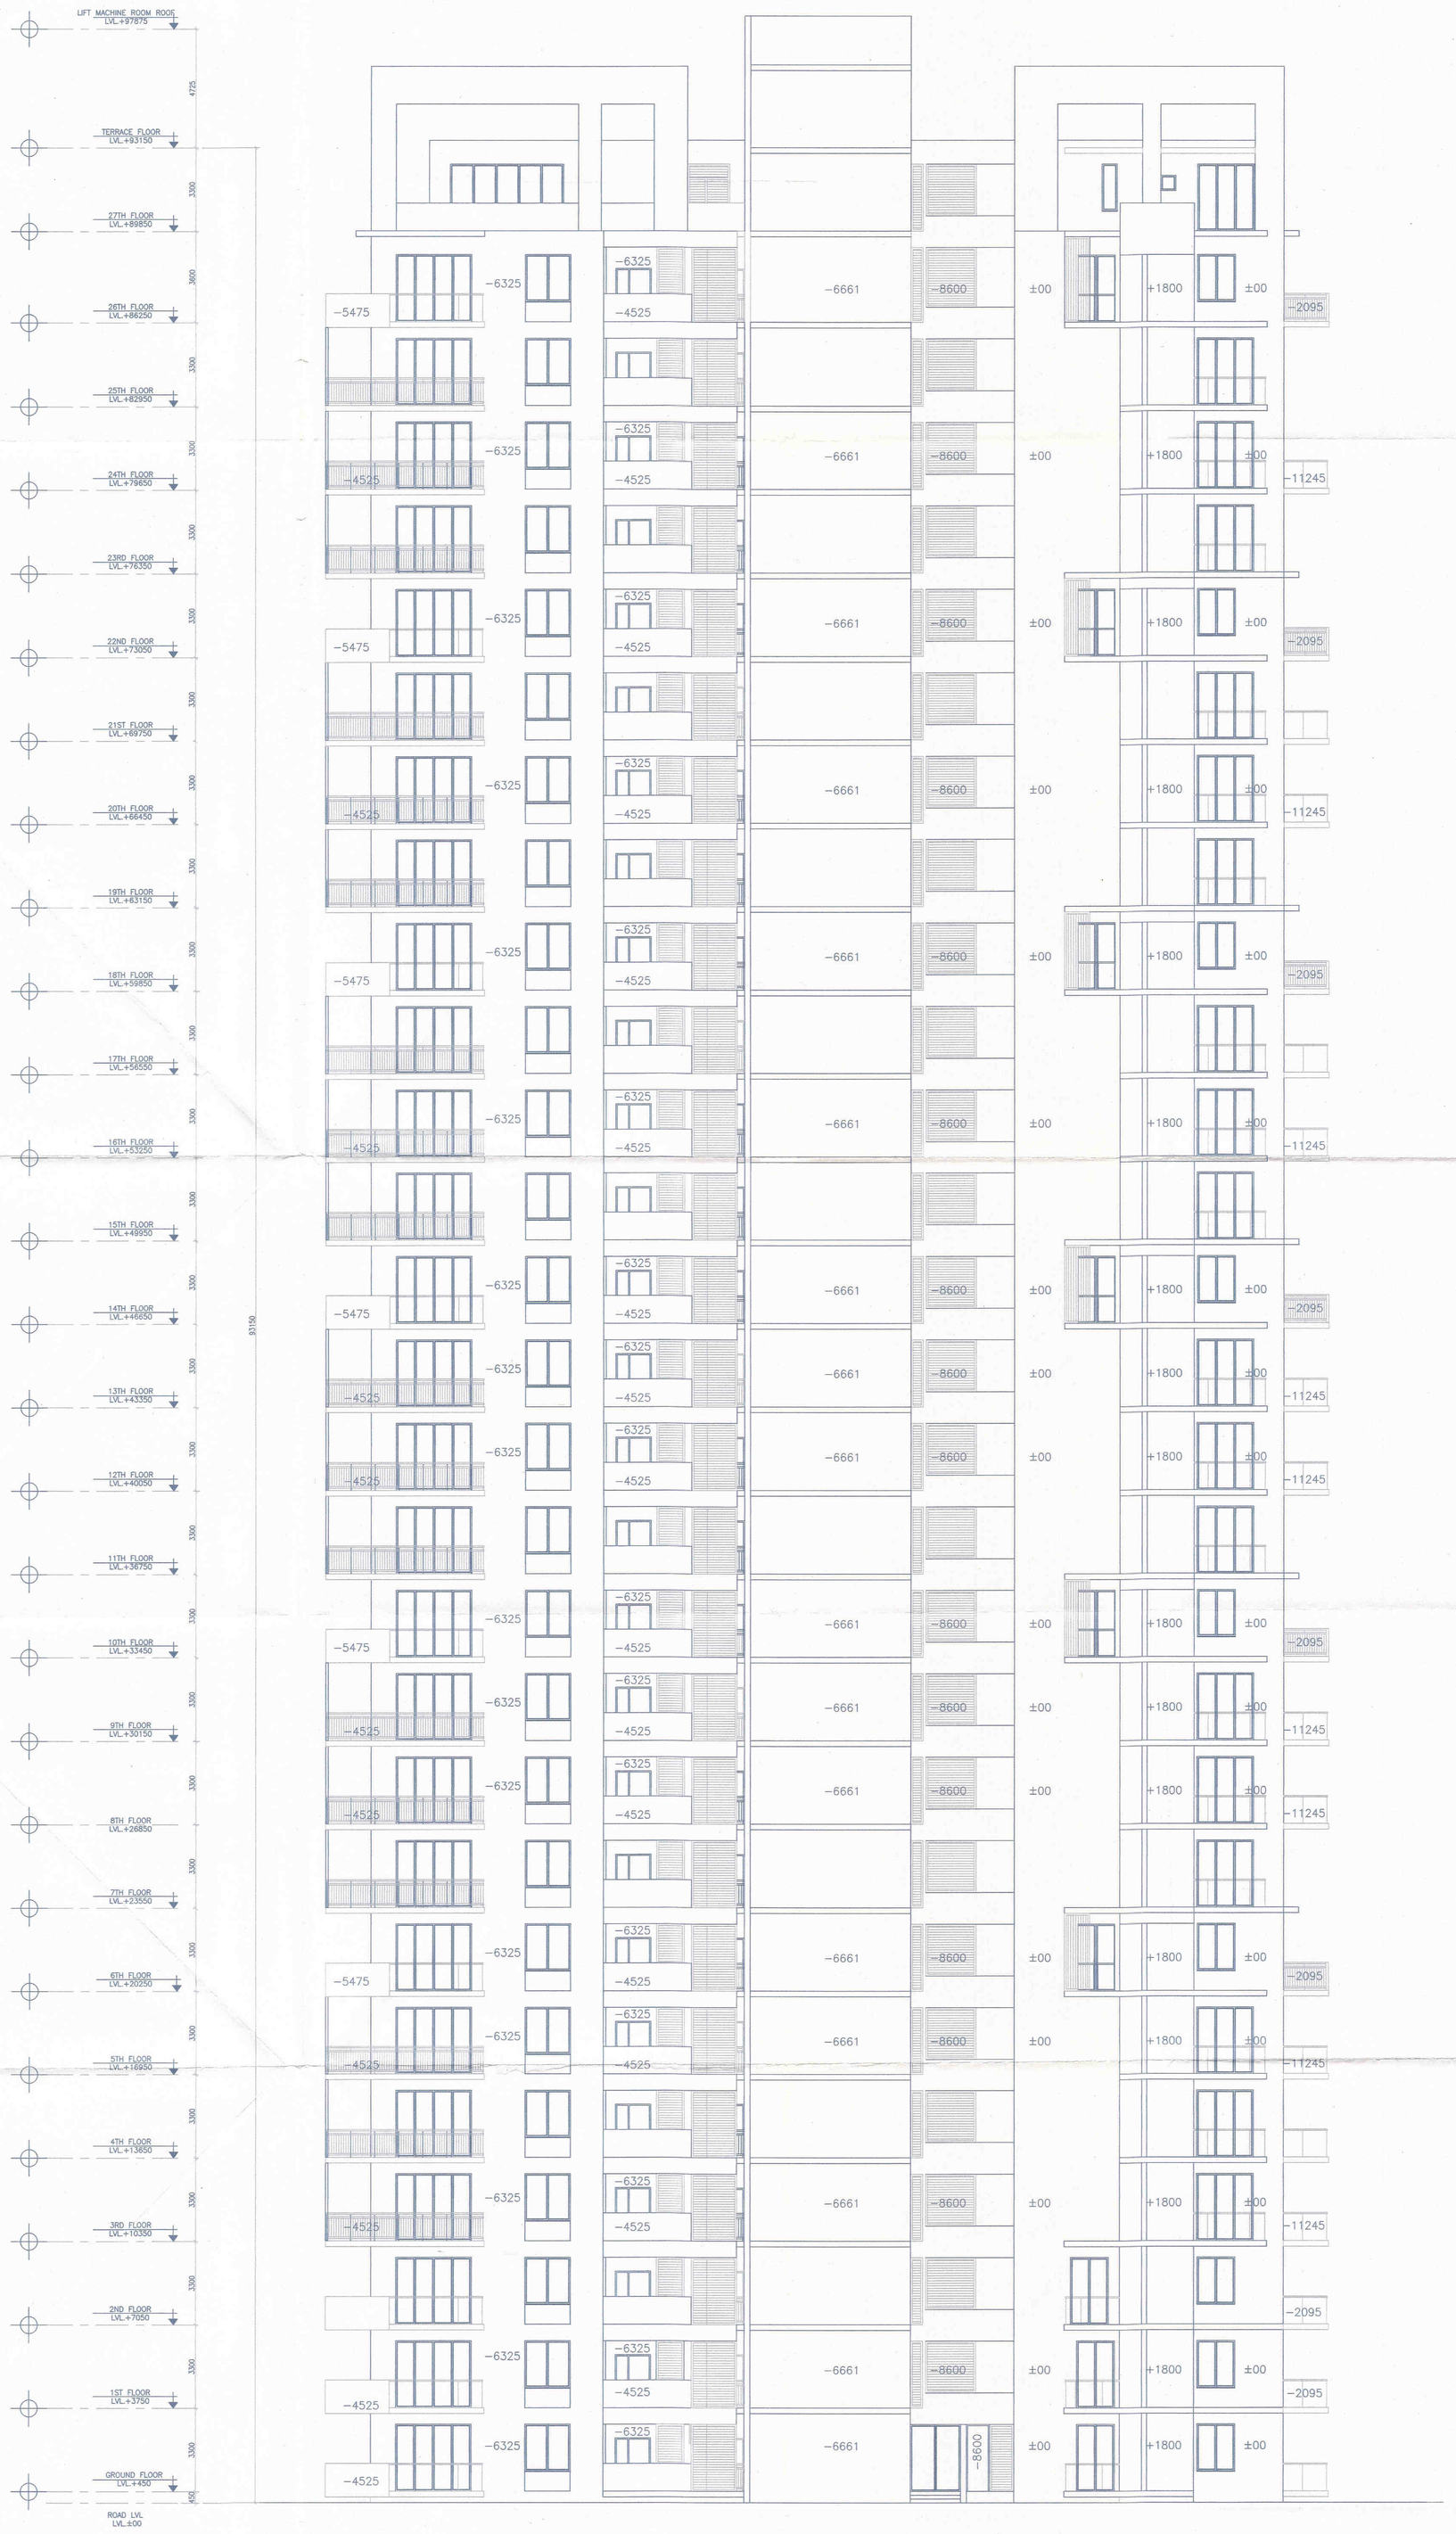

ELEVATION-1
BLOCK - A

Note :-

1. BUILDING WILL BE DESIGNED (STRUCTURES) AS PER RELEVENT IS CODES FOR EARTH QUAKE RESISTANCE.
2. BUILDING IS HAS AUTOMATIC SPRINKLER SYSTEM ON ALL FLOORS.

LEGEND: -

Project:

PROPOSED GROUP HOUSING SCHEME MEASURING 7.50 ACRES FALLING IN THE RESIDENTIAL PLOTTED COLONY MEASURING 393.538 ACRES (LICENCE NO. 113 OF 2008 DATED 01.06.2008,LICENSE NO. 71 OF 2010 DATED 15.09.2010 & LICENSE NO.62 OF 2011 DATED 05.07.2011) IN SECTOR-81,82,82-A,83 & 85, GURGAON MANESAR URBAN COMPLEX BEING DEVELOPED BY VATIKA LTD. AND OTHERS

Associate Architects

RSMS ARCHITECTS PVT. LTD.
69,Nora Niwas Bhawani Kunj
(Behind D2), Vasant Kunj,
New Delhi-110070.
Tel.: 011-26898616,26898617
www.rsms-arch.com

D.T.P. (HQ) Member Secretary B.P.C. | S.T.P. (G) Member B.P.C. | C.T.P. (Hr.) Chairman B.P.C.

ARCHITECT'S SEAL & SIGNATURE | OWNER'S SEAL & SIGNATURE

For M/S VATIKA LIMITED
Authorised Signatory

JAN. 2013. | Scale : 1:100

Drawing Title:-
ELEVATION-1
(BLOCK-A)

Drawing No:-
A-03

VATIKA SOVEREIGN