ELEVATION–1
TOWER – H

ELEVATION–2
TOWER – H

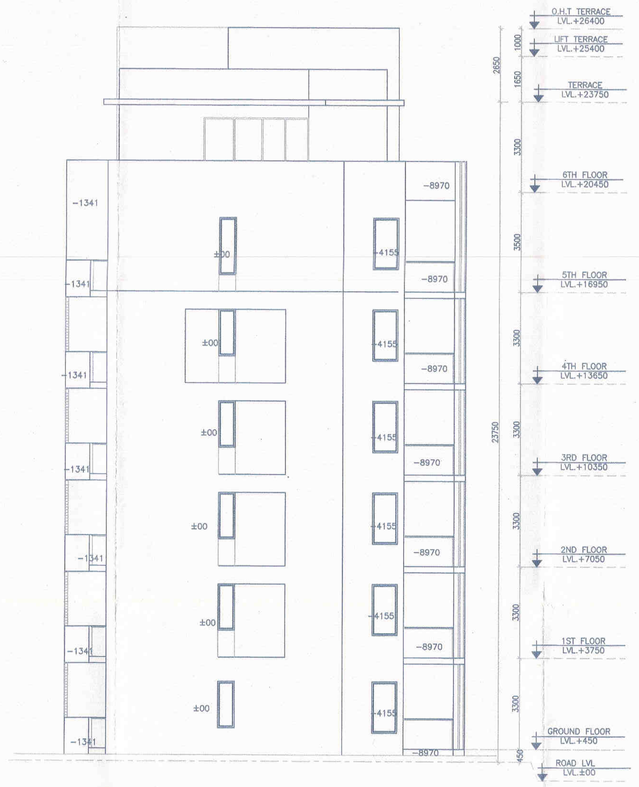

ELEVATION–3
TOWER – H

SECTION–1
TOWER –H

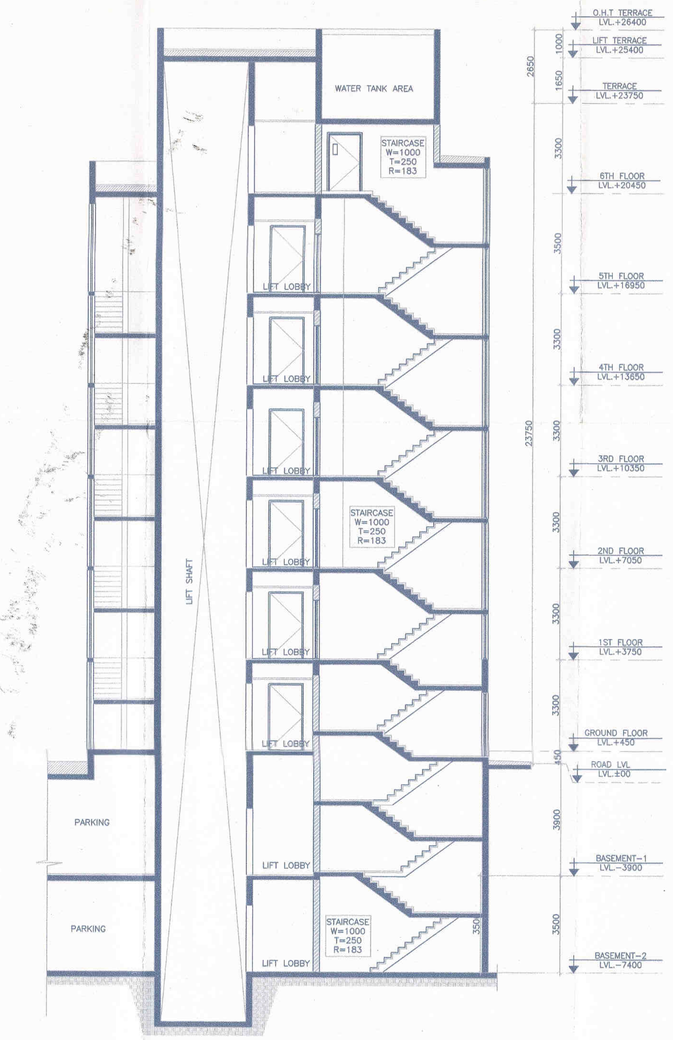

SECTION–2
TOWER –H

Note :-

1. BUILDING WILL BE DESIGNED (STRUCTURES) AS PER RELEVENT IS CODES FOR EARTH QUAKE RESISTANCE.
2. BUILDING IS HAS AUTOMATIC SPRINKLER SYSTEM ON ALL FLOORS.

LEGEND:–

Project:

PROPOSED GROUP HOUSING SCHEME MEASURING 7.50 ACRES FALLING IN THE RESIDENTIAL PLOTTED COLONY MEASURING 393.538 ACRES (LICENCE NO. 113 OF 2008 DATED 01.06.2008,LICENSE NO. 71 OF 2010 DATED 15.09.2010 & LICENSE NO.62 OF 2011 DATED 05.07.2011) IN SECTOR–81,82,82–A,83 & 85, GURGAON MANESAR URBAN COMPLEX BEING DEVELOPED BY VATIKA LTD. AND OTHERS

Associate Architects

RSMS ARCHITECTS PVT. LTD.
69,Nora Niwas Bhawani Kunj
(Behind D2), Vasant Kunj,
New Delhi–110070.
Tel.: 011–26898616,26898617
www.rsms–arch.com

D.T.P. (HQ) Member Secretary B.P.C. | S.T.P. (G) Member B.P.C. | C.T.P. (Hq.) Chairman B.P.C.

GIRISH C. MISHRA
B.Tech. (Hons.), MBEM (Delts.)
CONSULTING FIRE PROTECTION ENGINEER
Membership No. UFPA 241947/A,ASFE CS 38604 FULL
IWWA, FSAI, CEAI, IPA
Principal Consultant & Director
SAVIRAM ENGINEERING CONSULTANTS PVT. LTD.
22, Duplex-1, Rajat Vihar, Sector-62, Noida - 201 307 (UP)
Ph: 0120 - 2494877, 4261878, Fax: 0120 - 24[illegible]77
E-mail: Saviram@sify.com

ARCHITECT'S SEAL & SIGNATURE	OWNER'S SEAL & SIGNATURE
	For M/S VATIKA LIMITED Authorised Signatory

JAN 2013.	Scale : 1:100
Drawing Title:– ELEVATION–1,2 & 3 SECTION–1 & 2 (BLOCK–H)	Drawing No:– H–02

VATIKA SOVEREIGN