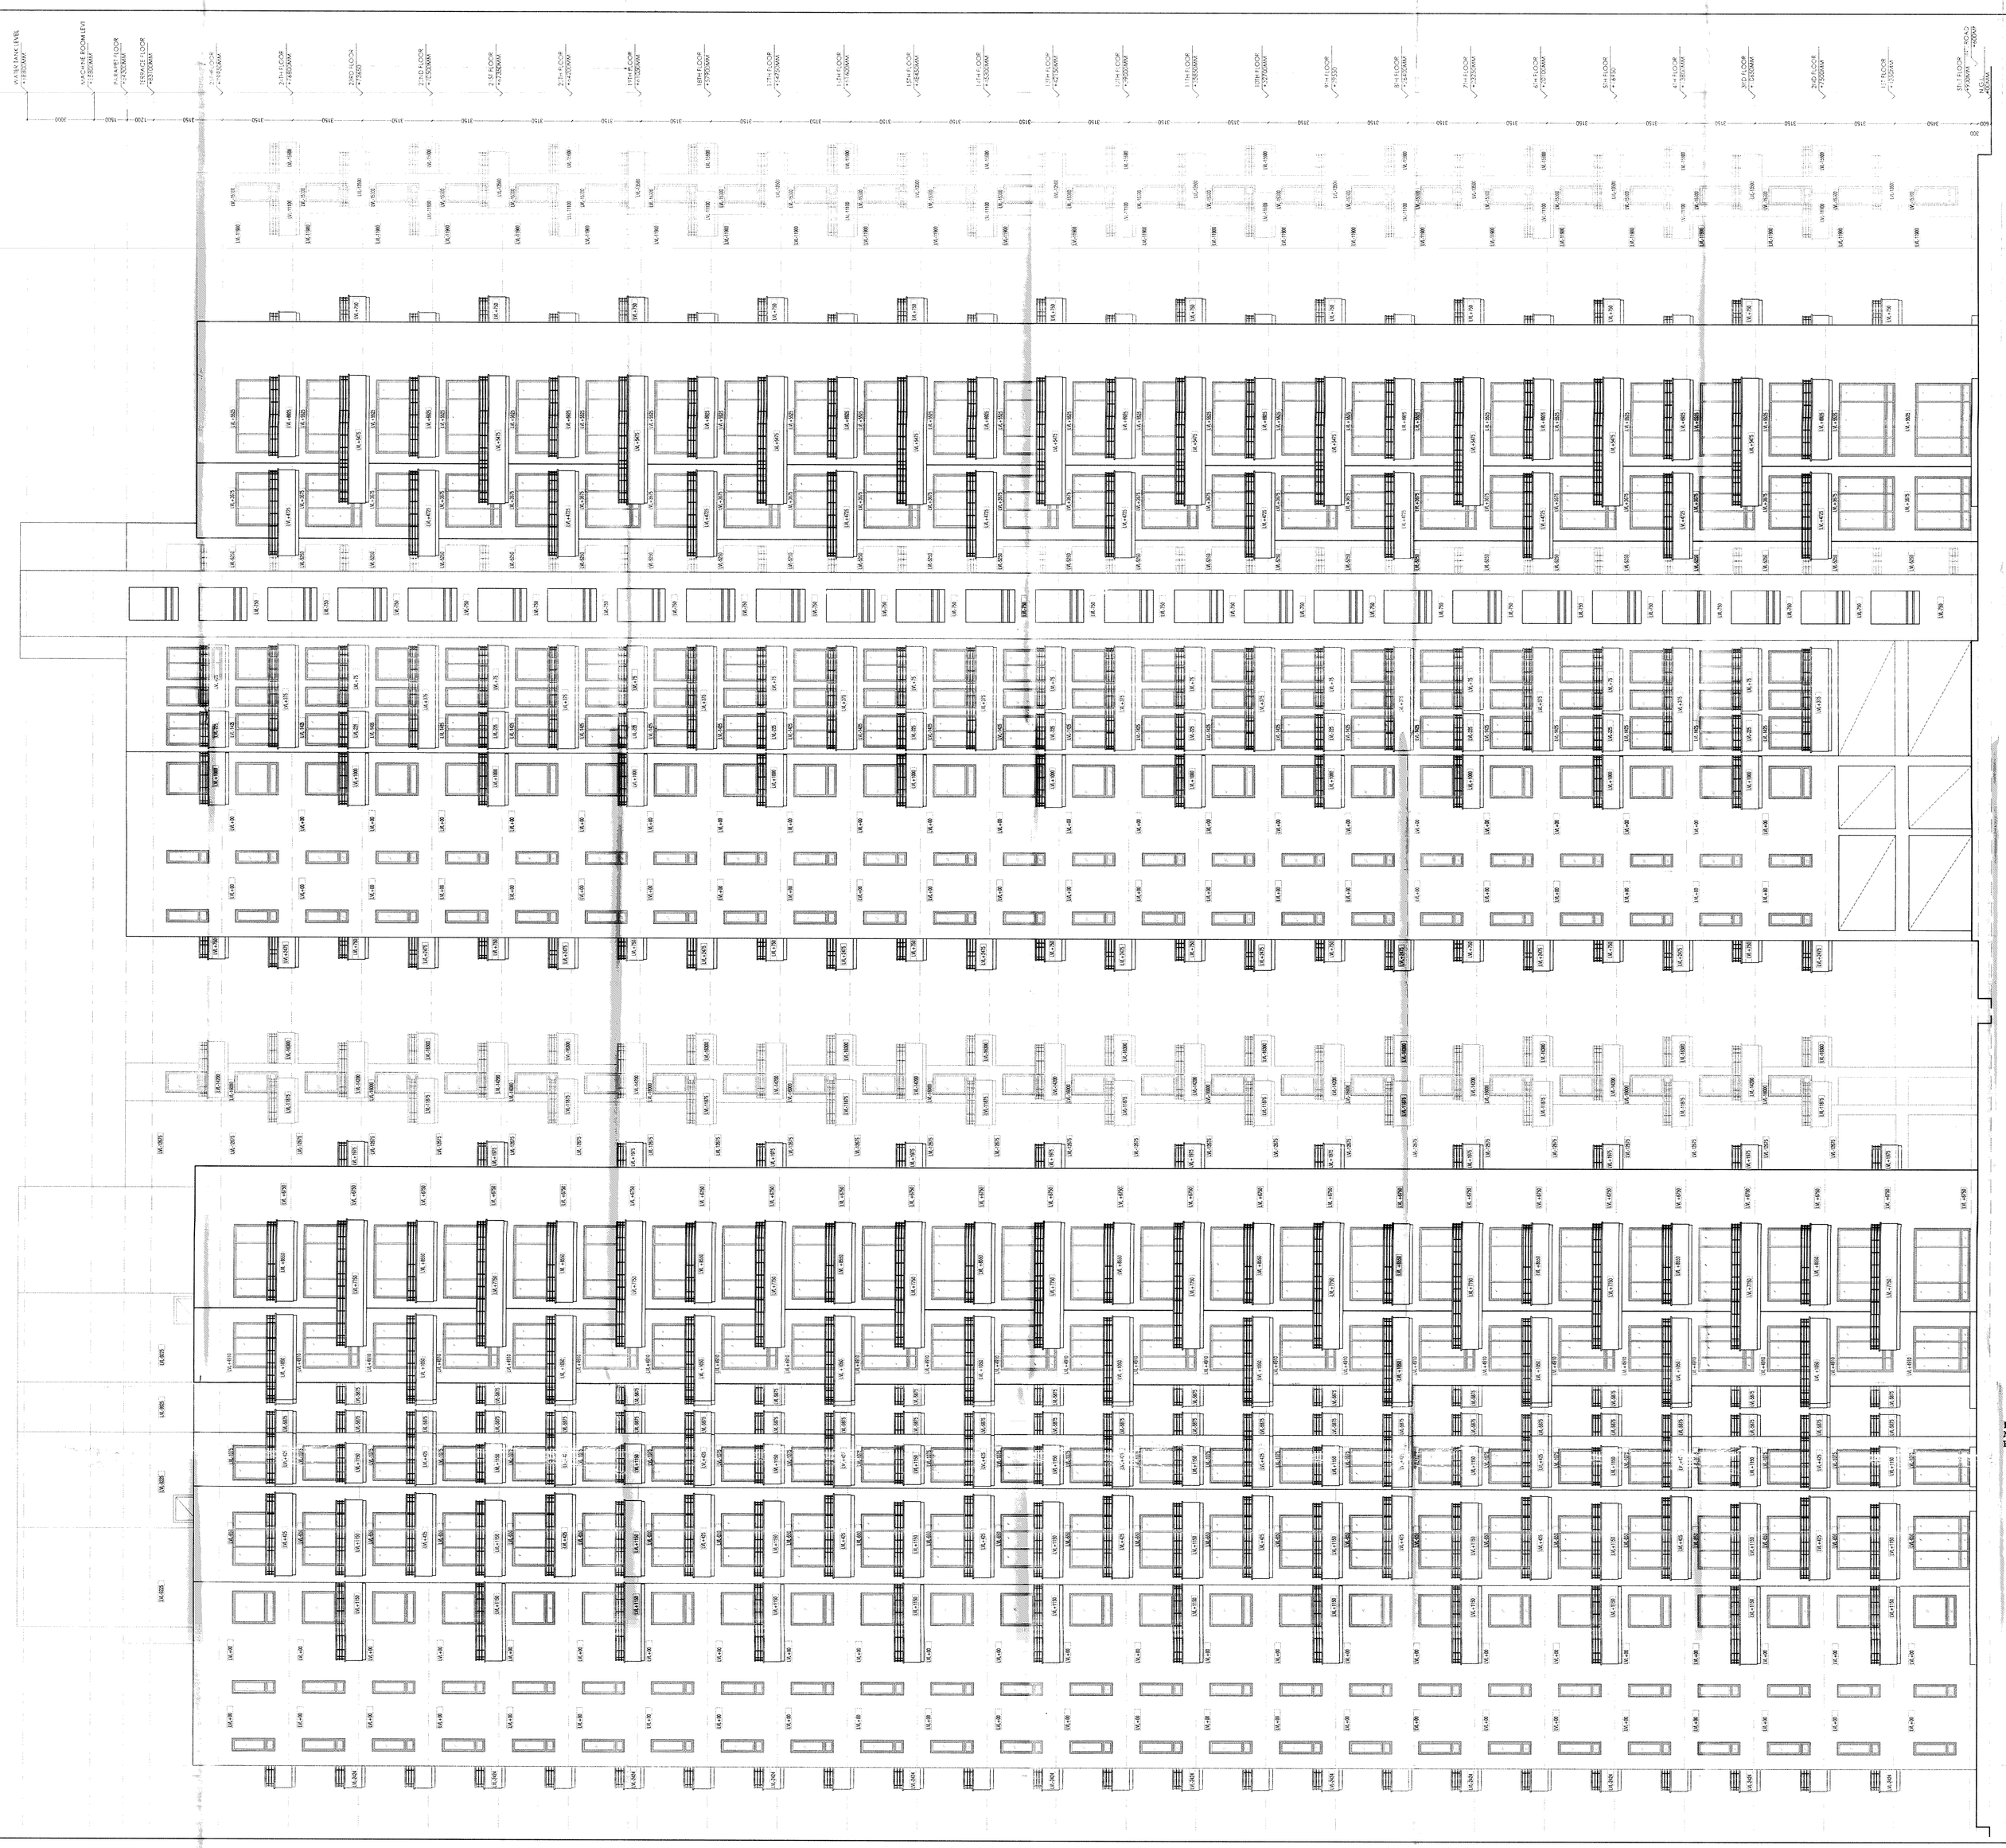

ELEVATION E2

ELEVATION E1

Notes

Key Plan

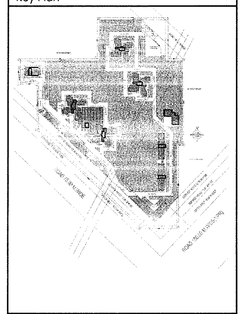

Architects Signature

BALJEET KUMAR, Architect
Council of Architecture
Registration No. CA/2008/42228

Owner's Signature

Clients
M/S MAHAGORI ESTATES PVT. LTD.

Architects
Arcop Associates Pvt. Ltd.
E-108, Greater Kailash Enclave - I
New Delhi, India Ph. 26242050

Job Title
"PROPOSED Building Plan of Group Housing scheme on land measuring 11.25 ACRES (License no. 104 of 2011 dated 11/12/2011) in Sector 102, Gurgaon Manesar Urban Complex being developed by MAHAGORI ESTATES PVT. LTD.

Drawing Title
ELEVATIONS
BLOCK - A

| Job No. | | Drawing No. |
|---|---|---|
| 2011/68 | | A-14 |
| Drawn: ROHIT | Checked: BK | |
| Date: 05.02.12 | Scale: 1:100 | Revisions: 0 |

Director (G) Member B.P.C.

C.T.P. (Hr.) Chairman B.P.C.

Secretary B.P.C.

AD JD PA SD ATP

SANCTIONED

To be read in conjuction with memo No. 116/76 Dtd. 6/4/12