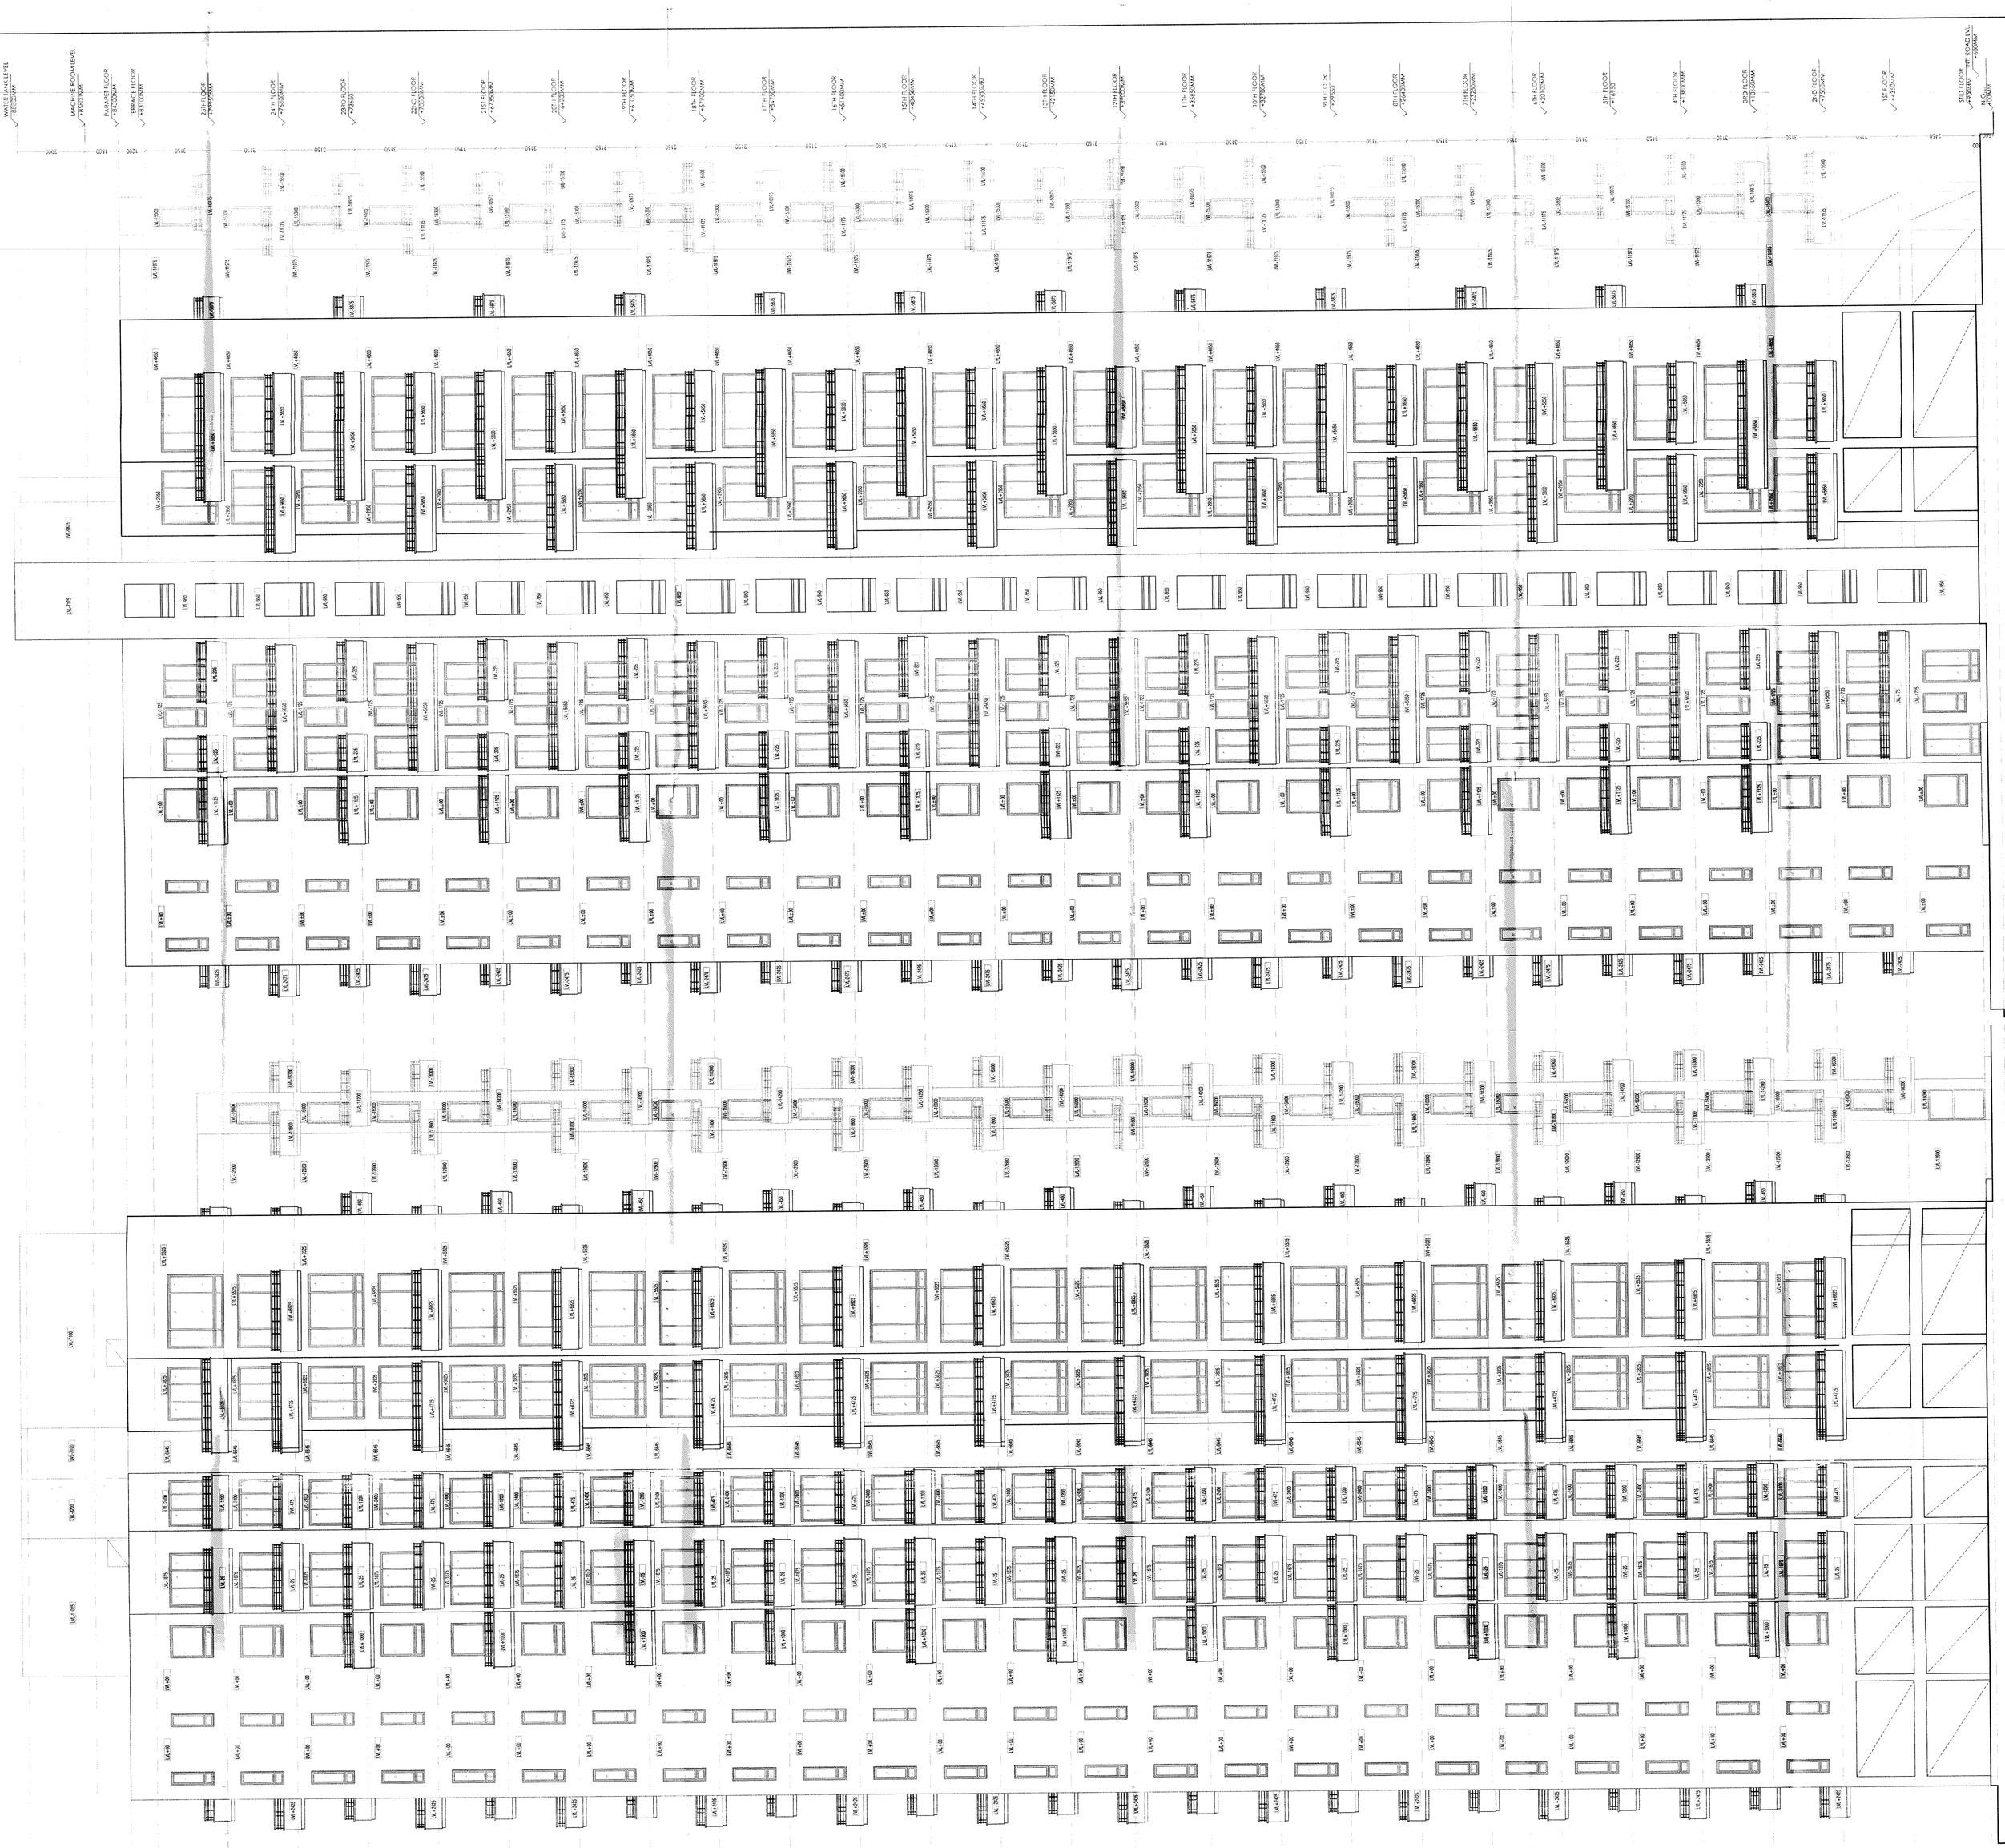

ELEVATION E4

ELEVATION E3

Notes

Key Plan

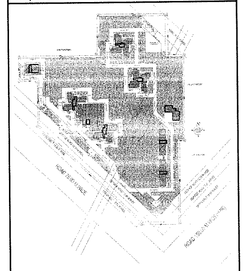

Architects Signature

BALJEET KUMAR, Architect
Council of Architecture
Registration No. CA/2008/42228

Owner's Signature

SANCTIONED

To be read in conjuction with memo No. 4636 Dtd. 4/6/12

Clients

M/S MAHAGORI ESTATES PVT. LTD.

Architects

Arcop Associates Pvt. Ltd.
E-100, Greater Kailash Enclave - I
New Delhi, India
Ph. 26242050

Job Title

"PROPOSED Building Plan of Group Housing scheme on land measuring 11.25 ACRES (License no. 104 of 2011 dated 11/12/2011) in Sector 102, Gurgaon Manesar Urban Complex being developed by MAHAGORI ESTATES PVT. LTD.

Drawing Title

ELEVATIONS
BLOCK - A

Job No.		Drawing No.
2011/68		A-15
Drawn: ROHIT	Checked: BK	
Date: 05.02.12	Scale: 1:100	Revisions: 0