Notes

Key Plan

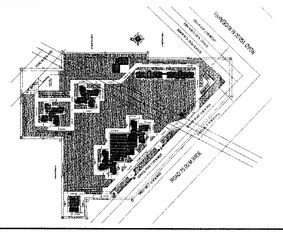

Architects Signature

BALJEET KUMAR, Architect
Council of Architecture
Registration No. CA/2008/42228

Owner's Signature

Clients
M/S MAHAGORI ESTATES PVT. LTD.

Architects
Arcop Associates Pvt. Ltd.
F-135, Greater Kailash Enclave - I
New Delhi, India
Ph. 26242050

Job Title
"PROPOSED Building Plan of Group Housing scheme on land measuring 11.25 ACRES (License no. 104 of 2011 dated 11/12/2011) in Sector 102, Gurgaon Manesar Urban Complex being developed by MAHAGORI ESTATES PVT. LTD.

Drawing Title
ELEVATIONS
BLOCK - E

Job No.	Drawing No.
2011/68	A-31
Drawn: SUDHANSHU	Checked: BK
Date: 10.02.12	Scale: 1:100
Revisions: 01	

SANCTIONED

To be read in conjunction with memo No. 9136 dtd 27/2/12

ELEVATION E3

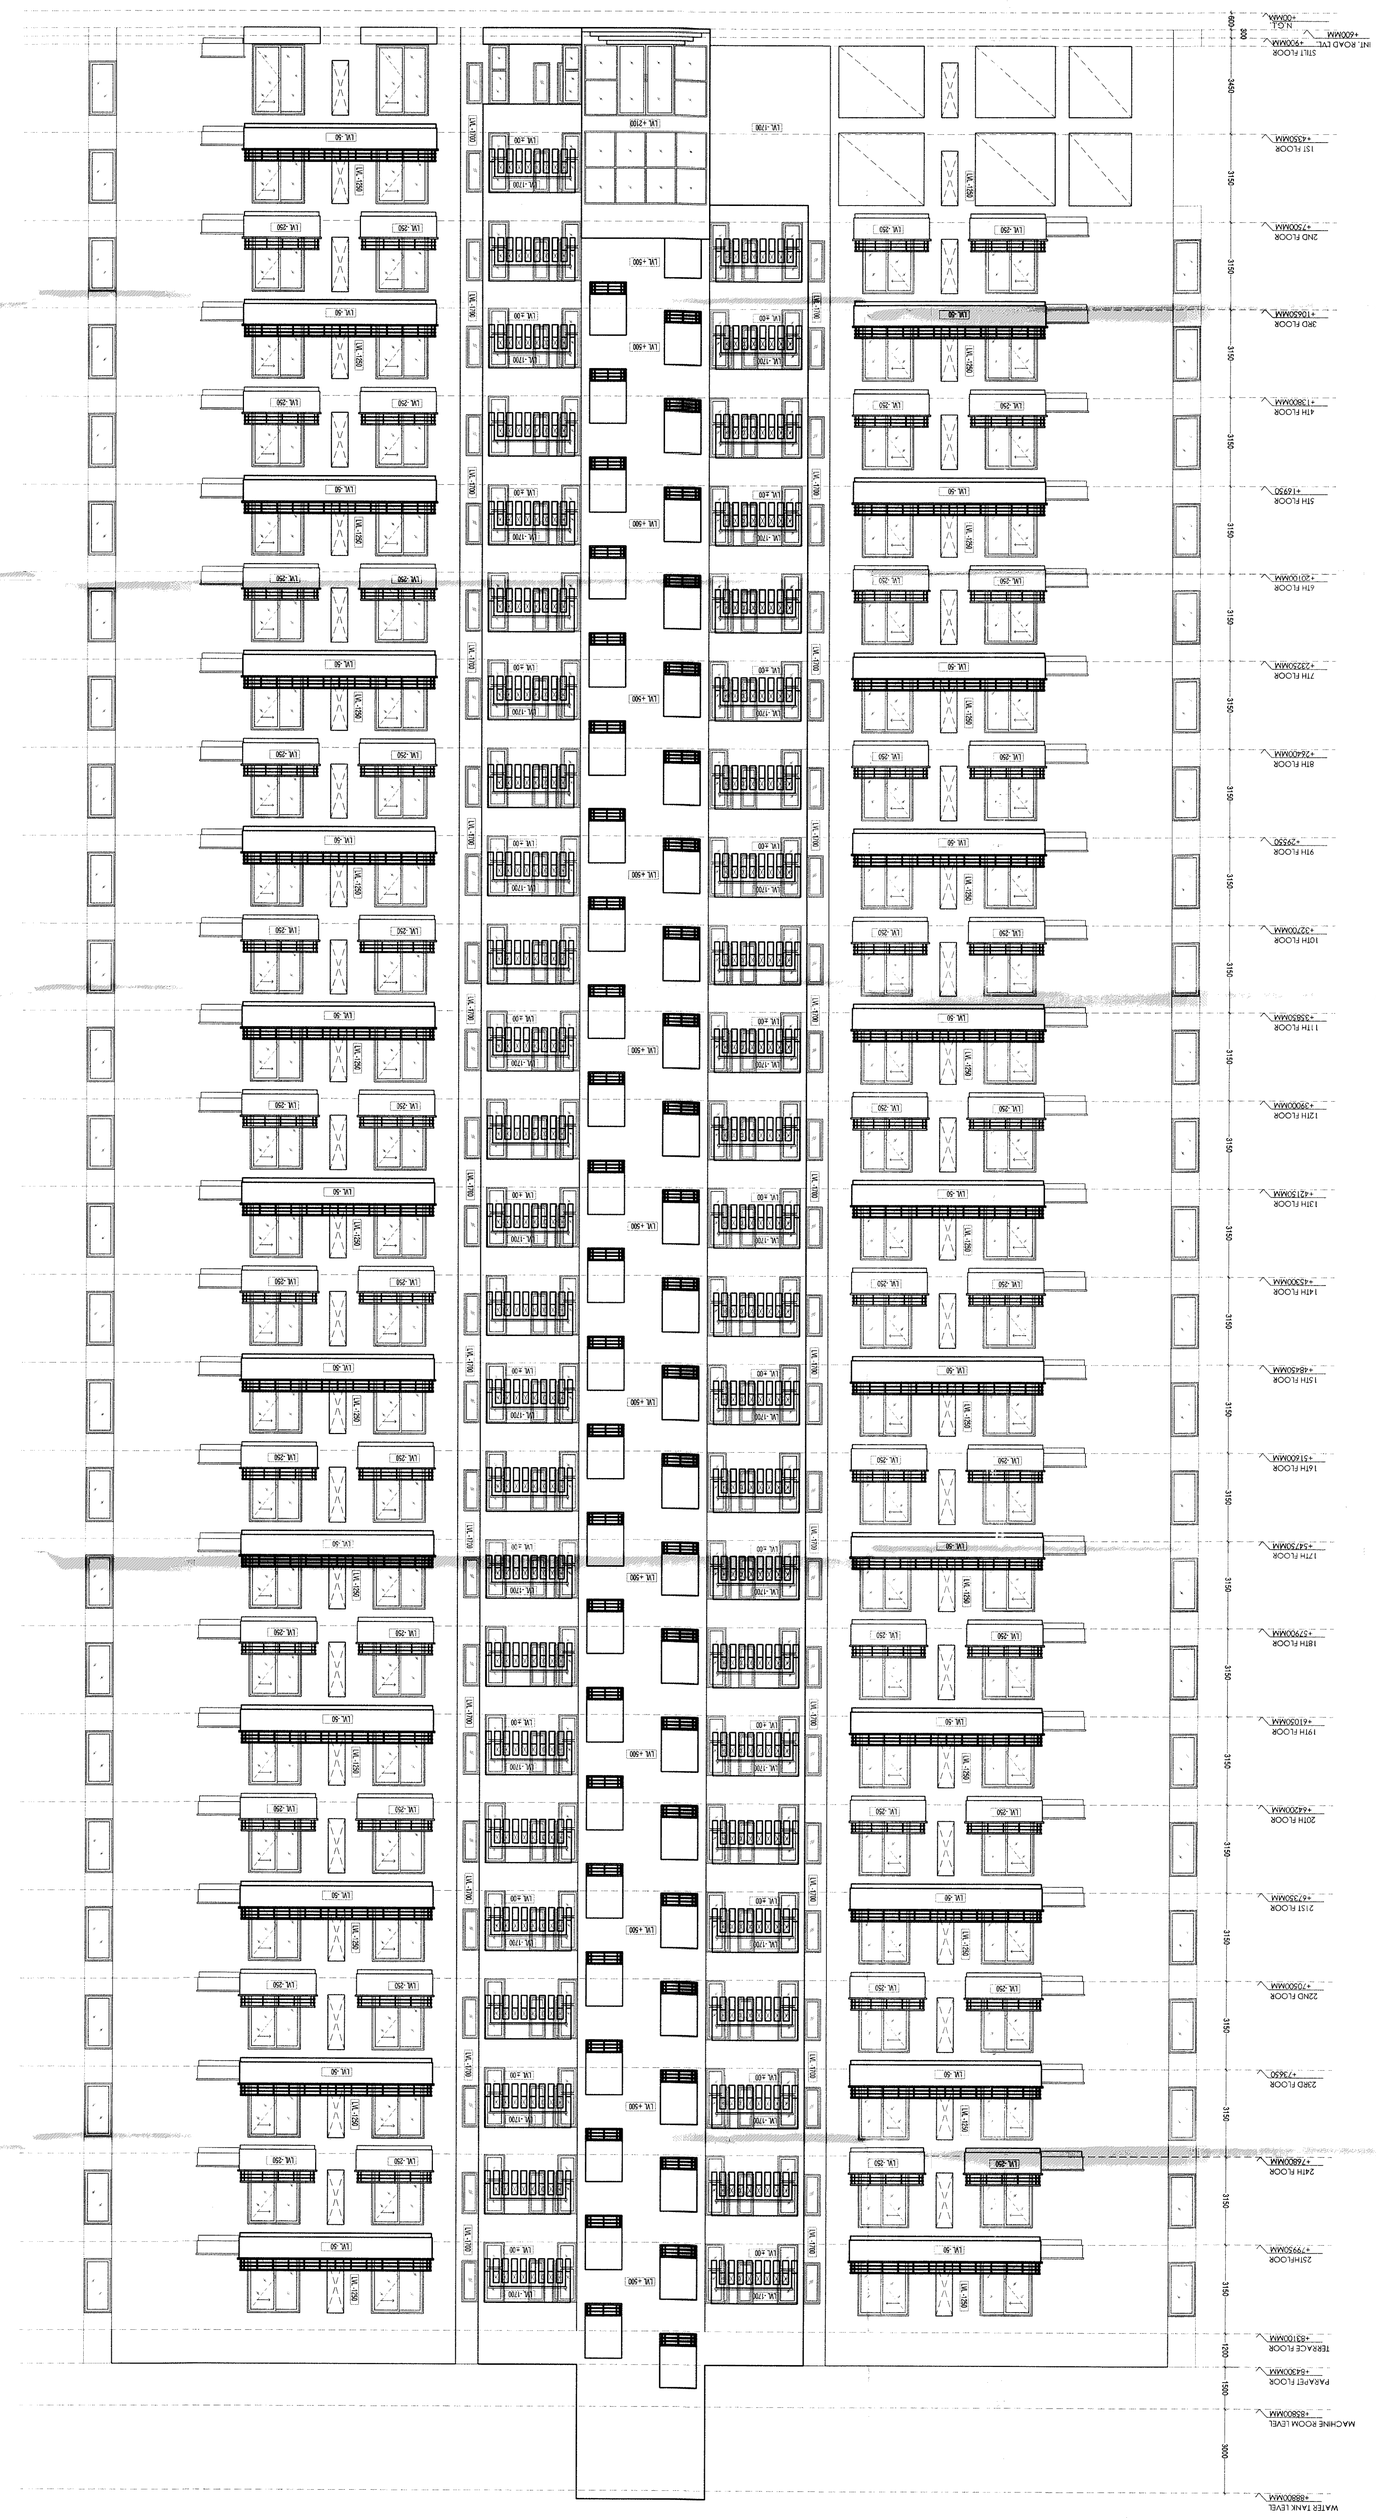
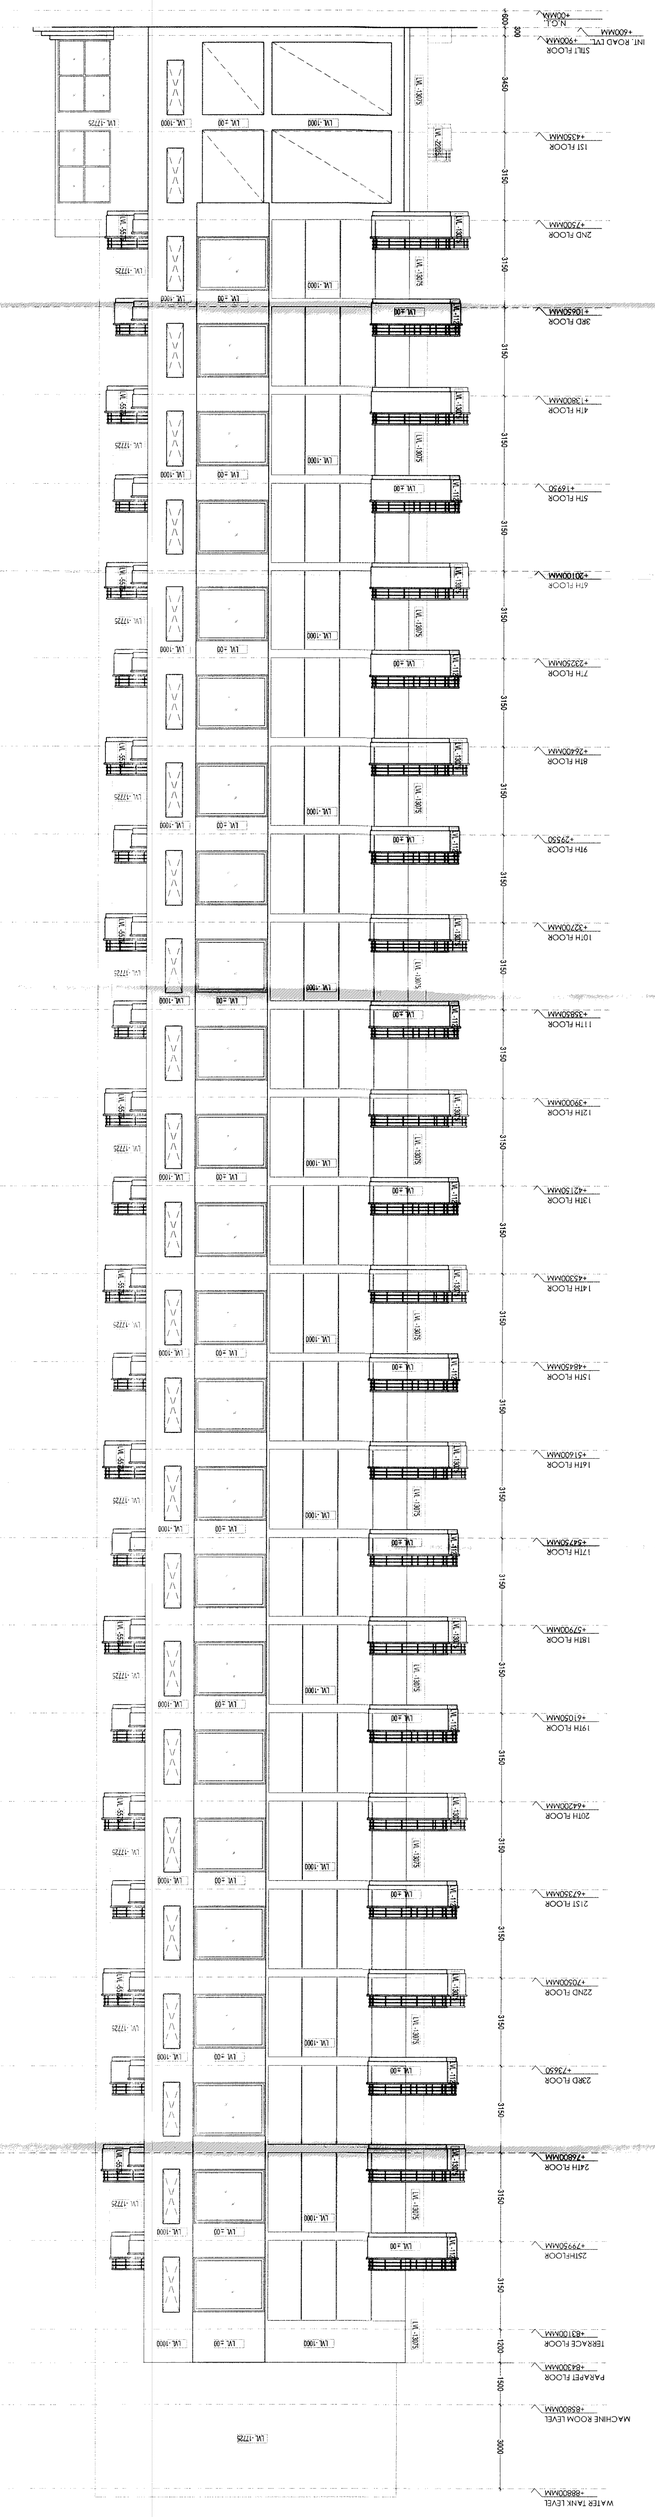
ELEVATION E4