Notes

Key Plan

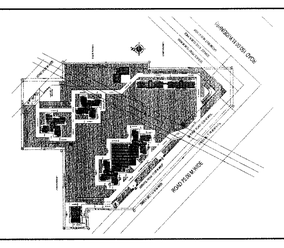

Architects Signature

BALJEET KUMAR, Architect
Council of Architecture
Registration No. CA/2008/42228

Owner's Signature

Clients
M/S MAHAGORI ESTATES PVT. LTD.

Architects
Arcop Associates Pvt. Ltd.
E-108, Greater Kailash Enclave - I
New Delhi, India
Ph. 2624250

Job Title
"PROPOSED Building Plan of Group Housing scheme on land measuring 11.25 ACRES (license no. 104 of 2011 dated 11/12/2011) in Sector 102, Gurgaon Manesar Urban Complex being developed by MAHAGORI ESTATES PVT. LTD."

Drawing title
ELEVATIONS
BLOCK - E

Job No.	Drawing No.
2011/68	A-30
Drawn: SUDHANSHU	Checked: BK
Date: 10.02.12	Scale: 1:100
Revisions: 0	

SANCTIONED
To be read in conjuction with memo No. 4652 Dtd. 28/12

ELEVATION E1

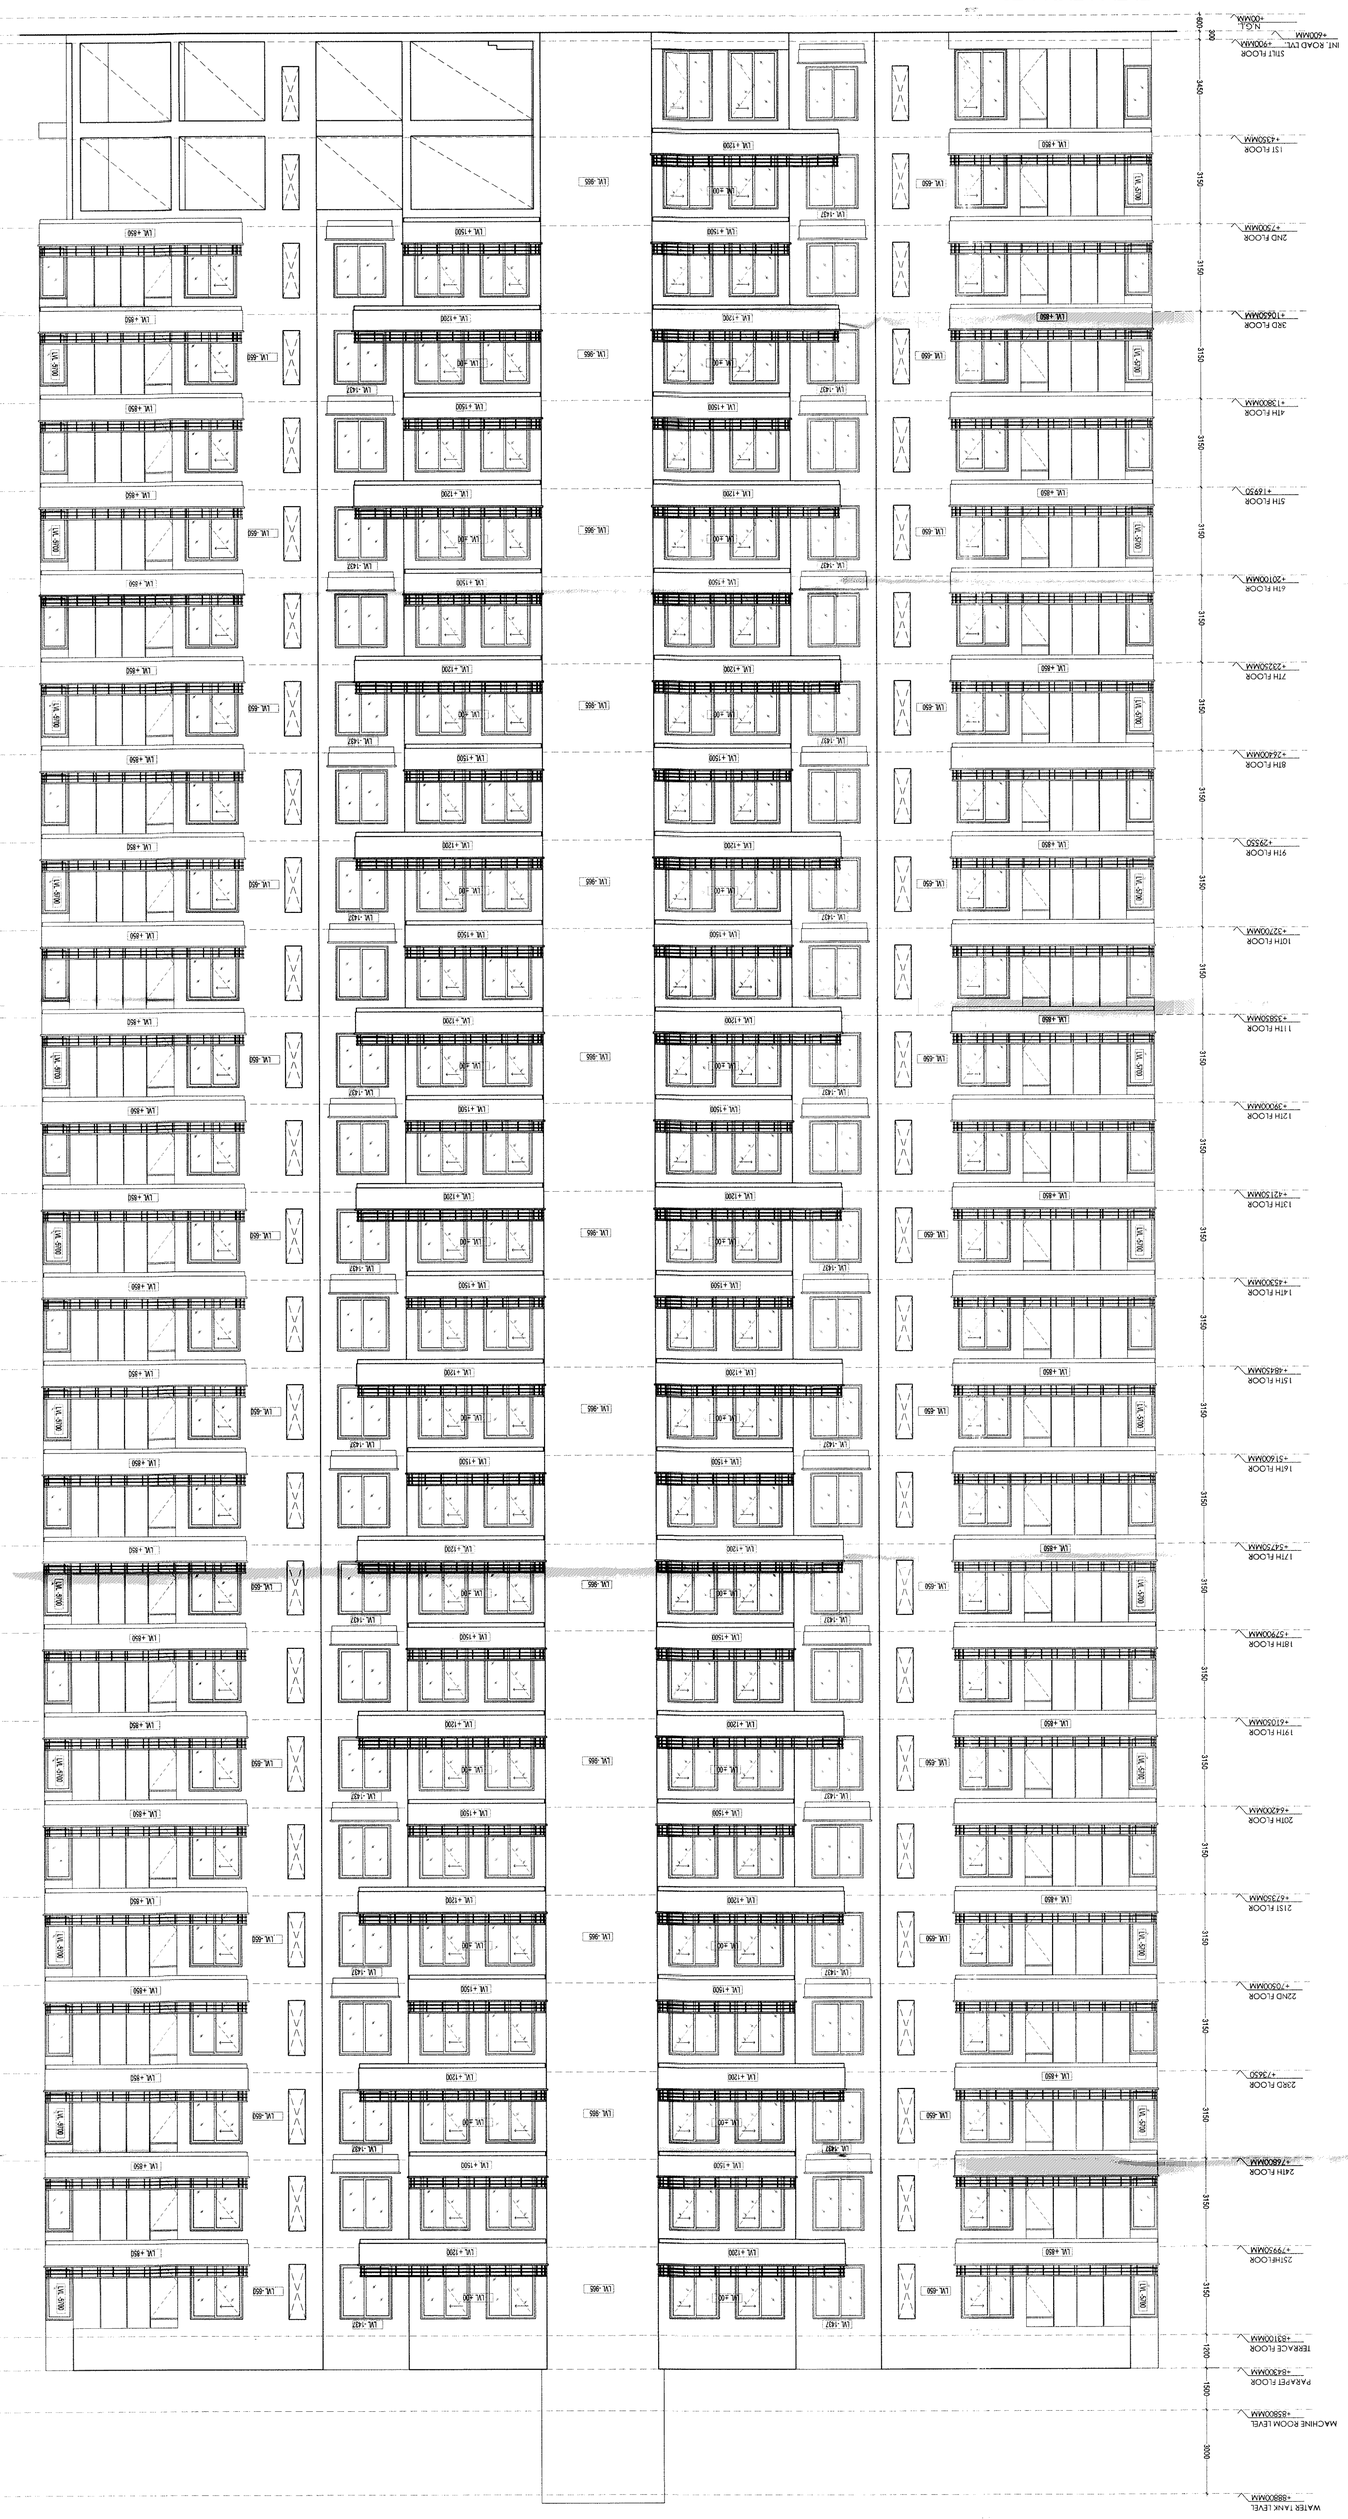

ELEVATION E2