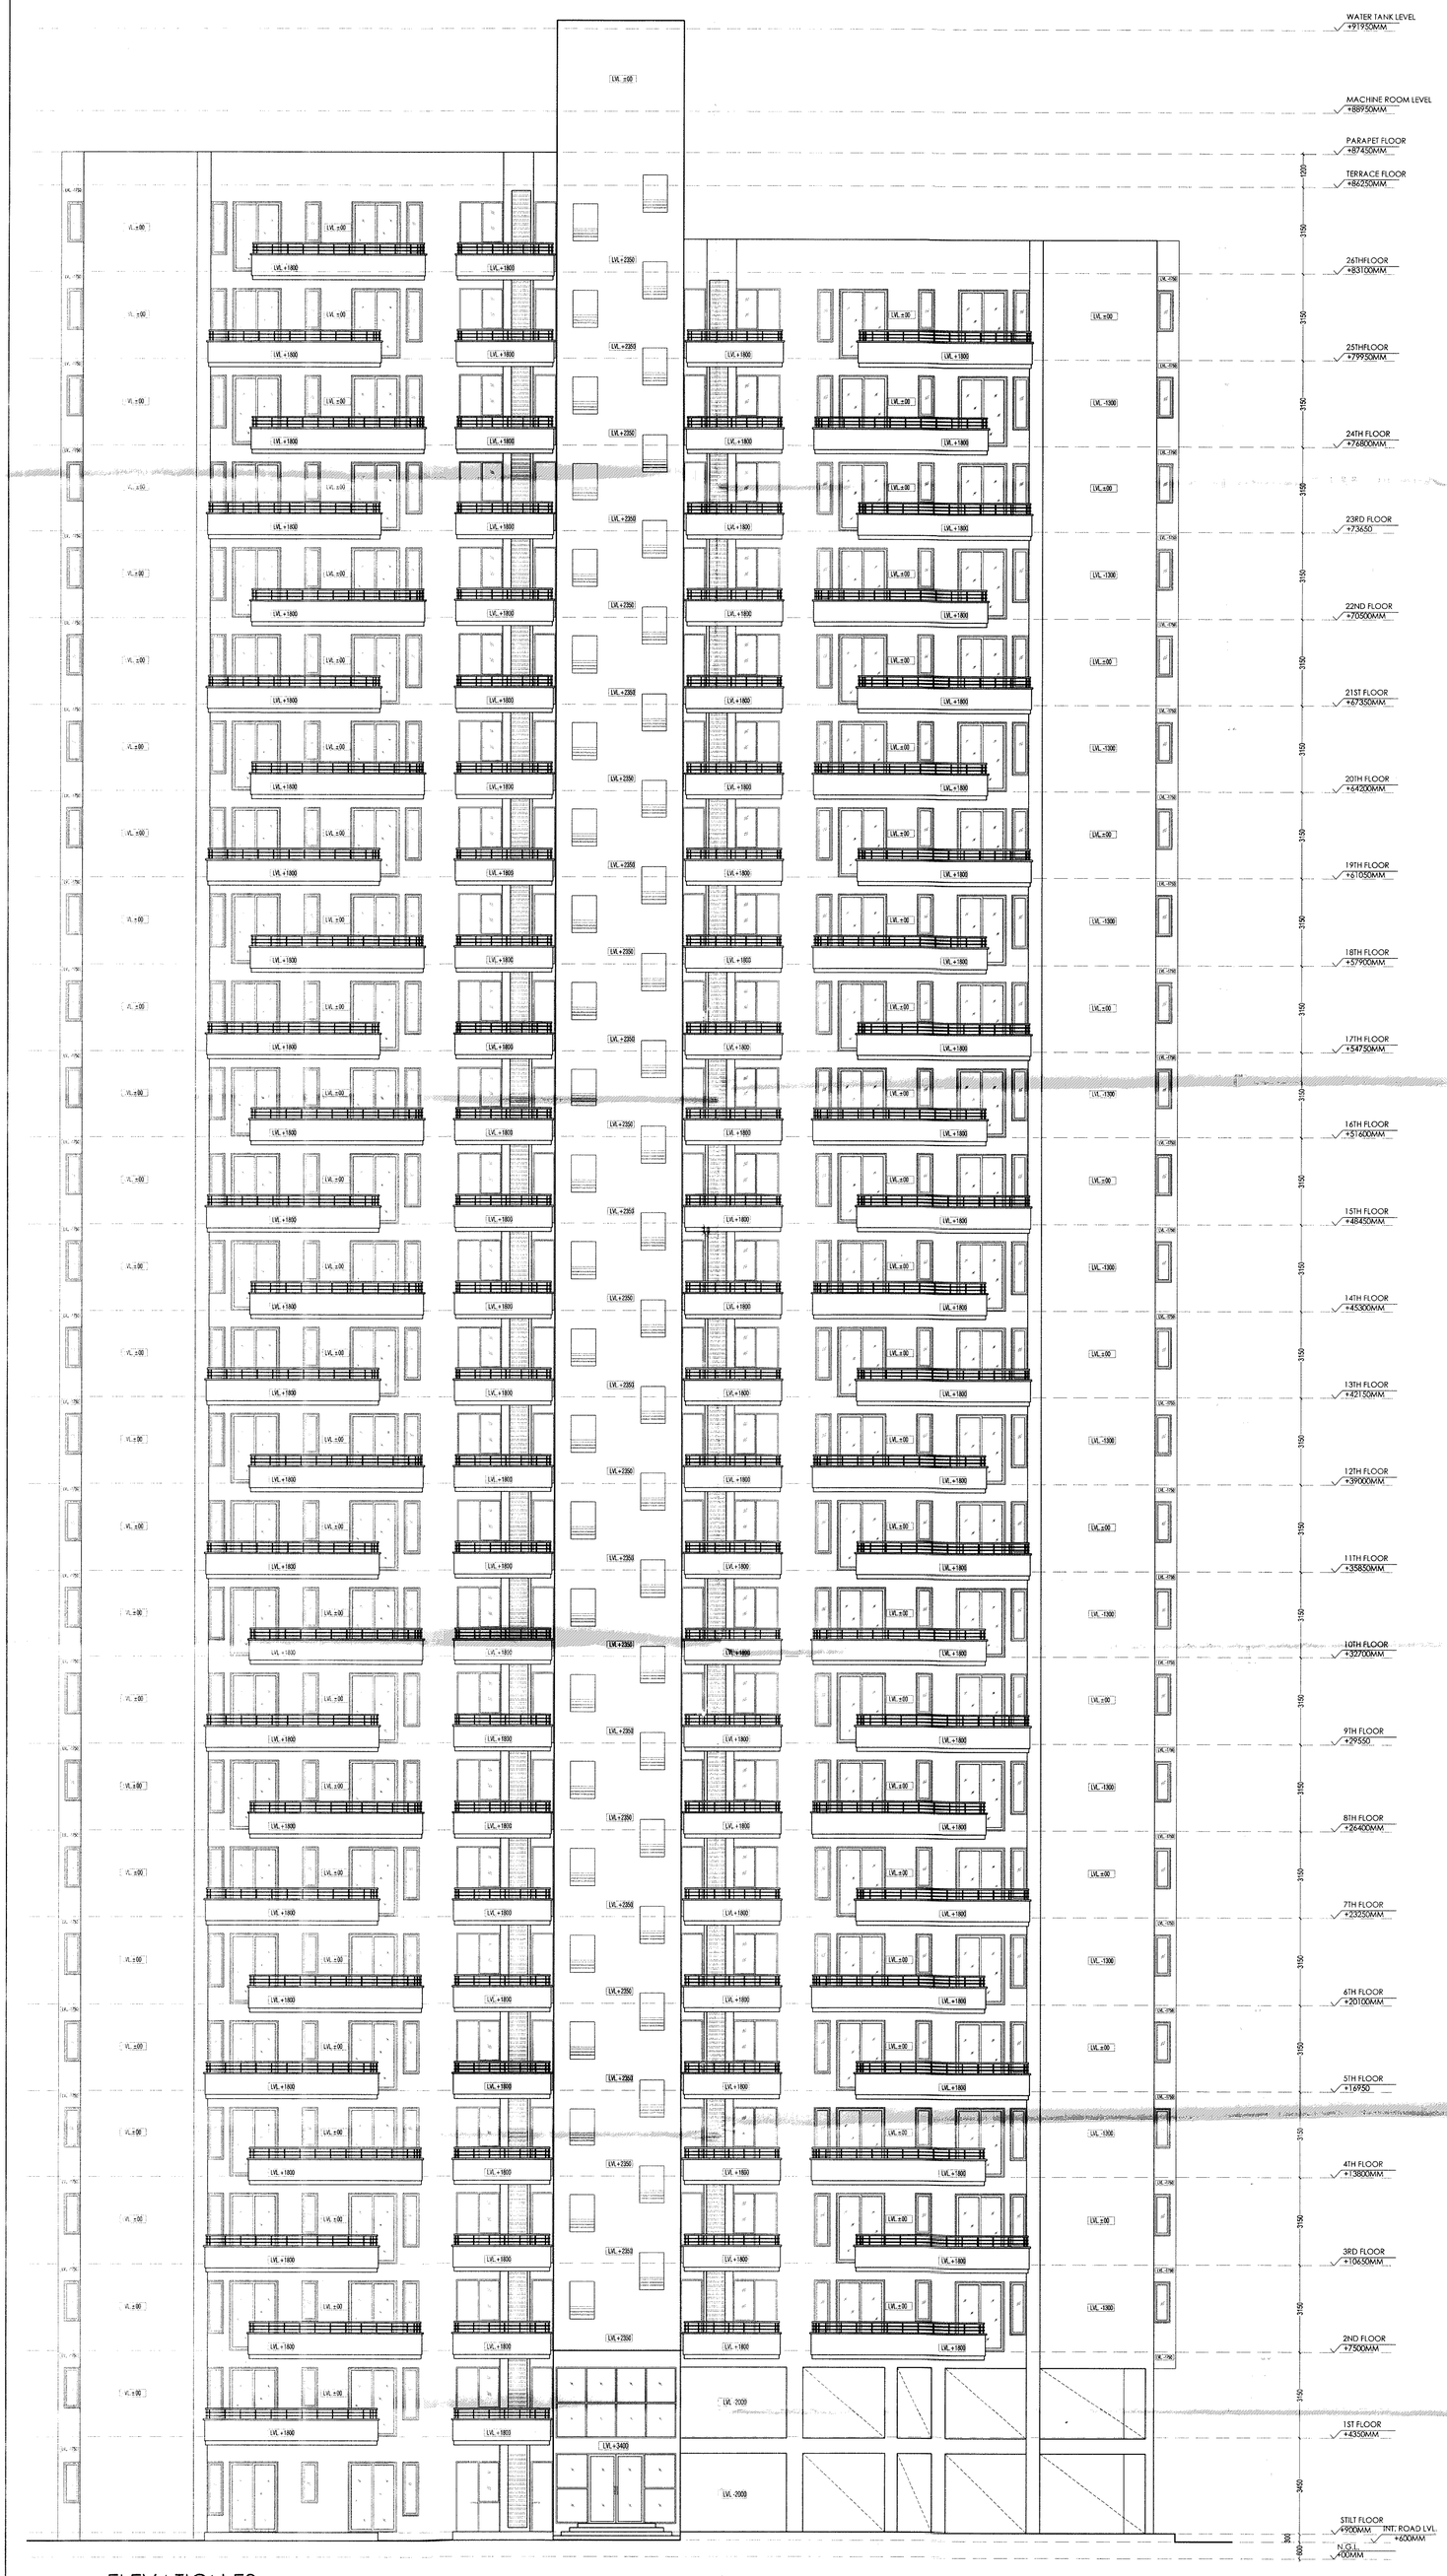

ELEVATION E3

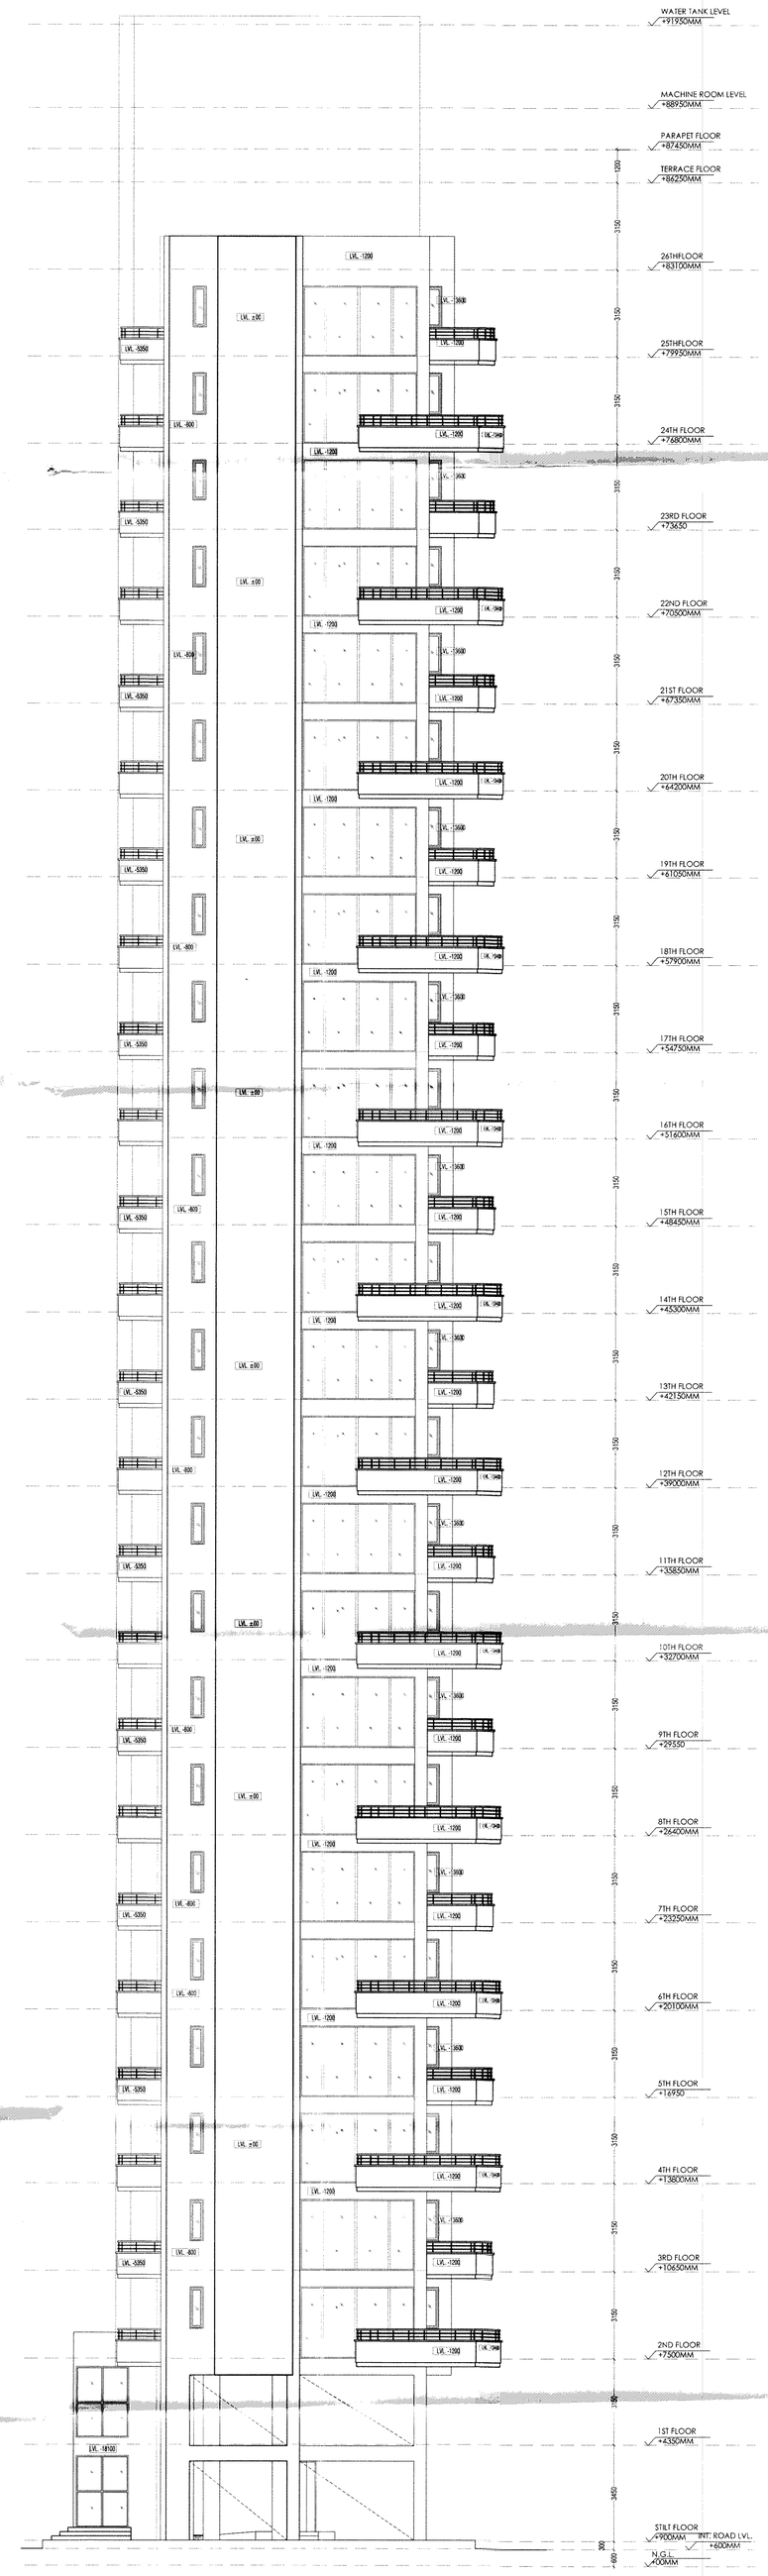

ELEVATION E4

SANCTIONED

To be read in conjuction with memo No. 9434 Dt. [illegible]

Chairman D.P.C.

Architects Signature
BALJEET KUMAR, Architect
Council of Architecture
Registration No. CA/2009/43228

Owner's Signature

Key Plan

Notes

Clients
M/S MAHAGORI ESTATES PVT. LTD.

Architects
Arcop Associates Pvt. Ltd.
E-195, Greater Kailash Enclave - I
New Delhi, India
Ph. 2626020

Job Title
"PROPOSED Building Plan of Group Housing scheme on land measuring 11.25 ACRES (license no. 104 of 2011 dated 11/12/2011) in Sector 102, Gurgaon Manesar Urban Complex being developed by MAHAGORI ESTATES PVT. LTD.

Drawing Title
ELEVATIONS
BLOCK - F

Job No.	Drawing No.
2011/68	A-35
Drawn: ATIF	Checked: BK
Date: 10.02.12	Scale: 1:100
Revisions: 01	