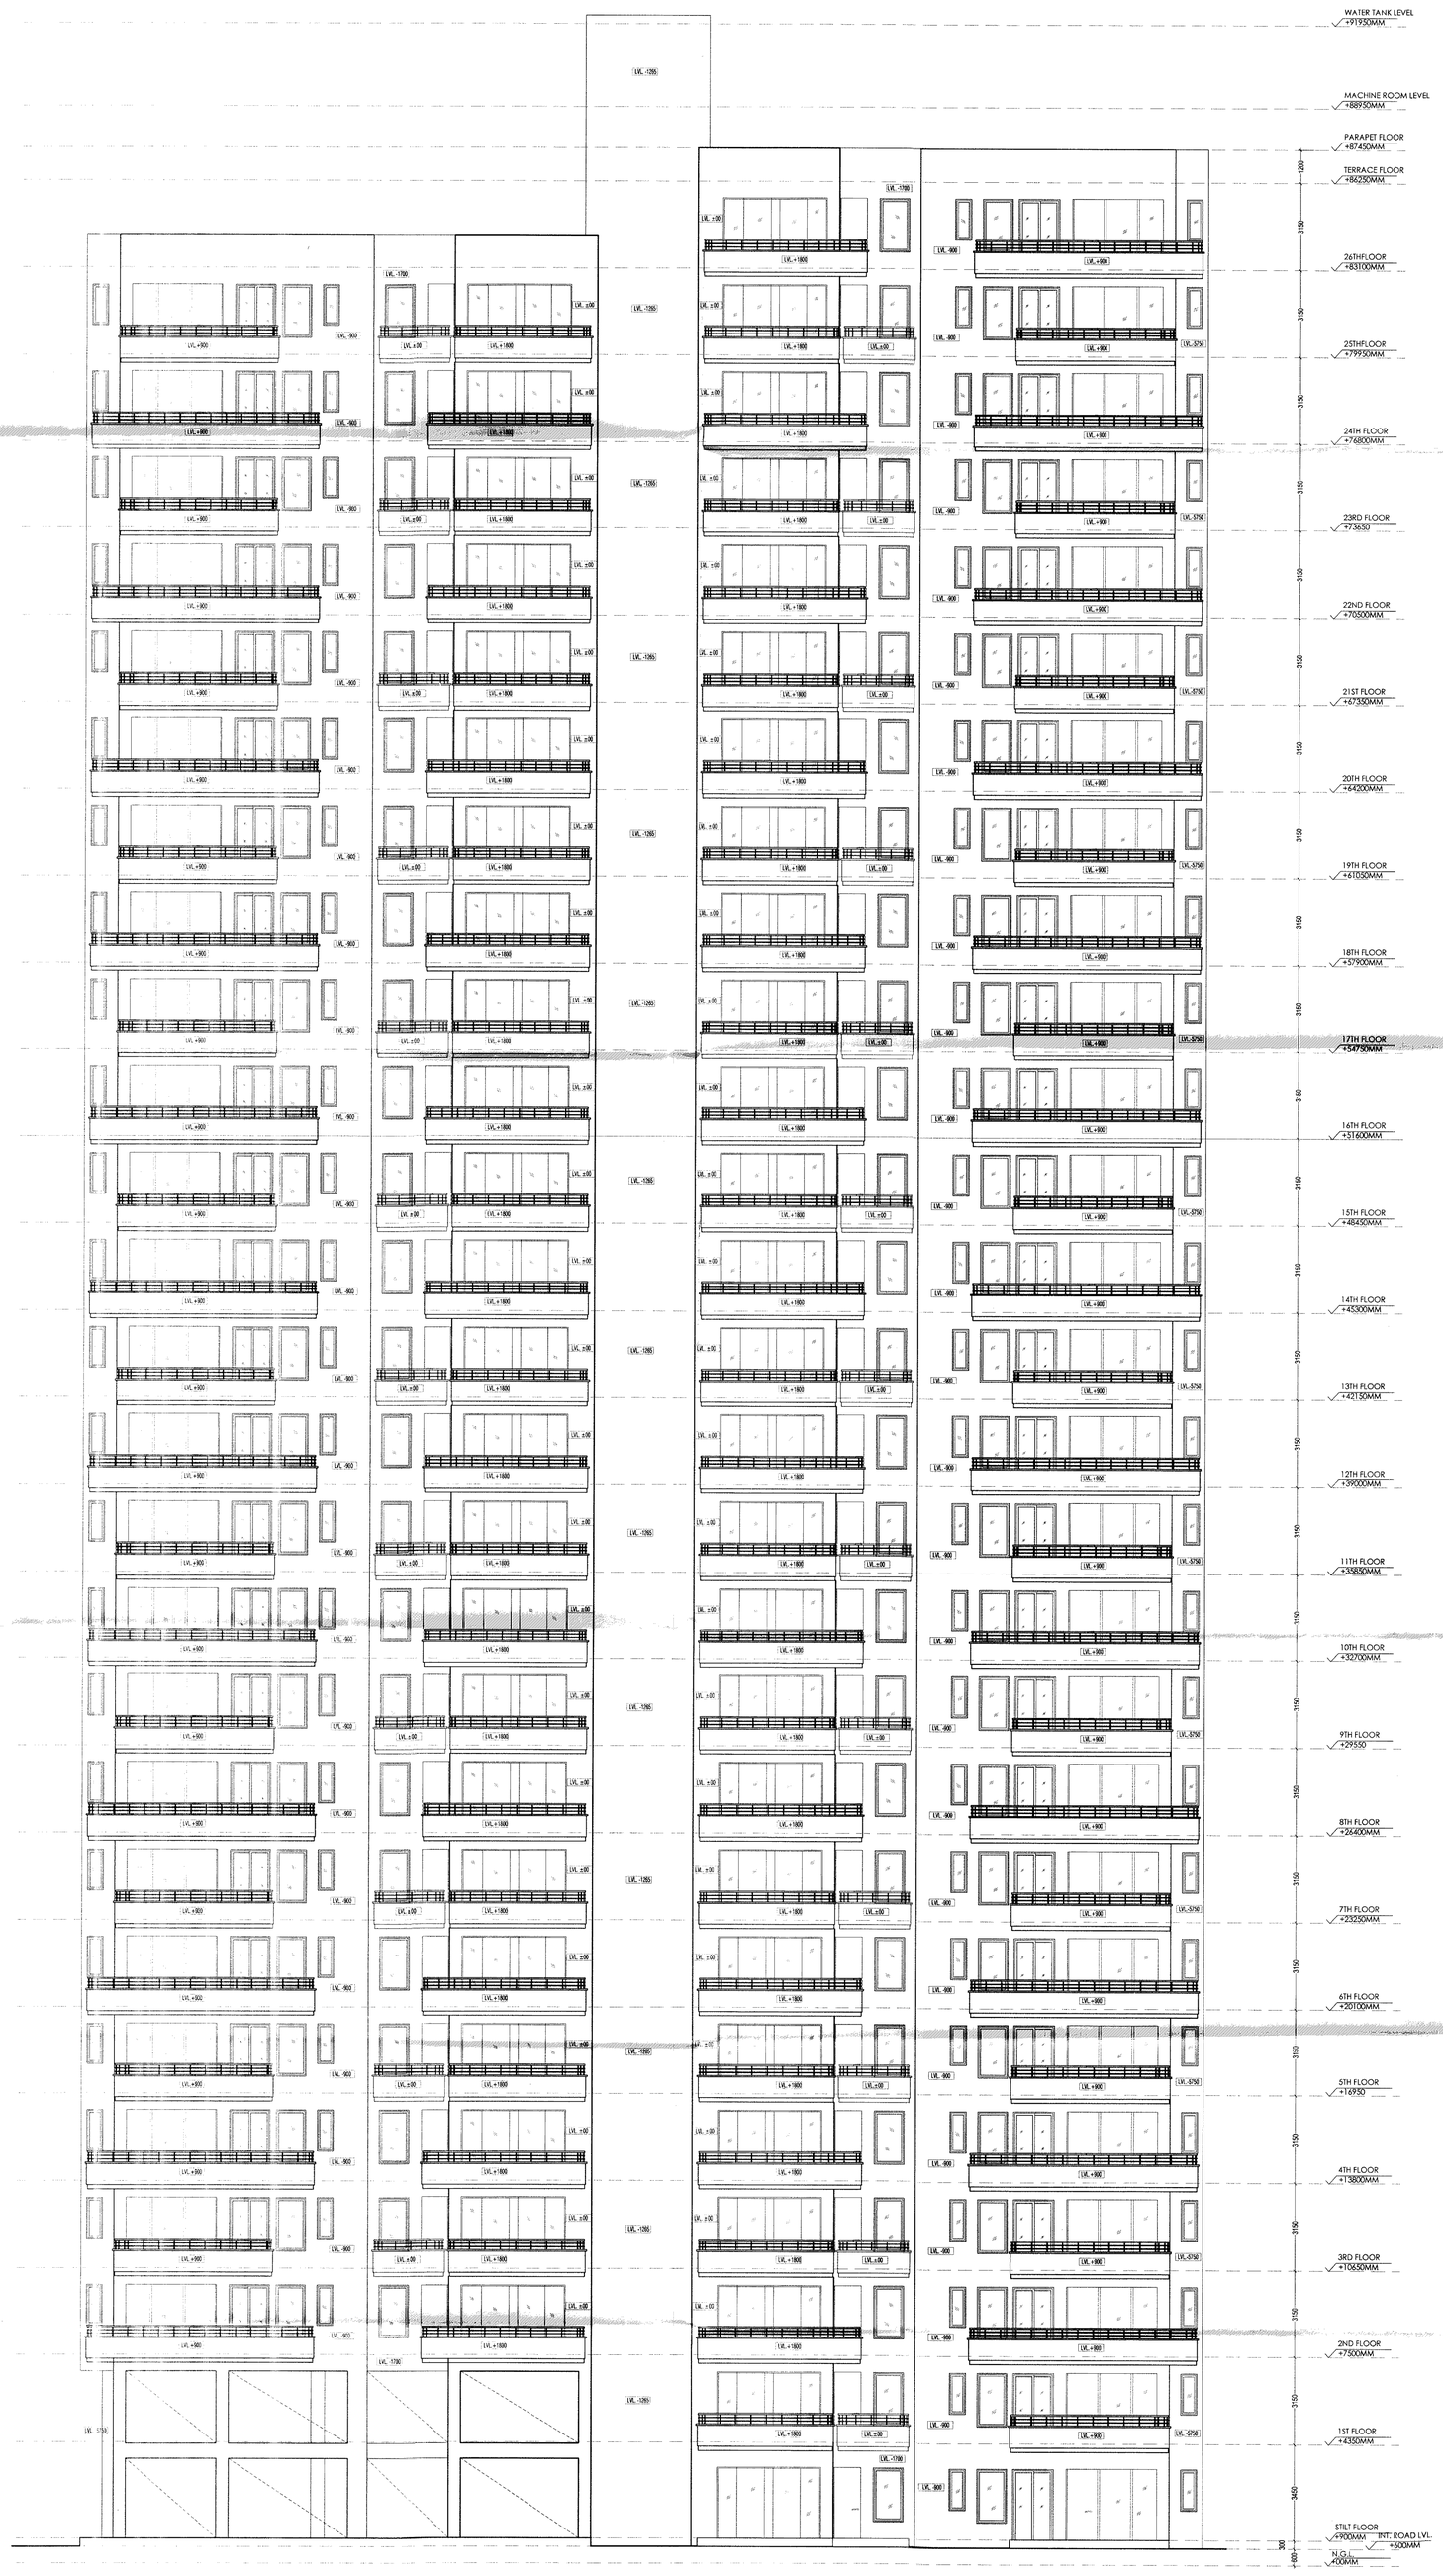

ELEVATION E1

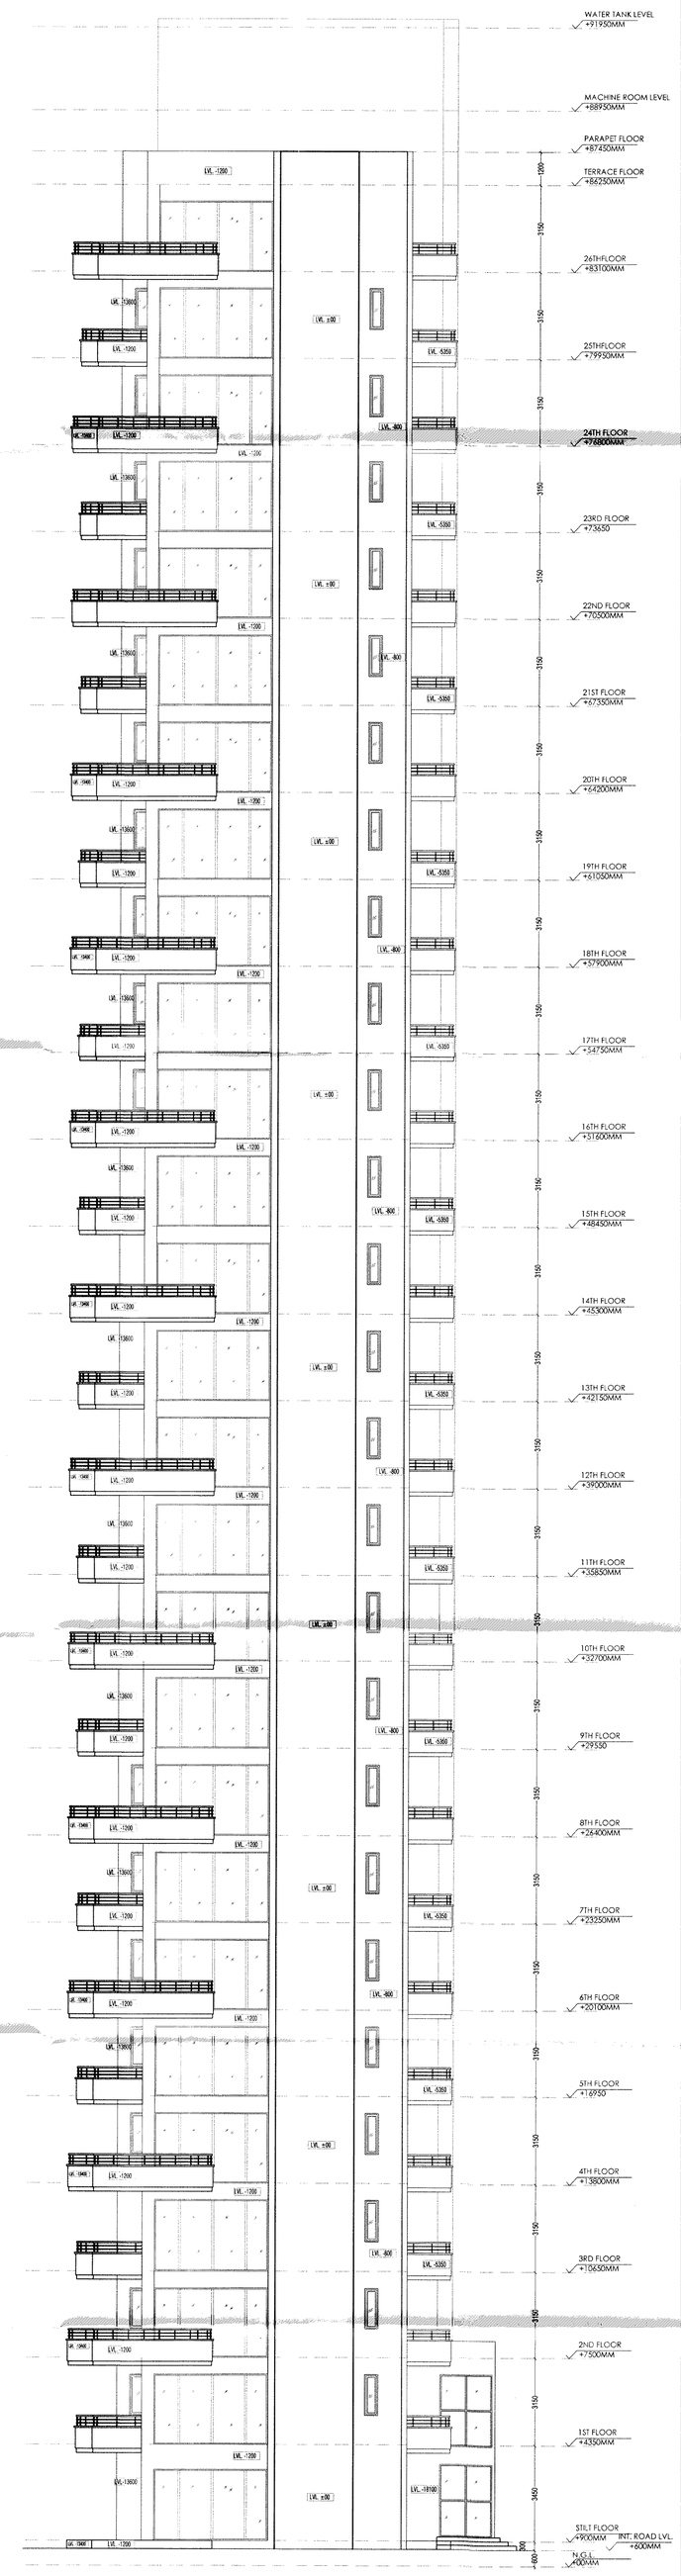

ELEVATION E2

SANCTIONED

To be read in conjuction with memo No. 9436 Dtd. 5/11/12

D.T.P. (HQ) Karnal

Key Plan

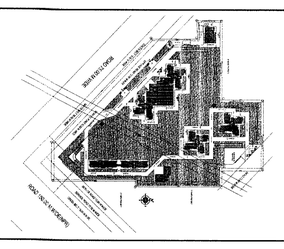

Notes

Architects Signature

BALJEET KUMAR, Architect
Council of Architecture
Registration No. CA/2000/42228

Owner's Signature

Clients

M/S MAHAGORI ESTATES PVT. LTD.

Architects

Arcop Associates Pvt. Ltd.
E-118, Greater Kailash Enclave - I
New Delhi - 110048
Ph. 26242060

Job Title

"PROPOSED Building Plan of Group Housing scheme on land measuring 11.25 ACRES (License no. 104 of 2011 dated 11/12/2011) in Sector 102, Gurgaon Manesar Urban Complex being developed by MAHAGORI ESTATES PVT. LTD.

Drawing Title

ELEVATIONS
BLOCK - F

Job No. 2011/68		Drawing No. A-34
Drawn ATIF	Checked BK	
Date 10.02.12	Scale 1:100	Revisions 01