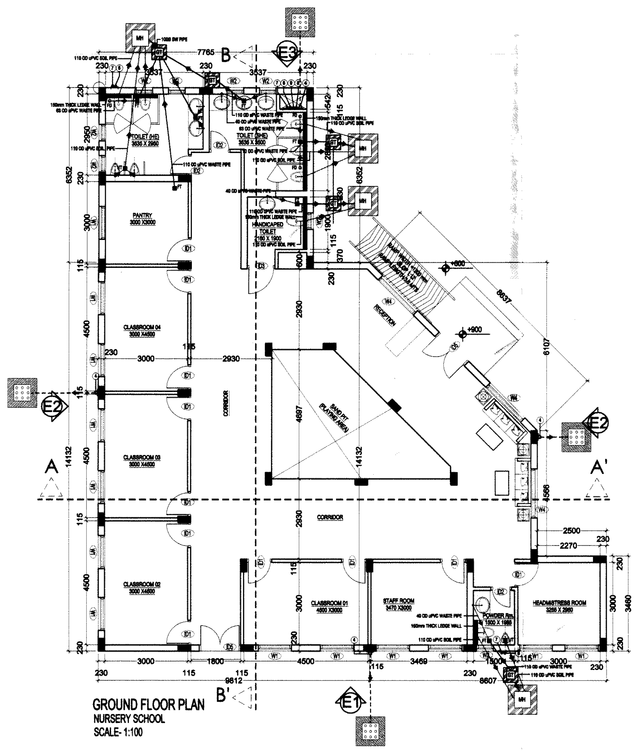

GROUND FLOOR PLAN
NURSERY SCHOOL
SCALE- 1:100

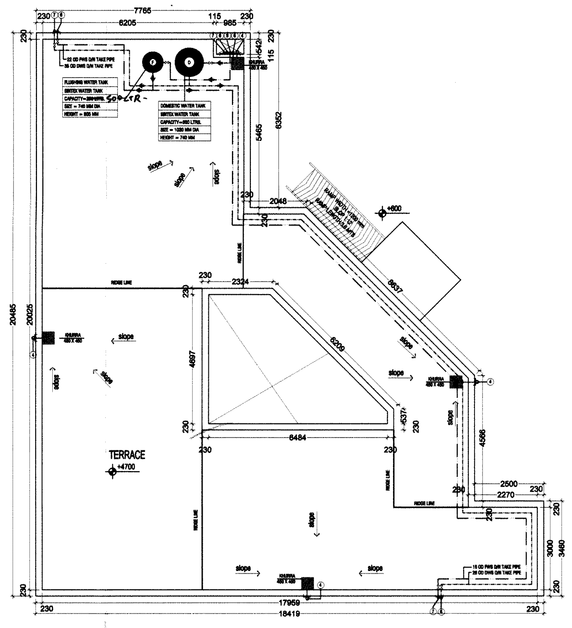

TERRACE FLOOR PLAN
NURSERY SCHOOL
SCALE- 1:100

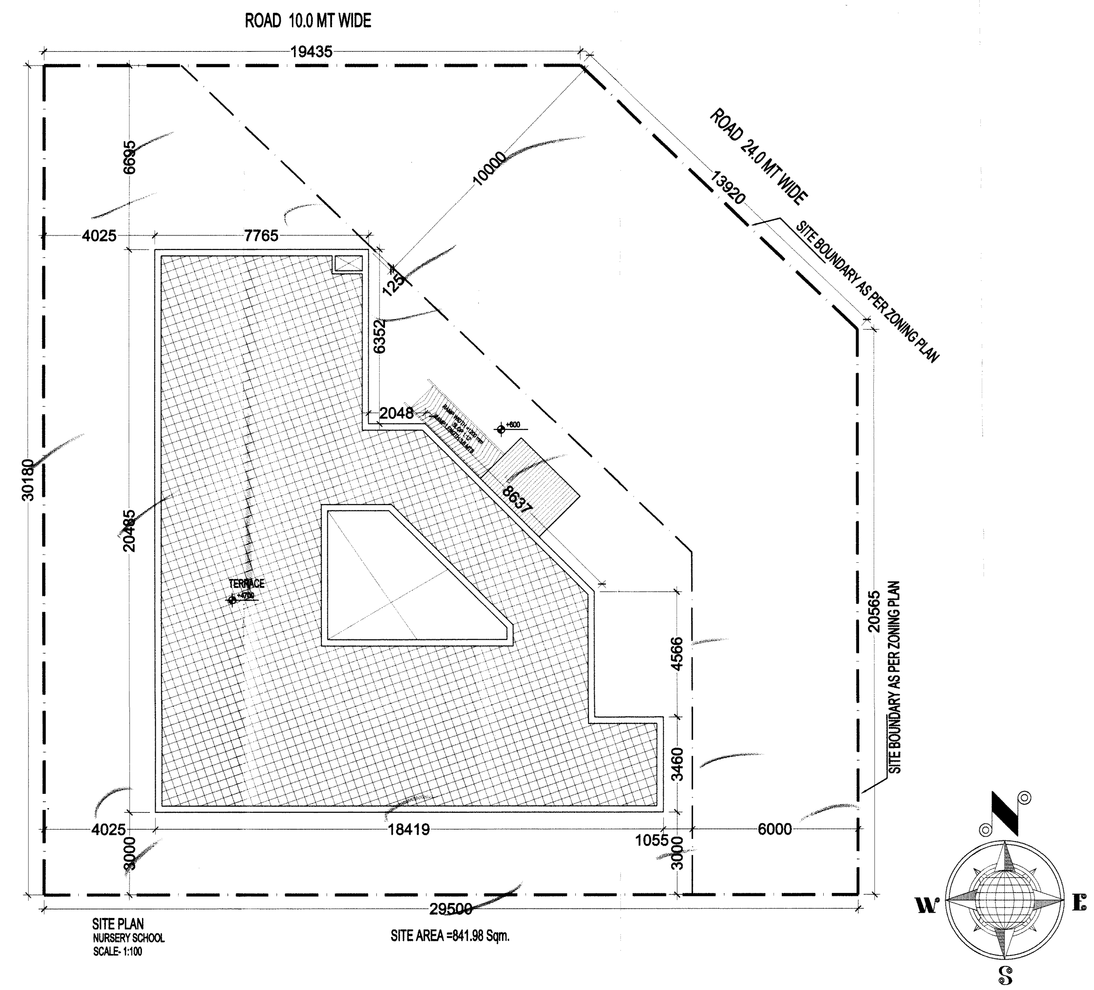

SITE PLAN
NURSERY SCHOOL
SCALE- 1:100

SITE AREA =841.98 Sqm.

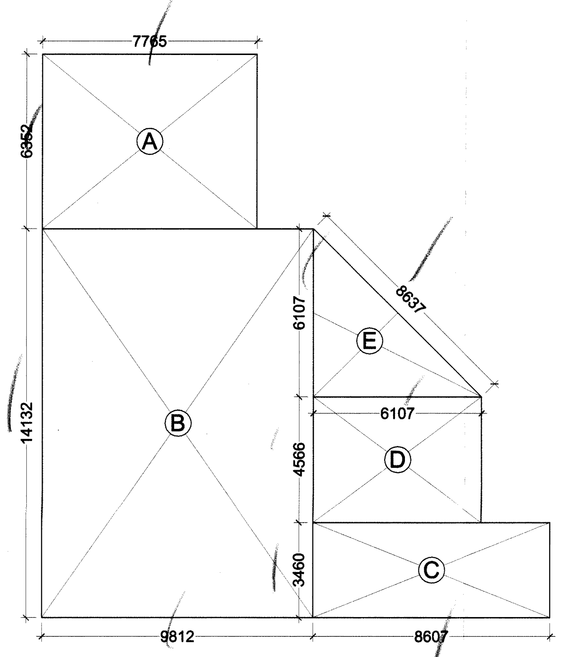

FLOOR AREA DIAGRAM- GROUND FLOOR & GROUND COVERAGE
NURSERY SCHOOL
SCALE- 1:100

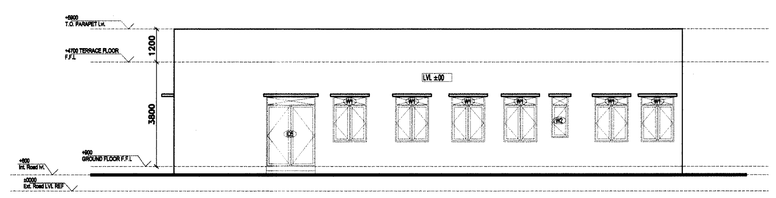

ELEVATION 1
SCALE 1:100

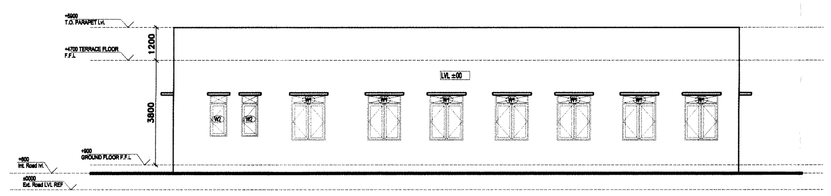

ELEVATION 2
SCALE 1:100

1	D-1	900	2100	0	2100
2	D-2	750	2100	0	2100
3	D-3	1000	2100	0	2100
4	D-4	1200	2100	0	2100
5	D-5	1500	2550	0	2550
6	W1	1200	1650	900	2550
7	W2	600	1500	1050	2550
8	W3	785	1650	900	2550
9	W4	1800	1650	900	2550

REQUIRED SITE AREA FOR NURSERY SCHOOL	0.2 Acres	809.37	Sqm.
PROPOSED SITE AREA FOR NURSERY SCHOOL	=	841.98	Sqm.
PERMISSIBLE GROUND COVERAGE(33%)	267.09	Sqm.	
PROPOSED GROUND COVERAGE	264.238	Sqm.	

(GROUND COVERAGE & FAR) - FOR NURSERY SCHOOL

NO.	TYPE	BREADTH	LENGTH		Nos.	AREA in SqM
ADDITIONS						
A	RECTANGLE	7.765	6.352		1	49.325
B	RECTANGLE	9.812	14.132		1	138.663
C	RECTANGLE	8.607	3.460		1	29.780
D	RECTANGLE	6.107	4.556		1	27.823
E	TRIANGLE	6.107	6.107	8.637	1	18.648
TOTAL ADDITIONS						264.238
TOTAL GROUND COVERAGE & FAR						264.238

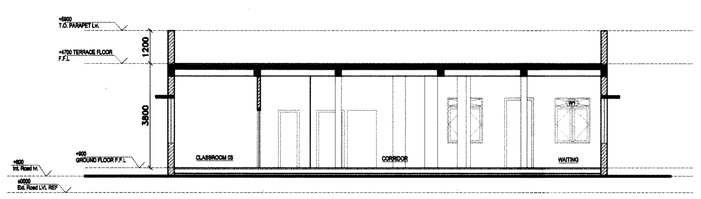

SECTION AA'
SCALE 1:100

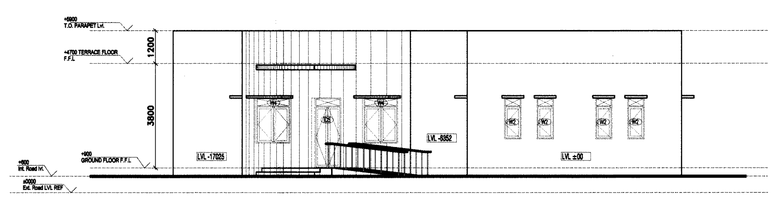

ELEVATION 3
SCALE 1:100

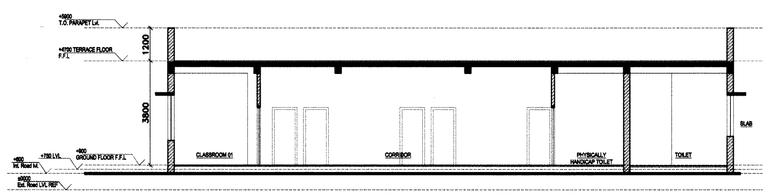

SECTION BB'
SCALE 1:100

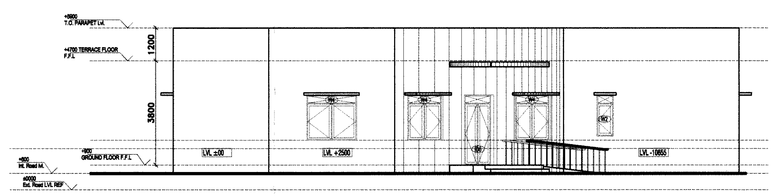

ELEVATION 4
SCALE 1:100

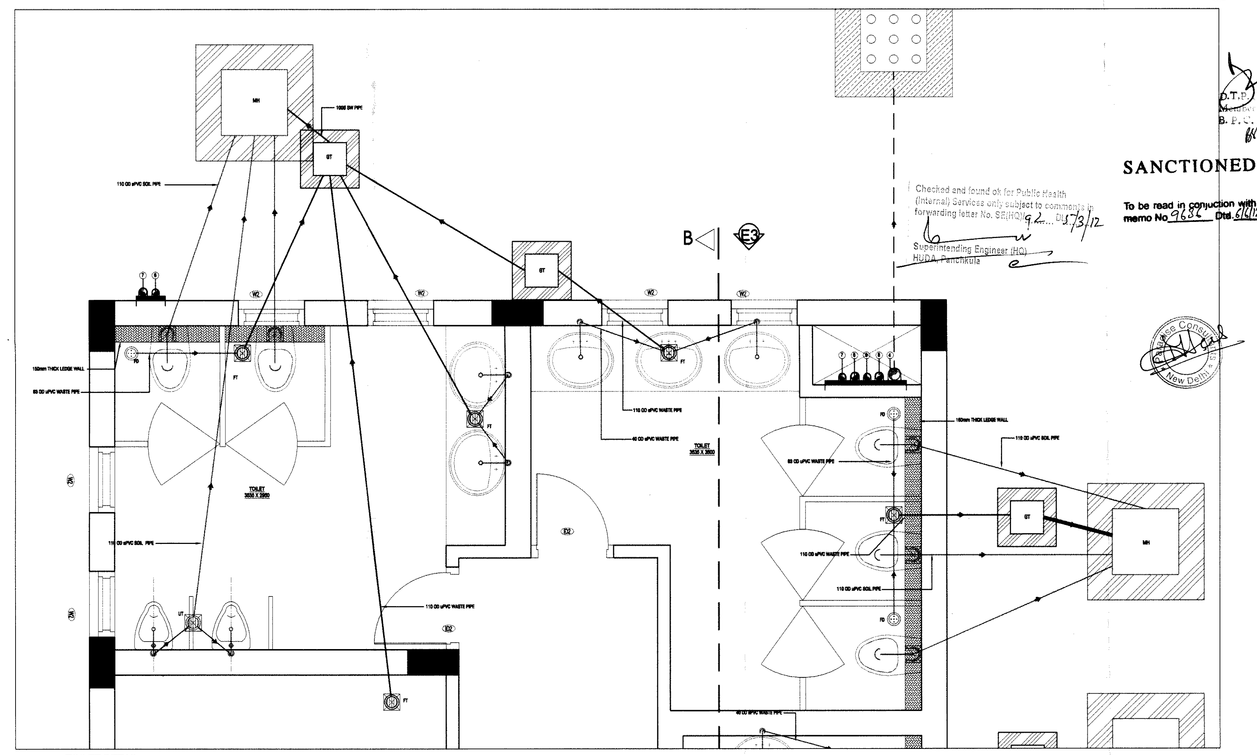

TOILET DETAIL
SCALE -1:25

SANCTIONED

To be read in conuction with memo No. 9634 Dtd. 31/12

Checked and found ok for Public Health (Internal) Services only subject to comments in forwarding letter No. BB/JE(N)-92 dt. 5/3/12

Sub-Divisional Engineer (HQ)
Public Health

Notes

PLUMBING NOTES:-

1. WASH BASIN TO FLOOR TRAP (FT) 40 OD uPVC PIPE.
2. KITCHEN SINK TO FLOOR TRAP (FT) 50 OD uPVC PIPE.
3. FLOOR DRAIN (FD) TO FLOOR TRAP (FT) 50 OD uPVC WASTE PIPE.
4. 110 OD uPVC PIPE UEED FOR SOIL & WASTE.
5. 110 OD uPVC PIPE UEED FOR TERRACE RAIN WATER.

SCHEDULE OF PIPES :-

PIPE NO.	DESCRIPTION
4	110 OD uPVC TERRACE RAIN WATER PIPE
6	DOMESTIC WATER SUPPLY D/N TAKE PIPE *
7	FLUSHING WATER SUPPLY D/N TAKE PIPE *
8	DOMESTIC WATER SUPPLY RISER *
9	FLUSHING WATER SUPPLY RISER *
FT	FLOOR TRAP (110x110) MM
UT	URINAL TRAP (110x110) MM
FD	FLOOR DRAIN (110x50) MM

Key Plan

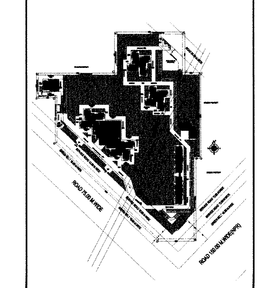

Architects Signature

BALJEET KUMAR, Architect
Council of Architecture
Registration No. CA/2008/42228

Owner's Signature

Clients

M/S MAHAGORI ESTATES PVT. LTD.

Architects

Arcop Associates Pvt. Ltd.
E-106, Greater Kailash Enclave - I
New Delhi, India
Ph.: 26242050

Job Title

"PROPOSED Building Plan of Group Housing scheme on land measuring 11.25 ACRES (license no. 104 of 2011 dated 11/12/2011) in Sector 102, Gurgaon Manesar Urban Complex being developed by MAHAGORI ESTATES PVT. LTD.

Drawing Title

PLANS, FLOOR AREA DIAGRAMS, ELEVATION & SECTIONS
NURSERY SCHOOL

Job No.	Drawing No.
2011/68	A-41
Drawn / Checked	BK
Date 06.02.2012	Scale 1:100
Revisions	0