ELEVATION - E1

ELEVATION - E3

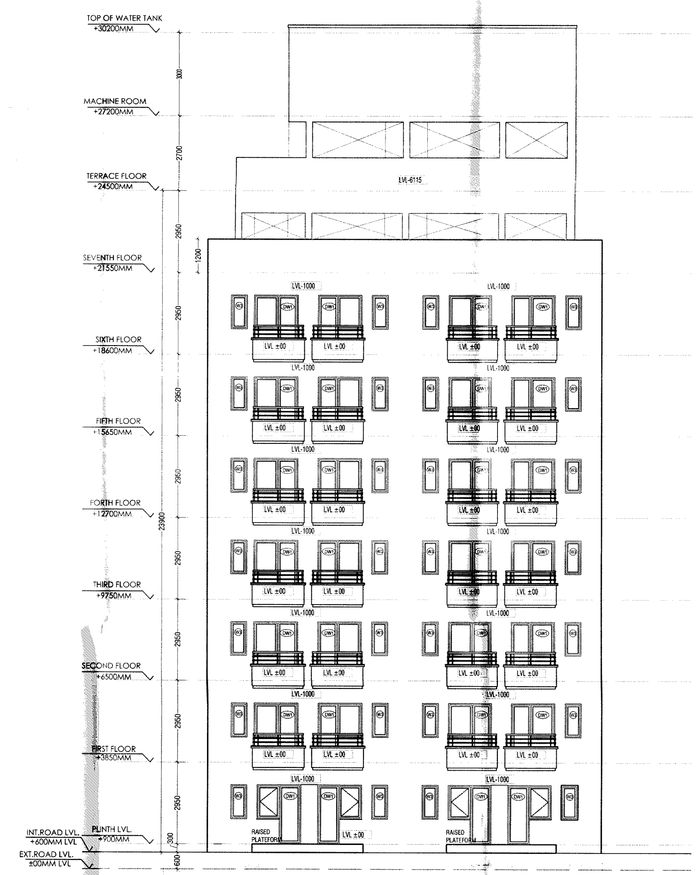

ELEVATION - E4

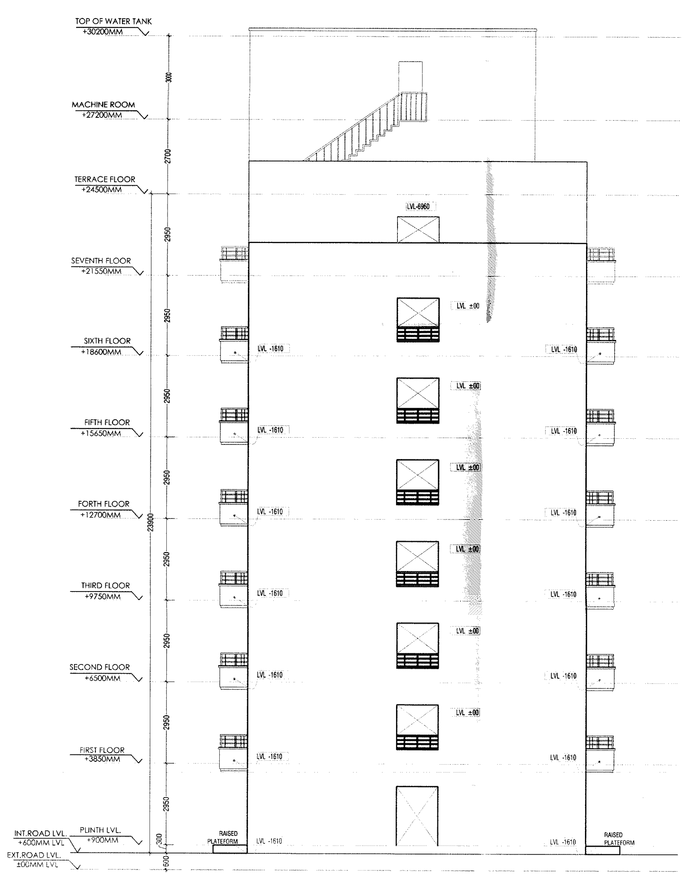

ELEVATION - E2

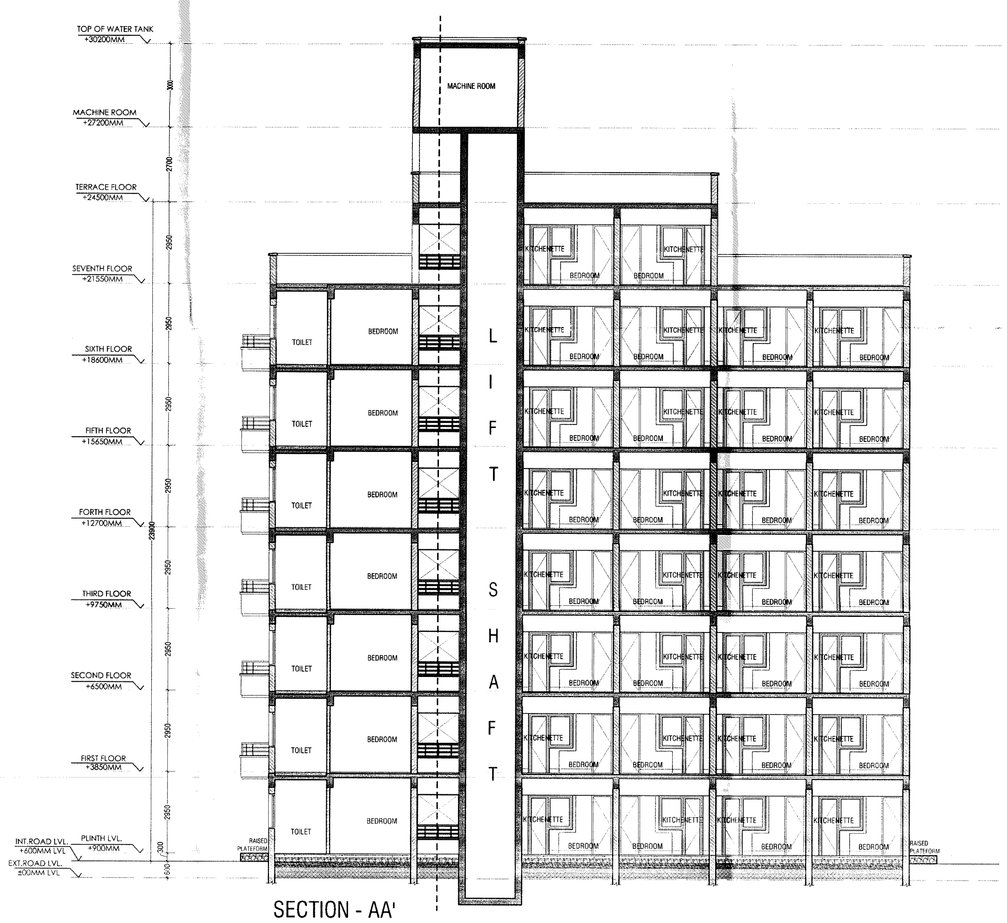

SECTION - AA'

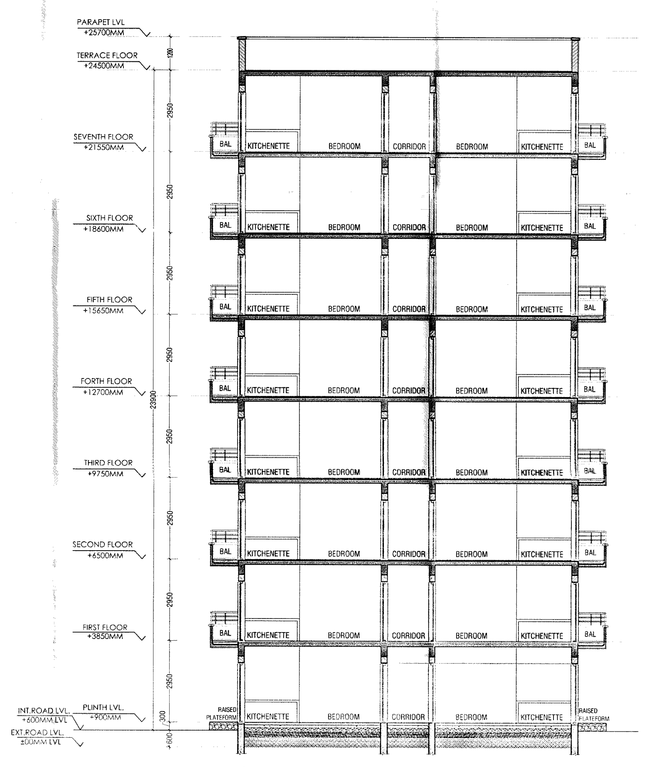

SECTION - BB'

Notes

1. ALL LIFTS SHALL HAVE 100% POWER BACK-UP
2. ALL ELECTRICAL INSTALLATIONS SHALL BE AS PER PROVISIONS OF NBC
3. VENTILATION IN BASEMENTS SHALL BE AS PER RELEVANT NBC PROVISIONS 10-15 AIR CHANGES PER HOUR FOR NORMAL OPERATION 20 AIR CHANGES PER HOUR FOR OPERATION IN CASE OF FIRE
4. FIRE-FIGHTING / SAFETY PROVISIONS WILL BE AS PER RELEVANT NBC PROVISIONS
5. BUILDING STRUCTURE DESIGNED EARTH QUAKE RESISTANT
6. ALL RAMPS ARE IN 1:10 SLOP FOR CARS & 1:20 FOR HANDICAPS UNTIL UNLESS SPECIFIED

Key Plan

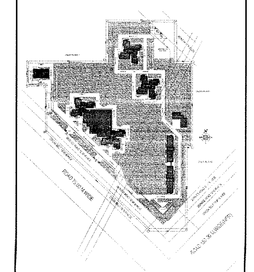

C.T.P.(O) Member Secretary B.P.C.
C.T.P. (Hr) Chairman B.P.C.

SANCTIONED

To be read in conjunction with memo No.

Architects Signature
BALJEET KUMAR, Architect
Council of Architecture
Registration No. CA/2008/42228

Owner's Signature

Owner
M/S MAHAGORI ESTATES PVT. LTD.

Architect
Arcop Associates Pvt. Ltd.
G-106, Greater Kailash Enclave-II
New Delhi-110048 Ph. 26429220

Project
PROPOSED Building Plan of Group Housing scheme on land measuring 11.82 ACRES Situated at Village Kadipur, Sector-21, Gurgaon, Haryana.
Gurgaon Manesar Urban Complex (MPC)
Developed by MAHAGORI ESTATES PVT. LTD.

Drawing Title
Elevations & Sections
EWS

Drawn by ROHIT	Checked by JK	Drawing No. A-35
Date 08.02.12	Scale 1:100	Revision