01 SECTION B-B
SCALE 1:100

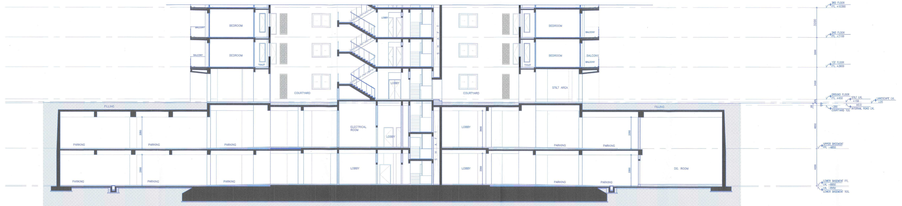

02 SECTION C-C
SCALE 1:100

03 SECTION A-A
SCALE 1:100

For Approval Stamping:

NOTES:
1) ALL FIXTURE PROVIDED IN TOILETS ARE AS PER N.B.C.
2) BASEMENT WILL BE ARTIFICIALLY VENTILATED.
3) ALL ELECTRICAL WIRING IN PUBLIC SERVICES BASEMENT ETC) WILL BE ARTIFICIALLY LIT.
4) STANDBY GENERATING CAPACITY WILL BE PROVIDED FOR ELECTRICAL REQUIREMENT. ON A TOTAL SENSE, THIS THEREFORE INCLUDES STANDBY GENERATION FOR ALL COMMON SERVICES, FIRE SERVICES, LIFTS, PUMPS, ETC. AS WELL AS ELECTRICAL LOAD FOR THE VENTILATION.
5) FIRE SAFETY MEASURES AS PER NBC INCLUDES SMOKE DETECTOR , HEAT DETECTOR, SPRINKLER SPACING IN COMPLIANCE WITH CODE.

Key Plan:

Project:
REVISED BASEMENT PLAN IN GROUP HOUSING SCHEME MEASURING 17.55 ACRES (LICENCE NO. 16 OF 2008) IN SECTOR-59 GURGAON MANESAR URBAN COMPLEX BEING DEVELOPED BY
M/S BTVs BUILDWELL PVT. LTD.
M/S ORNAMANTAL REALTORS PVT. LTD.
M/S ADSOM SOFTWARE PVT. LTD. C/O
M/S BASE EXPORTS PVT. LTD.

Authorized Signature

STRUCTURAL CONSULTANT

Consulting MEP

Architect's Sign
Nisha Dhar
Nisha Dhar
Architect
CA/2001/28470

Morphogenesis
N-858, Panchsheel Park, New Delhi, 110017, India.
TEL: 91 11 41828070 FAX: 91 11 26496351
E Mail: studio@morphogenesis.org

Drawing Title
SITE SECTIONS

Drawing No.: SITE-S-01
Scale: -
Date: JAN '16
North