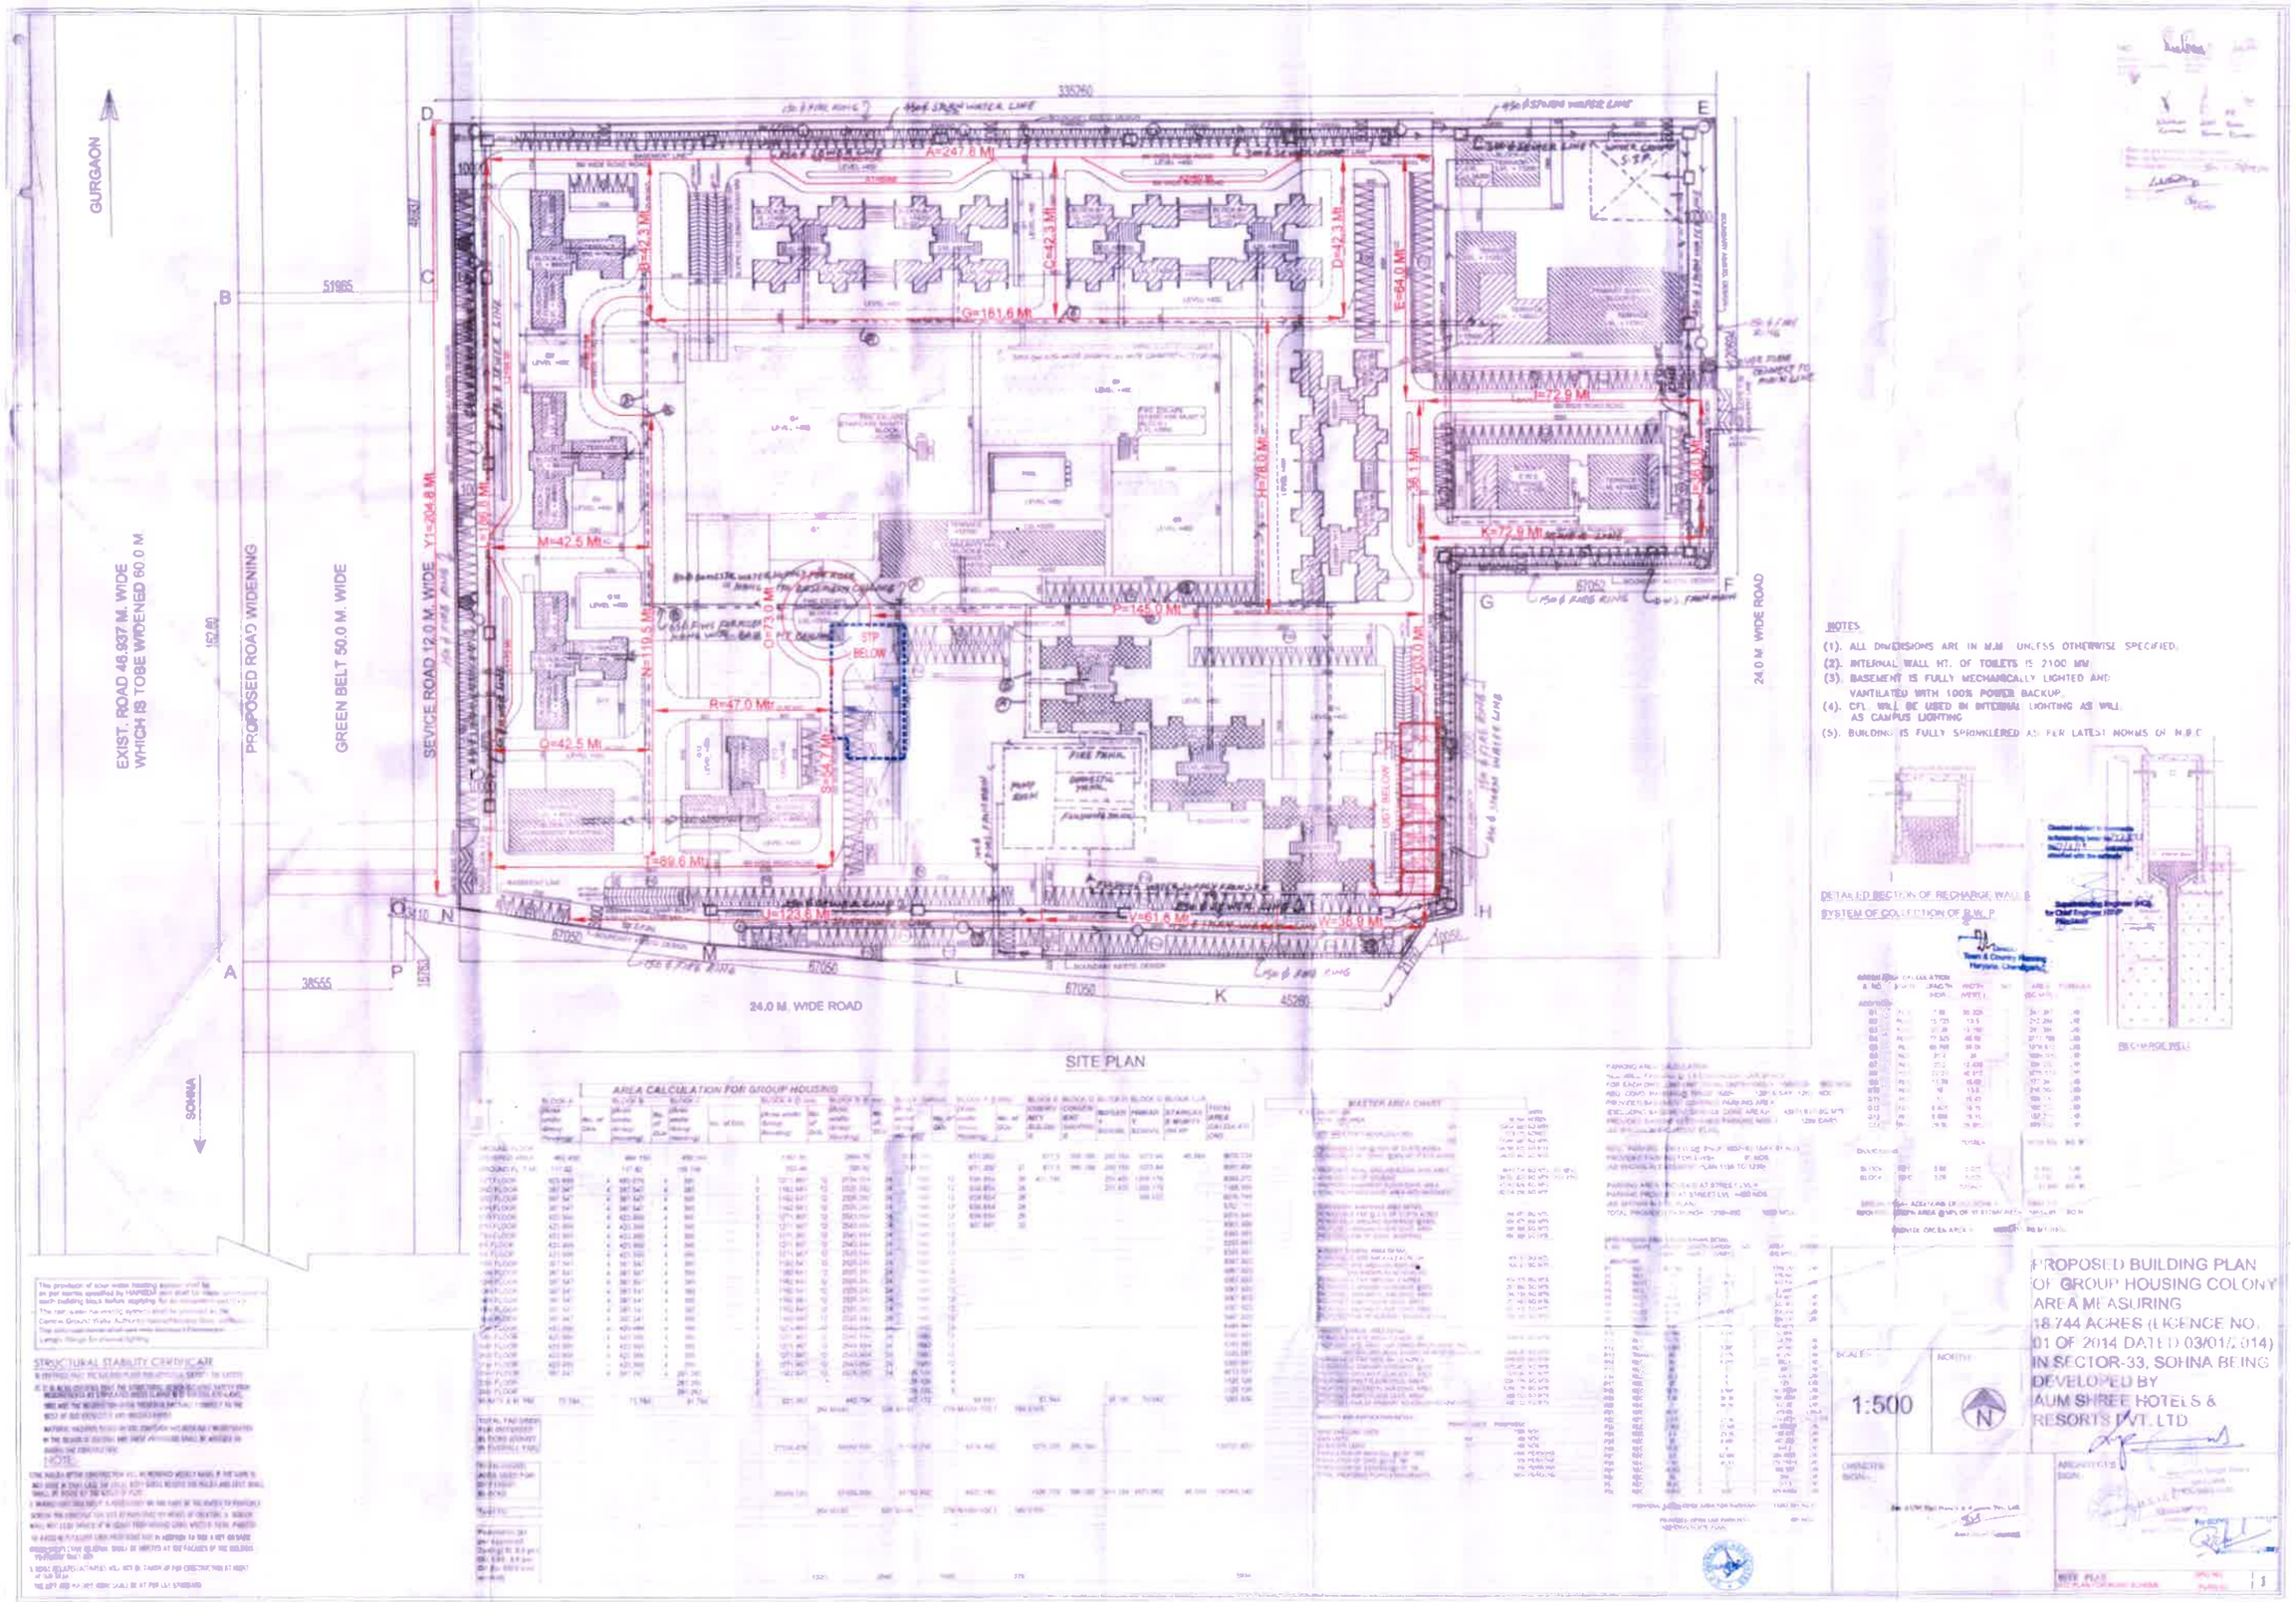
GURGAON
EXIST. ROAD 48.937 M. WIDE
WHICH IS TO BE WIDENED 60.0 M.
PROPOSED ROAD WIDENING
GREEN BELT 50.0 M. WIDE
SEVICE ROAD 12.0 M. WIDE
24.0 M. WIDE ROAD
SOHNA
SITE PLAN
AREA CALCULATION FOR GROUP HOUSING
NOTES
(1). ALL DIMENSIONS ARE IN M.M UNLESS OTHERWISE SPECIFIED.
(2). INTERNAL WALL HT. OF TOILETS IS 2100 MM
(3). BASEMENT IS FULLY MECHANICALLY LIGHTED AND VANTILATED WITH 100% POWER BACKUP.
(4). CFL WILL BE USED IN INTERNAL LIGHTING AS WELL AS CAMPUS LIGHTING
(5). BUILDING IS FULLY SPRINKLERED AS PER LATEST NORMS OF N.B.C
DETAILED SECTION OF RECHARGE WALL & SYSTEM OF COLLECTION OF R.W.P
RECHARGE WELL
STRUCTURAL STABILITY CERTIFICATE
PROPOSED BUILDING PLAN OF GROUP HOUSING COLONY AREA MEASURING 18.744 ACRES (LICENCE NO. 01 OF 2014 DATED 03/01/2014) IN SECTOR-33, SOHNA BEING DEVELOPED BY AUM SHREE HOTELS & RESORTS PVT. LTD
SCALE 1:500
NORTH
OWNER'S SIGN.
ARCHITECT'S SIGN.
SITE PLAN