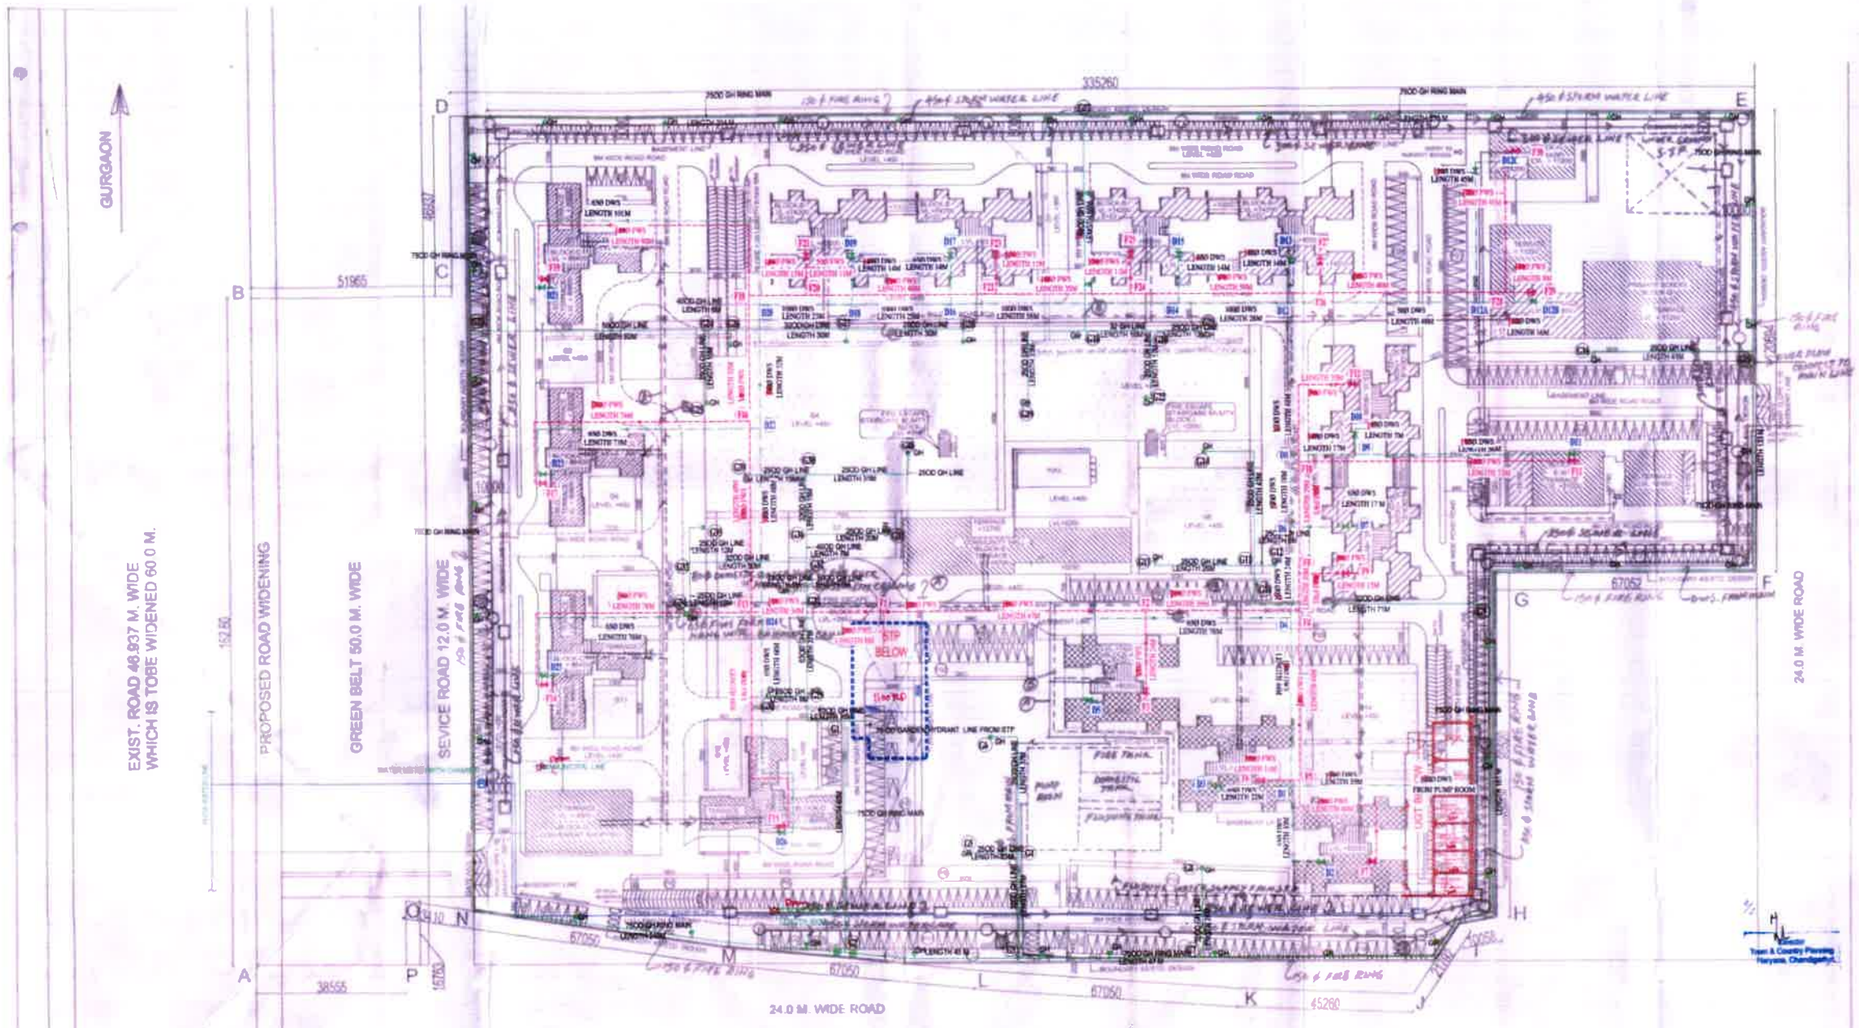

SITE PLAN

LEGEND:-	
F.W. PIPE	FLUSHING WATER SUPPLY
D.W. PIPE	DOMESTIC WATER SUPPLY
	IRRIGATION WATER SUPPLY
	WATER METER WITH CHAMBER
	VALVE WITH CHAMBER
GH	GARDEN HYDRANT

NOTES

(1) ALL DIMENSIONS ARE IN M.M UNLESS OTHERWISE SPECIFIED
(2) INTERNAL WALL HT. OF TOILETS IS 2100 MM.
(3) BASEMENT IS FULLY MECHANICALLY LIGHTED AND VANTILATED WITH 100% POWER BACKUP.
(4) CFL WILL BE USED IN INTERNAL LIGHTING AS WILL AS CAMPUS LIGHTING
(5) BUILDING IS FULLY SPRINKLERED AS PER LATEST NORMS OF N.B.C

DETAILED SECTION OF RECHARGE WELL
SYSTEM OF COLLECTION OF R.W.P.

RECHARGE WELL

AREA CALCULATION FOR GROUP HOUSING

MASTER AREA CHART

STRUCTURAL STABILITY CERTIFICATE

NOTE

SCALE 1:500

NORTH

OWNERS SIGN

ARCHITECTS SIGN

PROPOSED BUILDING PLAN OF GROUP HOUSING COLONY AREA MEASURING 18.744 ACRES (LICENCE NO. 01 OF 2014 DATED 03/01/2014) IN SECTOR-33, SOHNA BEING DEVELOPED BY AUM SHREE HOTELS & RESORTS PVT. LTD.

SITE PLAN

DWG NO. PLAN-01

1