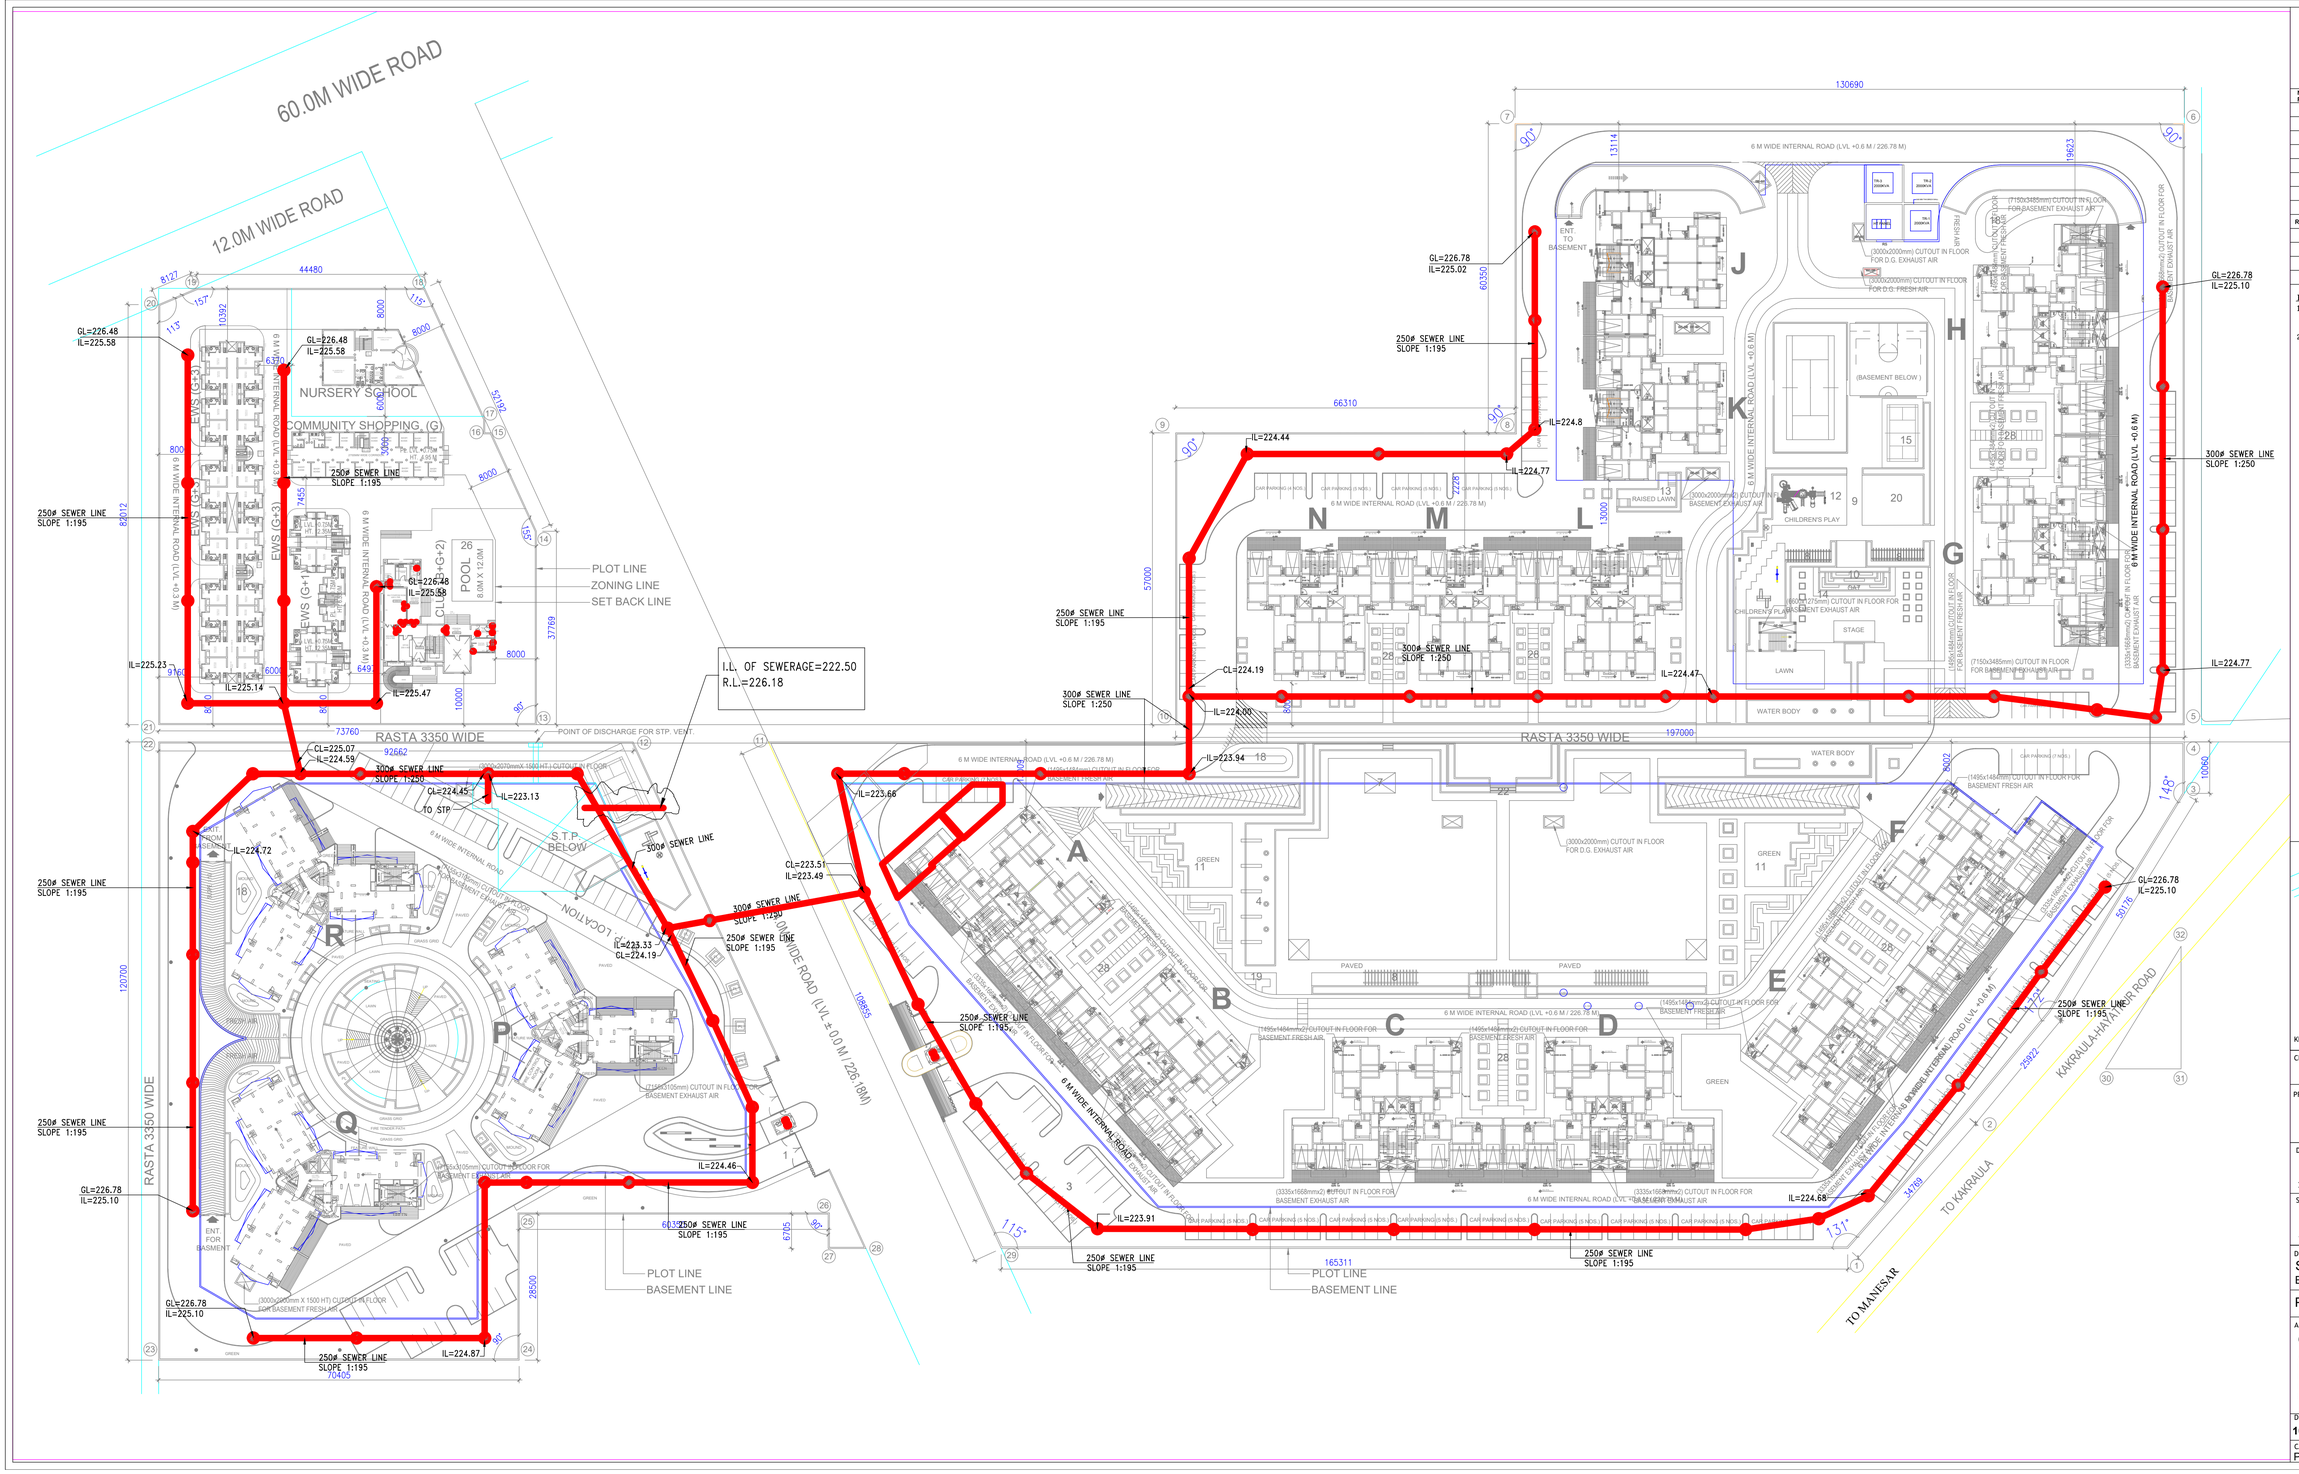
60.0M WIDE ROAD
12.0M WIDE ROAD
NURSERY SCHOOL
COMMUNITY SHOPPING (G)
POOL
PLOT LINE
ZONING LINE
SET BACK LINE
I.L. OF SEWERAGE=222.50
R.L.=226.18
RASTA 3350 WIDE
POINT OF DISCHARGE FOR STP. VENT.
S.T.P. BELOW
LOCATION
6 M WIDE INTERNAL ROAD (LVL ±0.0 M / 226.18M)
BASEMENT LINE
KAKRAULA-HAYATPUR ROAD
TO KAKRAULA
TO MANESAR
250# SEWER LINE SLOPE 1:195
300# SEWER LINE SLOPE 1:250
GL=226.48 IL=225.58
GL=226.78 IL=225.02
GL=226.78 IL=225.10
IL=224.77
IL=224.44
IL=224.8
IL=224.47
IL=224.00
IL=223.94
IL=223.66
IL=223.91
IL=224.68
IL=224.46
IL=224.87
IL=225.23
IL=225.14
IL=225.47
IL=223.13
IL=223.33
CL=224.19
CL=225.07
IL=224.59
CL=224.45
CL=223.51
IL=223.49
IL=224.72
GL=226.78 IL=225.10
ENT. TO BASEMENT
ENT. FOR BASEMENT
130690
66310
197000
165311
70405
92662
73760
44480
120700
108955
54769
29972
50178
28500
6705
6632
10560
8602
57000
37769
82012
10000
7455
7228
13000
19623
13114
60350
6370
6000
8000
8127
10392
6649
8760
8127
8000
8000
8000