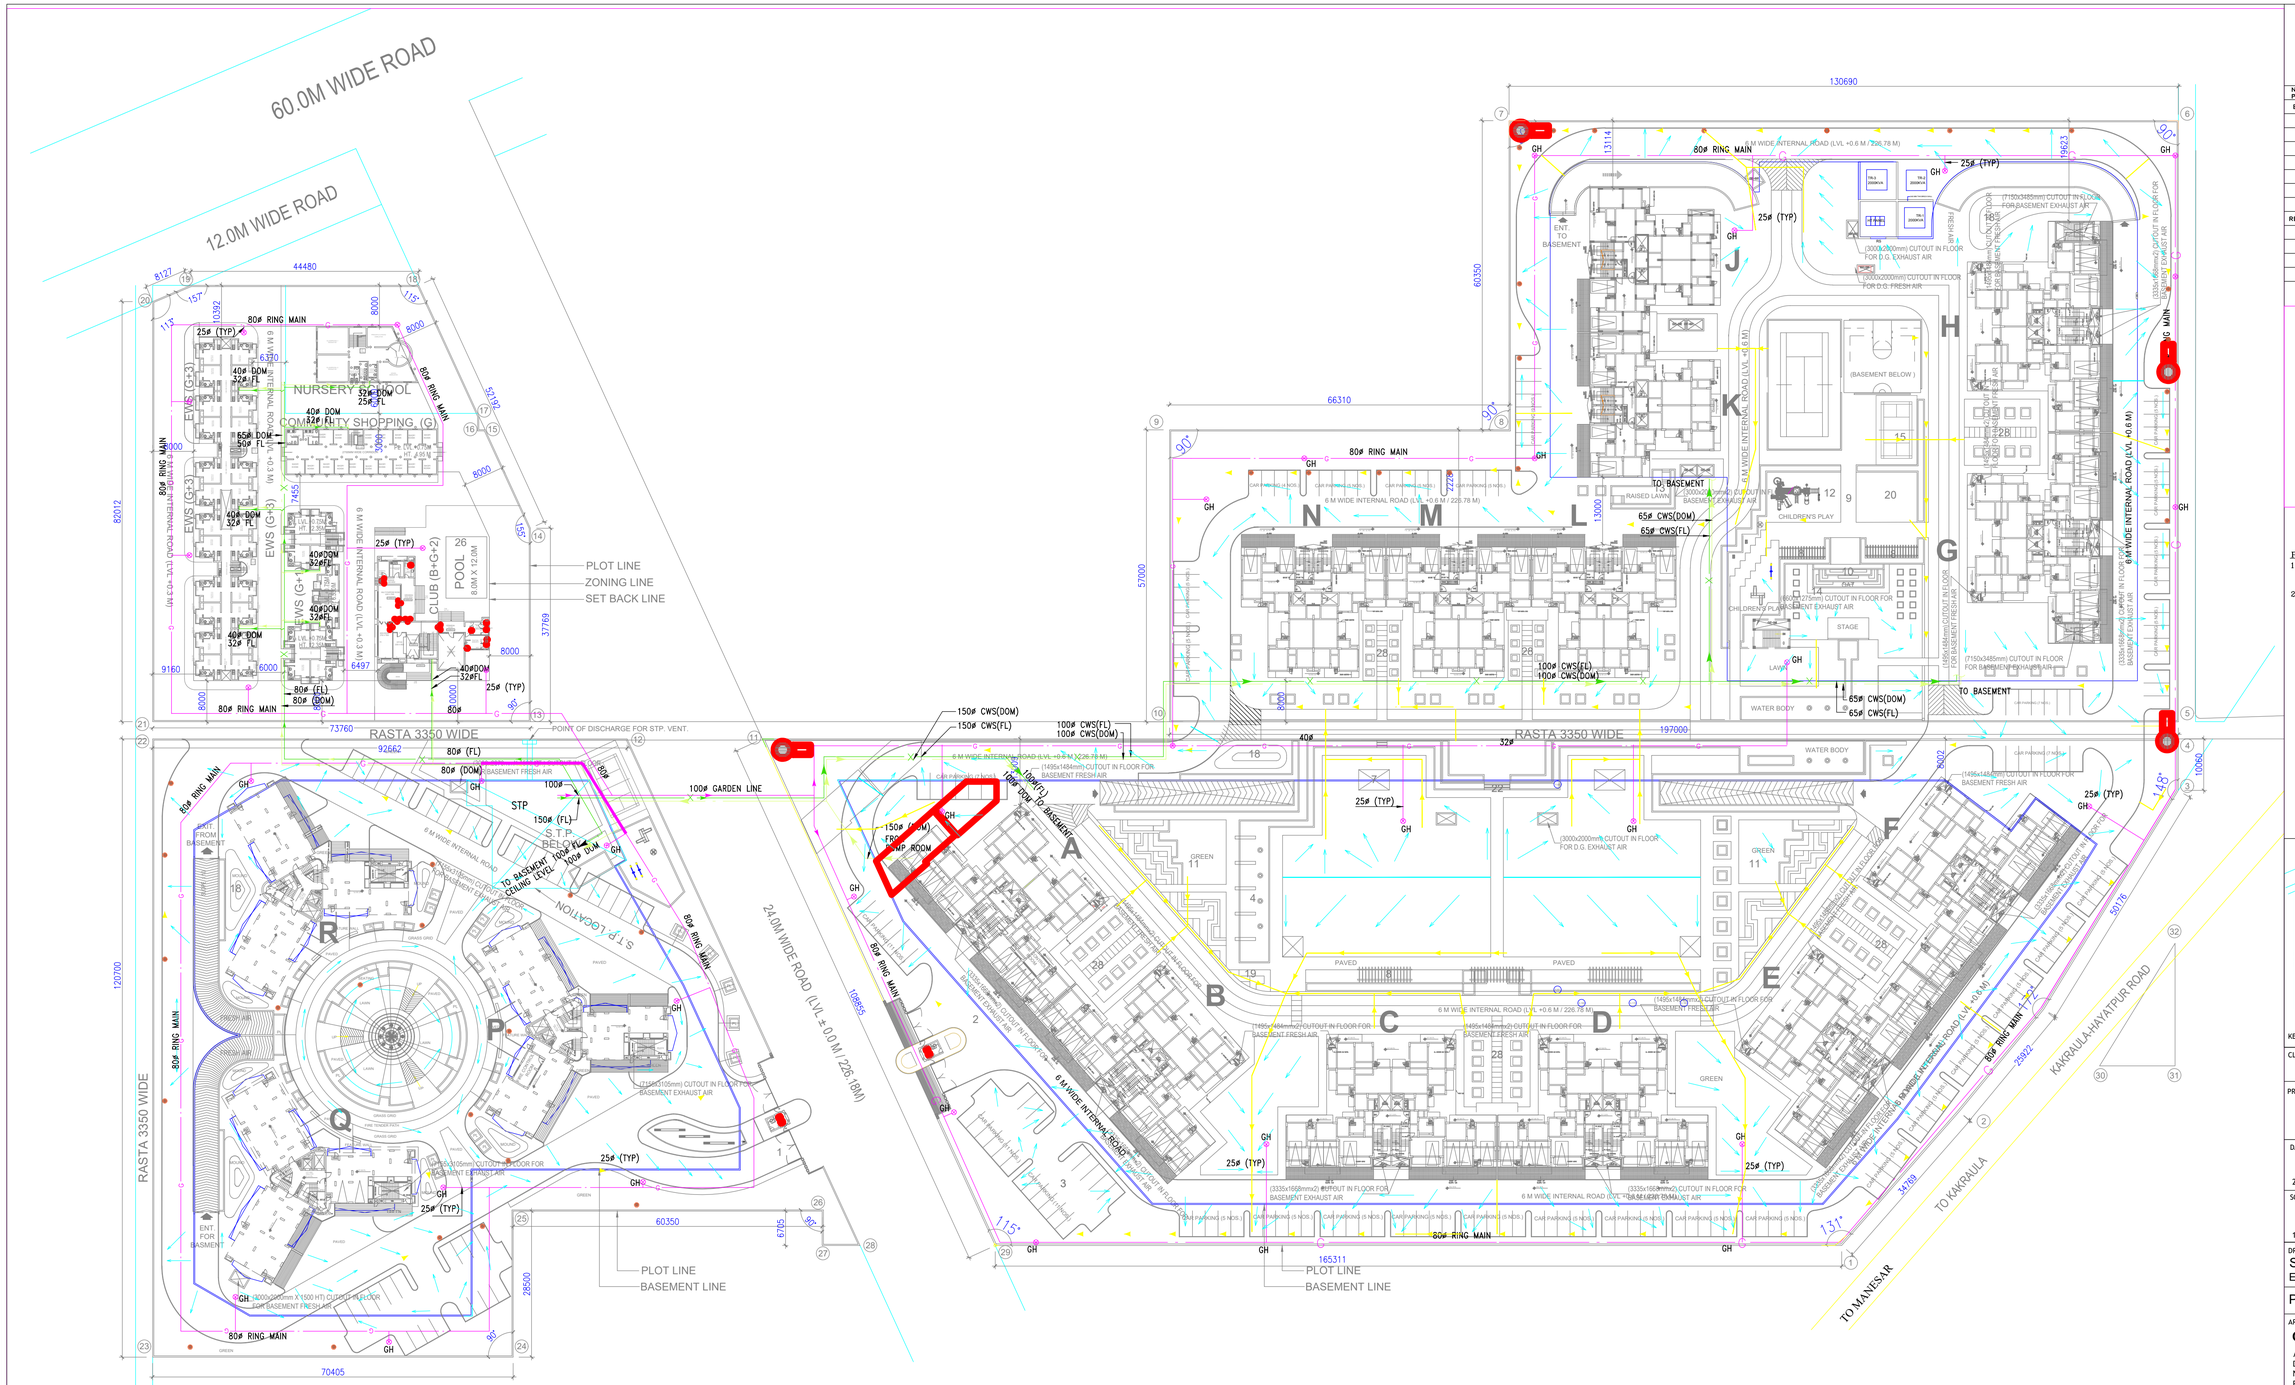

This drawing is a "COPYRIGHT" contents of this drawing or part thereof may not be used or reproduced without the permission of the Architect

NO. OF PRINTS	DATE	ISSUED TO	REMARKS
EMAIL	22-04-14	CLIENT	TENDER

REVISION	DATE	DESCRIPTION	BY

LEGEND:-

- COLD WATER (DOMESTIC)
- X — COLD WATER (FLUSHING)
- G — GARDEN HYDRANT

PLUMBING NOTES:

1. This drawing represents plumbing details only. For Arch/Structural & Elect. details, please refer relevant drawings.
2. Please coordinate this drawing with all other Plumbing/services drawings.

TENDER DRAWING

KEY PLAN

CLIENT
ANANT RAJ INDUSTRIES LIMITED

PROJECT
PROPOSED GROUP HOUSING
AT SECTOR -91, GURGAON, HARYANA

DATE	CHECKED BY	PROJECT INCH.
22-04-14	Y.VIRDI	DINESH KAPOOR
SCALE	DEALT BY	APPROVED BY
1:500	SHYAM	V.C.MISRA

DRAWING TITLE
SITE PLAN
EXTERNAL WATER SUPPLY SYSTEM

PLUMBING DRAWING

ARCHITECTS:-
C. P. KUKREJA ASSOCIATES
ASHIRWAD BUILDING
D-1, GREEN PARK,
NEW DELHI - 110016,
PHONE:- 26863953 FAX:- 26865770,
EMAIL:-cpka@cpkukreja.com

DRAWING NO.
10008 / ANANTRAJ HSG / P-SP03

REVISION
R0

CAD FILE NO.
P-SP02