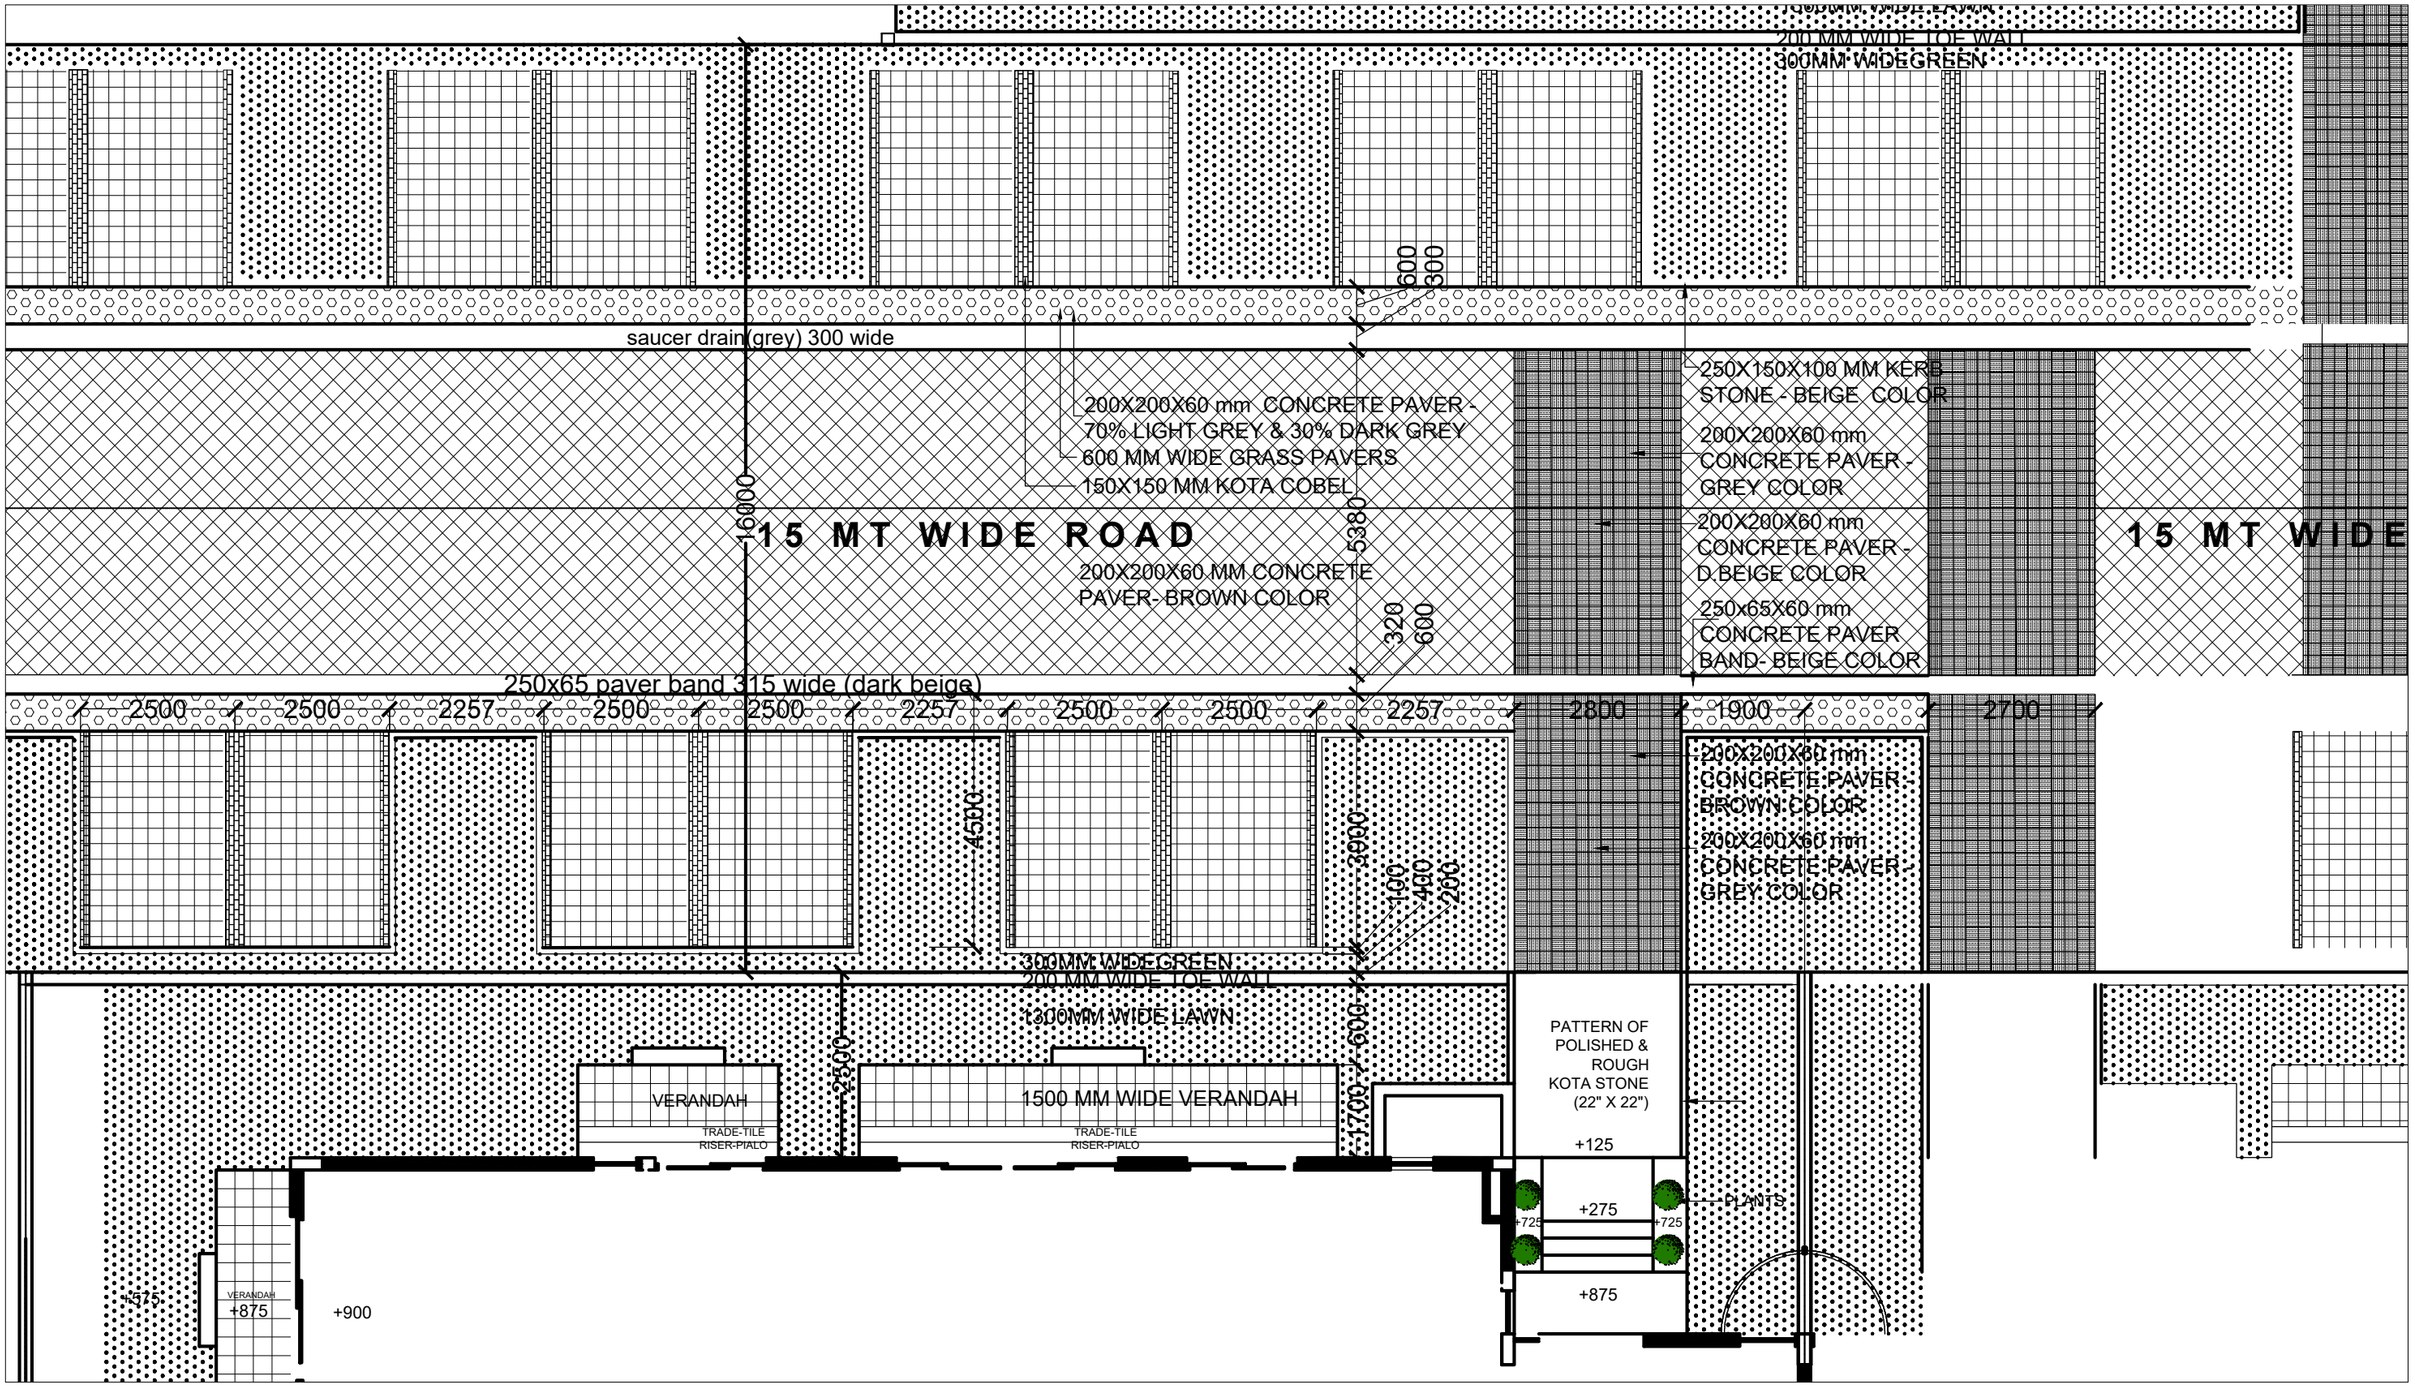

1 15 MTS ROAD PAVING FLOOR TO FLOOR

Scale: 1:50

15 MTS PAVING FLOOR TO FLOOR

FLOORS ZONE DETAIL

AMSTORIA