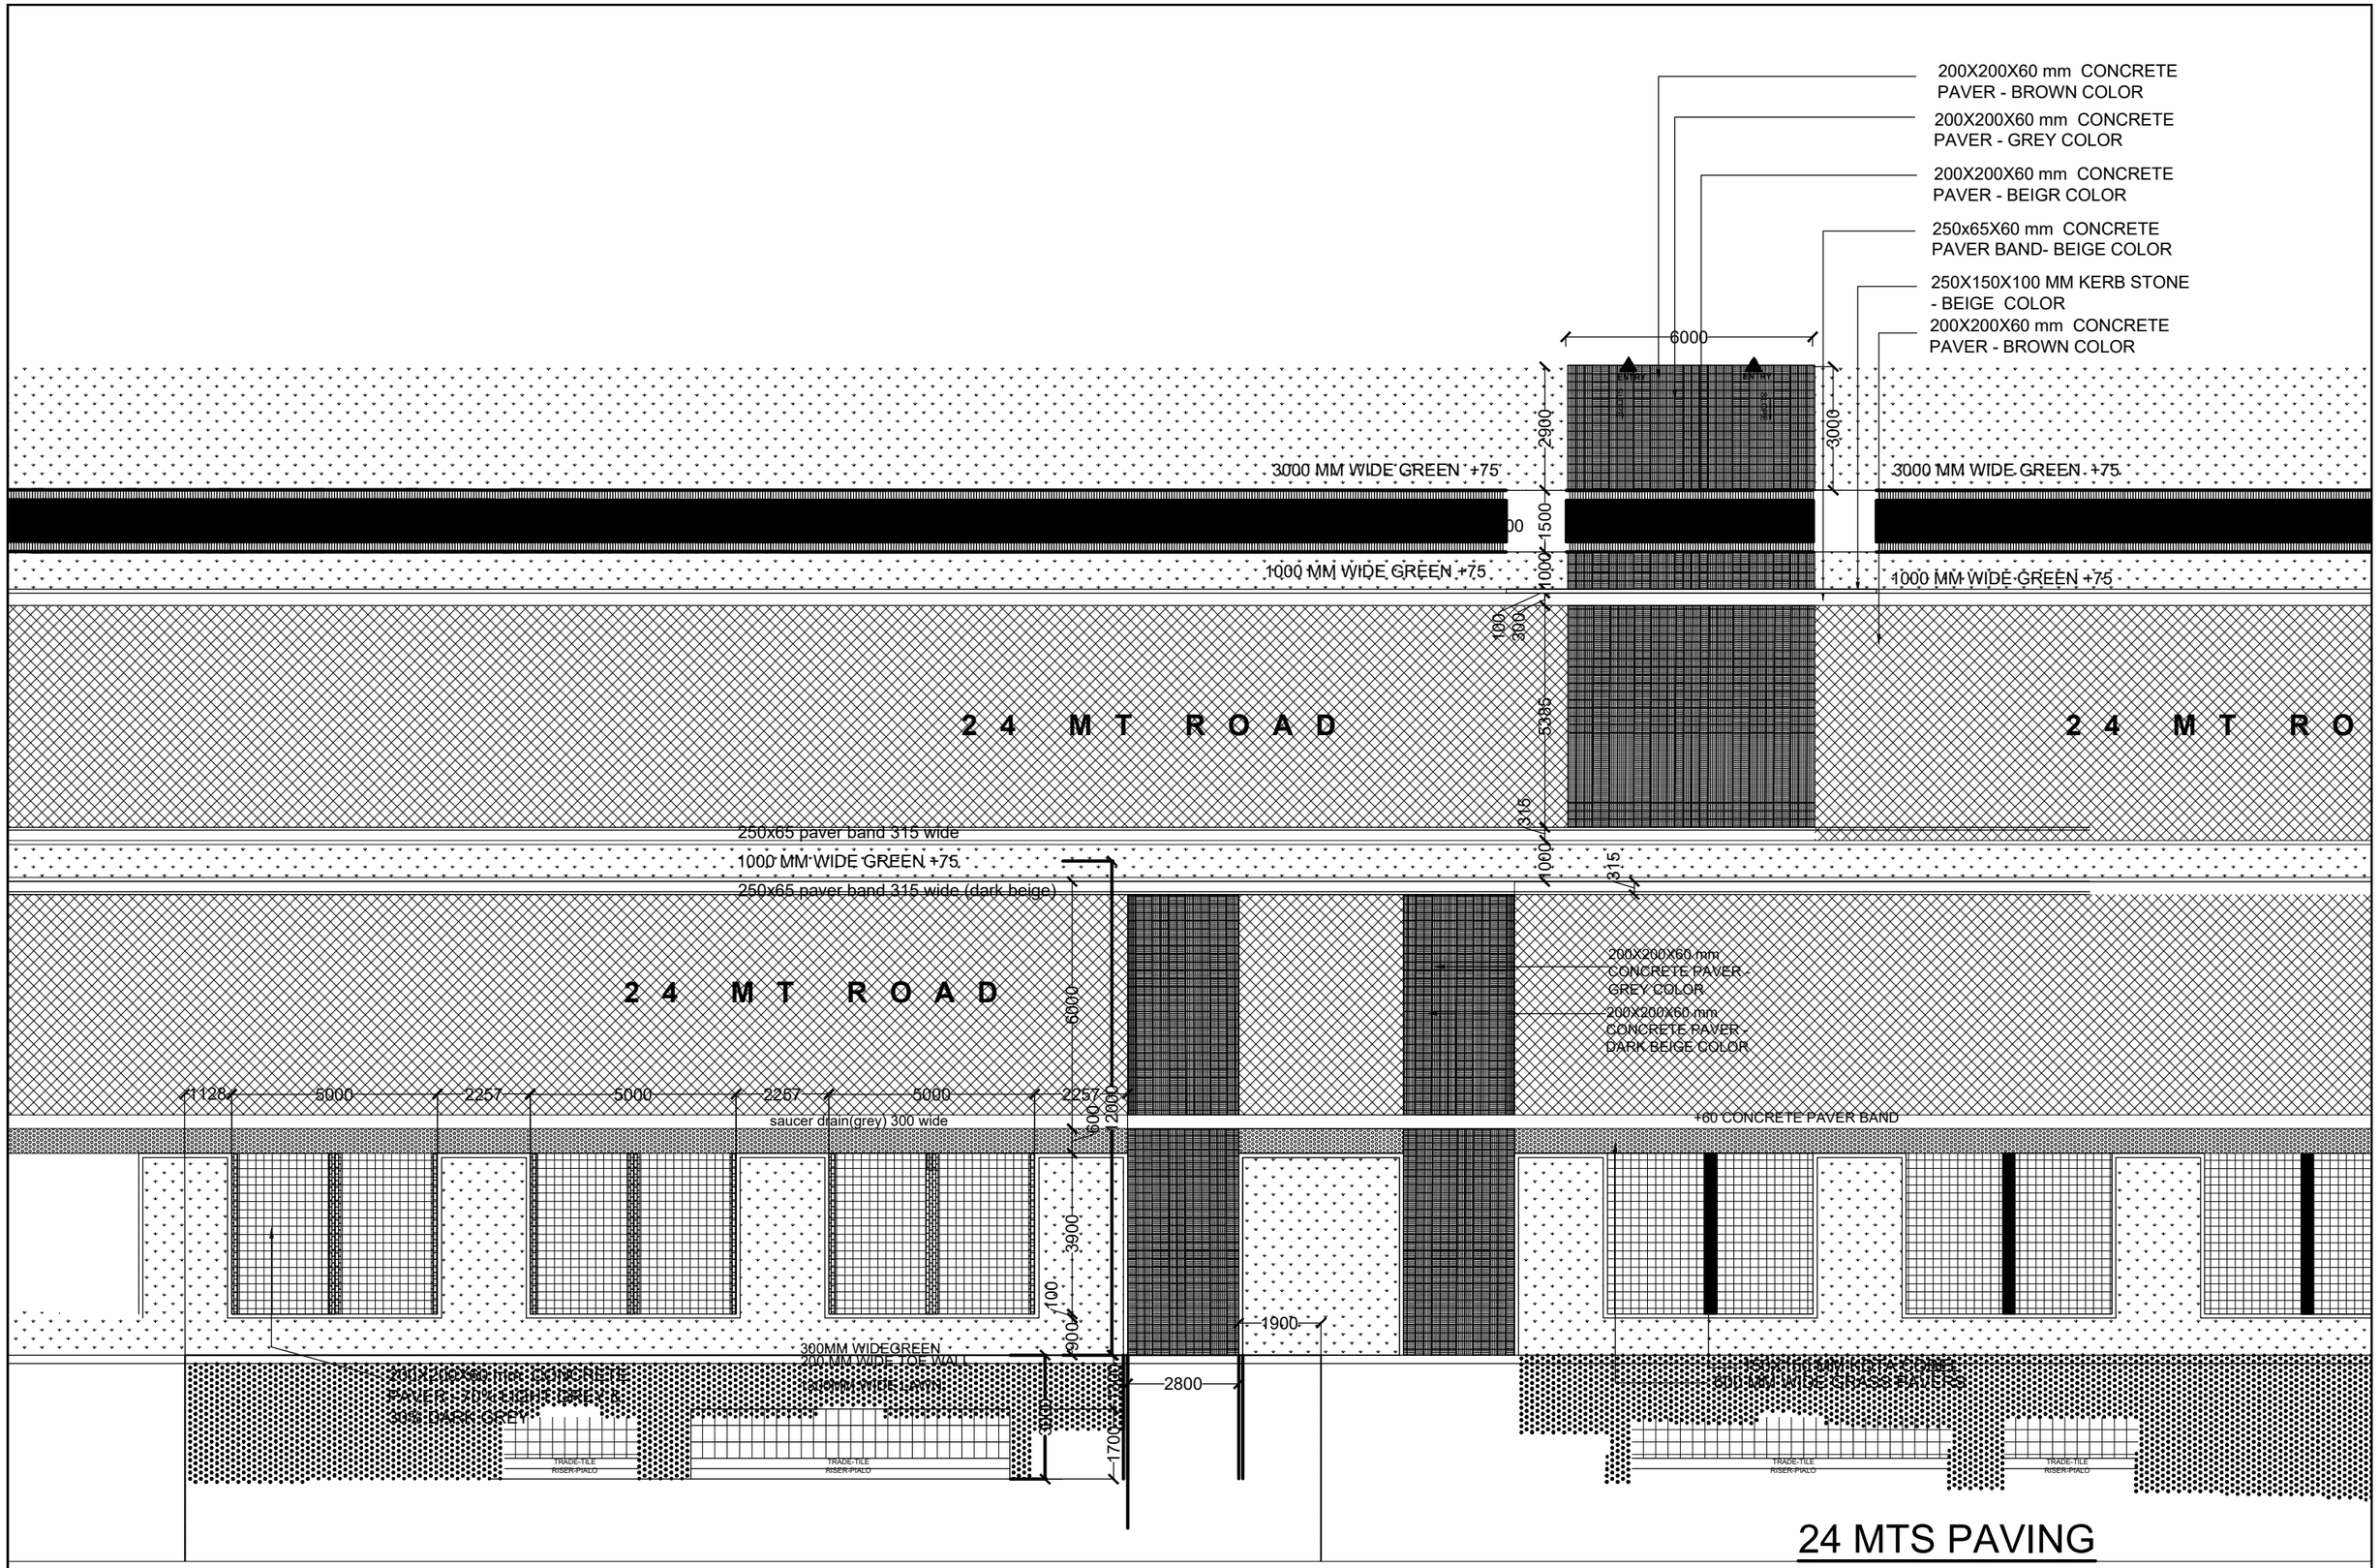

1 24 MTS ROAD SECTION FLOOR TO PLOT (PART SECTION)

Scale: 1:50

24 MTS PAVING

FLOORS ZONE DETAIL

AMSTORIA