Ph-3 modifying

LEGEND :

S.NO.	DESCRIPTION	SYMBOL
1.	IRRIGATION LINE (GARDEN HYDRANT)	GH
2.	GARDEN HYDRANT	GH
3.	MUNICIPAL WATER SUPPLY LINE	M
4.	TANKER FILLING LINE	
5.	TUBEWELL LINE	TW
6.	TUBEWELLS	
7.	BALL VALVE/BUTTERFLY VALVE	
8.	NON RETURN VALVE	

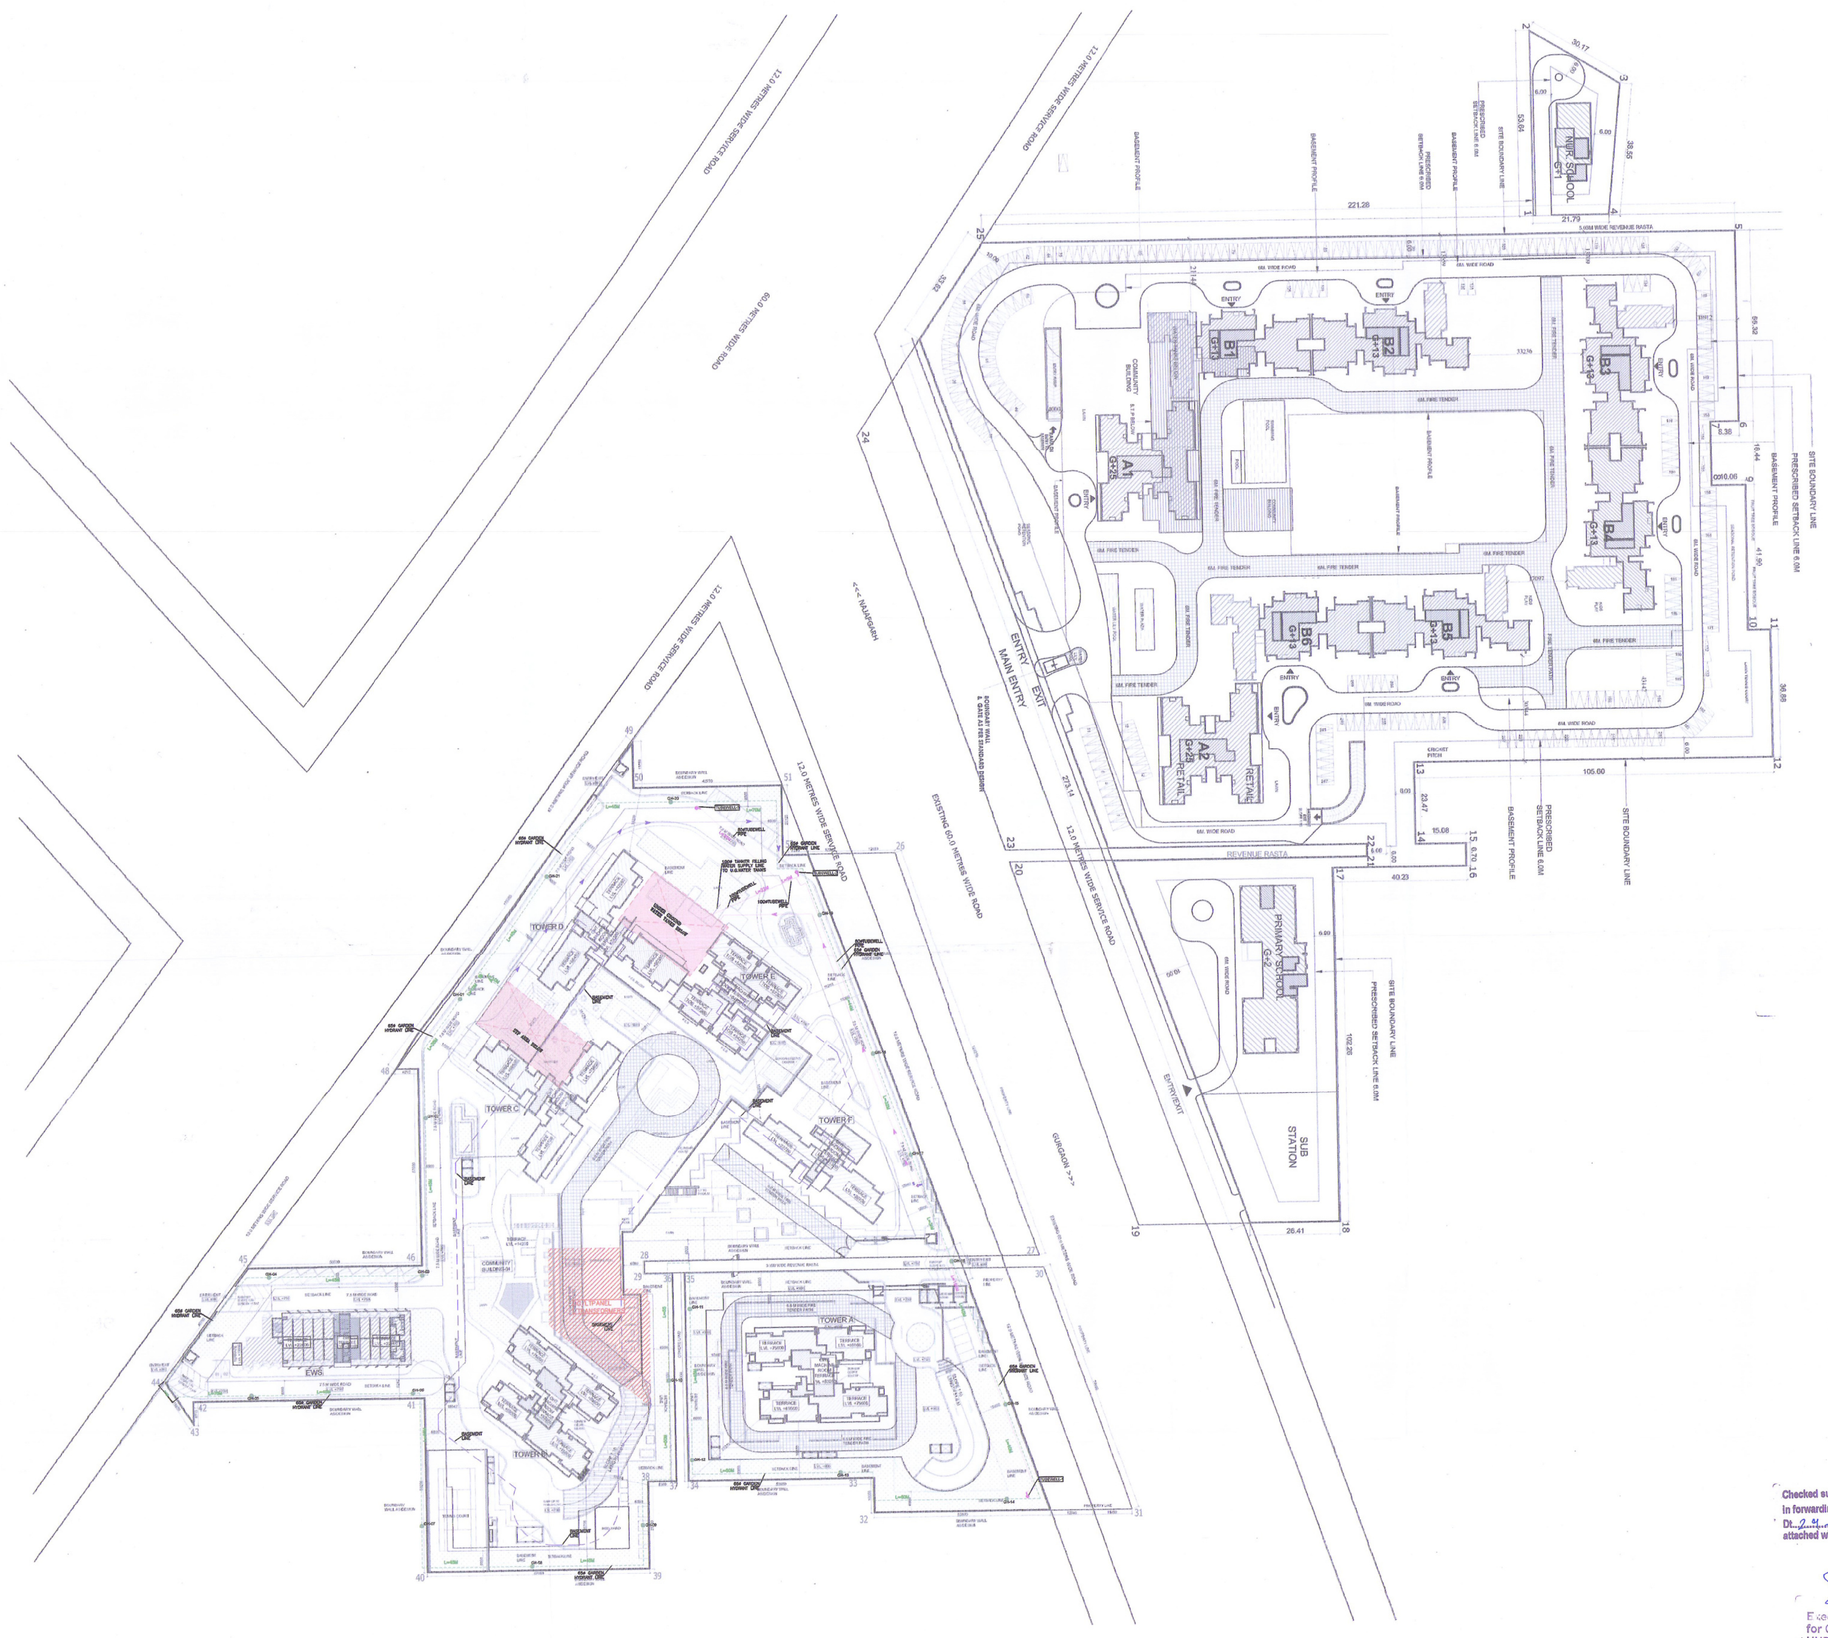

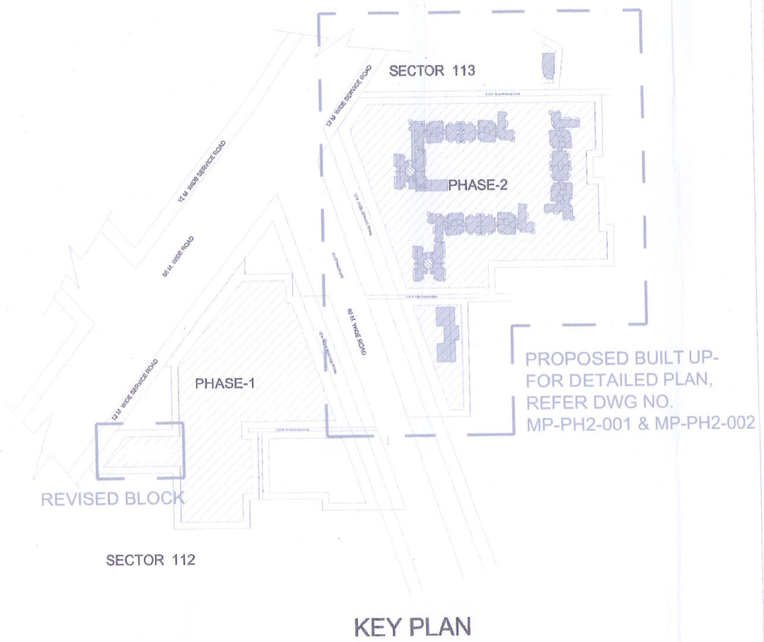

KEY PLAN

NOTES

1. ALL DIMENSIONS IN MILLIMETERS UNLESS OTHERWISE SPECIFIED.
2. ALL BASEMENT AREAS SHALL BE MECHANICALLY LIT AND VENTILATED WITH 100% POWER BACK-UP
3. GATE AND BOUNDARY WALL SHALL BE AS PER STANDARD DESIGN.
4. THE PROVISION OF SOLAR WATER HEATING SYSTEM TO BE AS PER NORMS SPECIFIED BY HAREDA, AND MADE OPERATIONAL BEFORE APPLYING FOR OCCUPANCY CERTIFICATE.
5. RAIN WATER HARVESTING SYSTEM SHALL BE AS PER CENTRAL GROUND WATER AUTHORITY NORMS/ HARYANA GOVT.
6. FIRE FIGHTING PROVISIONS INCLUDING FIRE SPRINKLERS SHALL BE AS PER NBC GUIDELINES.

REVISIONS:

NOS.	DESCRIPTION	DATE	REMARK
1	GENERAL REVISIONS	22-12-2015	

KEY PLAN
NOT TO SCALE

N

Checked subject to comments in forwarding letter No. 4204-4-4-7 Dt. 2-4-2016 and notes attached with the estimate

Executive Engineer (W) for Chief Engineer HUDA Panchkula

Executive Engineer HUDA Division No. V Gurgaon

Director Town & Country Planning Haryana, Chandigarh

Director General Town & Country Planning Haryana, Chandigarh

CSN Estates Pvt. Ltd.

For Estimate only

Superintending Engineer HUDA Circle No. I Gurgaon

Architect's Signature

Manish Kr. Bagga, Architect
Council of Architecture
Registration No. CA/95/18628

Owners' Signature

Additional Chief Town Planner HUDA Gurgaon

BUILDING PLAN OF GROUP HOUSING SCHEME MEASURING 10.175 ACRES (LICENCE NO. 105 OF 2011 DATED 11.12.2011), 8.675 ACRES (LICENCE NO. 85 OF 2012 DATED 29.8.2012) AND 1.59375 ACRES (LICENCE NO. 86 OF 2012 DATED 29.8.2012)
TOTAL 21.04375 ACRES IN SECTOR-112 & 113, GURGAON MANESAR URBAN COMPLEX BEING DEVELOPED BY C.S.N. ESTATES PVT. LTD., SH. NAVEEN S/o SH. S.P. GUPTA, A.N. BUILDWELL PVT. LTD., AND OTHERS.

Architects:
Arcop Associates Pvt. Ltd.
Plot - 36b, Sec-32, Gurgaon-122001
Ph.: +91-124-4595000 FAX: +91-124-4595050
Montreal, Toronto, New Delhi, Boston

Structure:
TPC Technical Projects Consultants Pvt. Ltd.
B-74 | Sector 57 | Noida 201301 | Uttar Pradesh | India
T: +91-120-4308806 | D: +91-120-4308804 | www.tpc.in

MEP:
Paradise Consultants
G-74C, Shaheen Bagh, Noida road near Kalindkunj, New Delhi - 110025
T: 011 - 29943601, 24528427
E-mail : paradiseconsultants@gmail.com

Drawing Title	Drawing No.
SITE PLAN(OVERALL) GARDEN HYDRANT LAYOUT (SITE PLAN) PART-1	MP-001 PHE-04
Date 30-09-2015	Scale 1:750