PH-I W15

PLUMBING LEGEND :		
S.NO.	DESCRIPTION	SYMBOL
1.	DOMESTIC WATER SUPPLY	——
2.	BUTTER FLY VALVE/BALL VALVE	⋈
3.	NON-RETERN VALVE	N

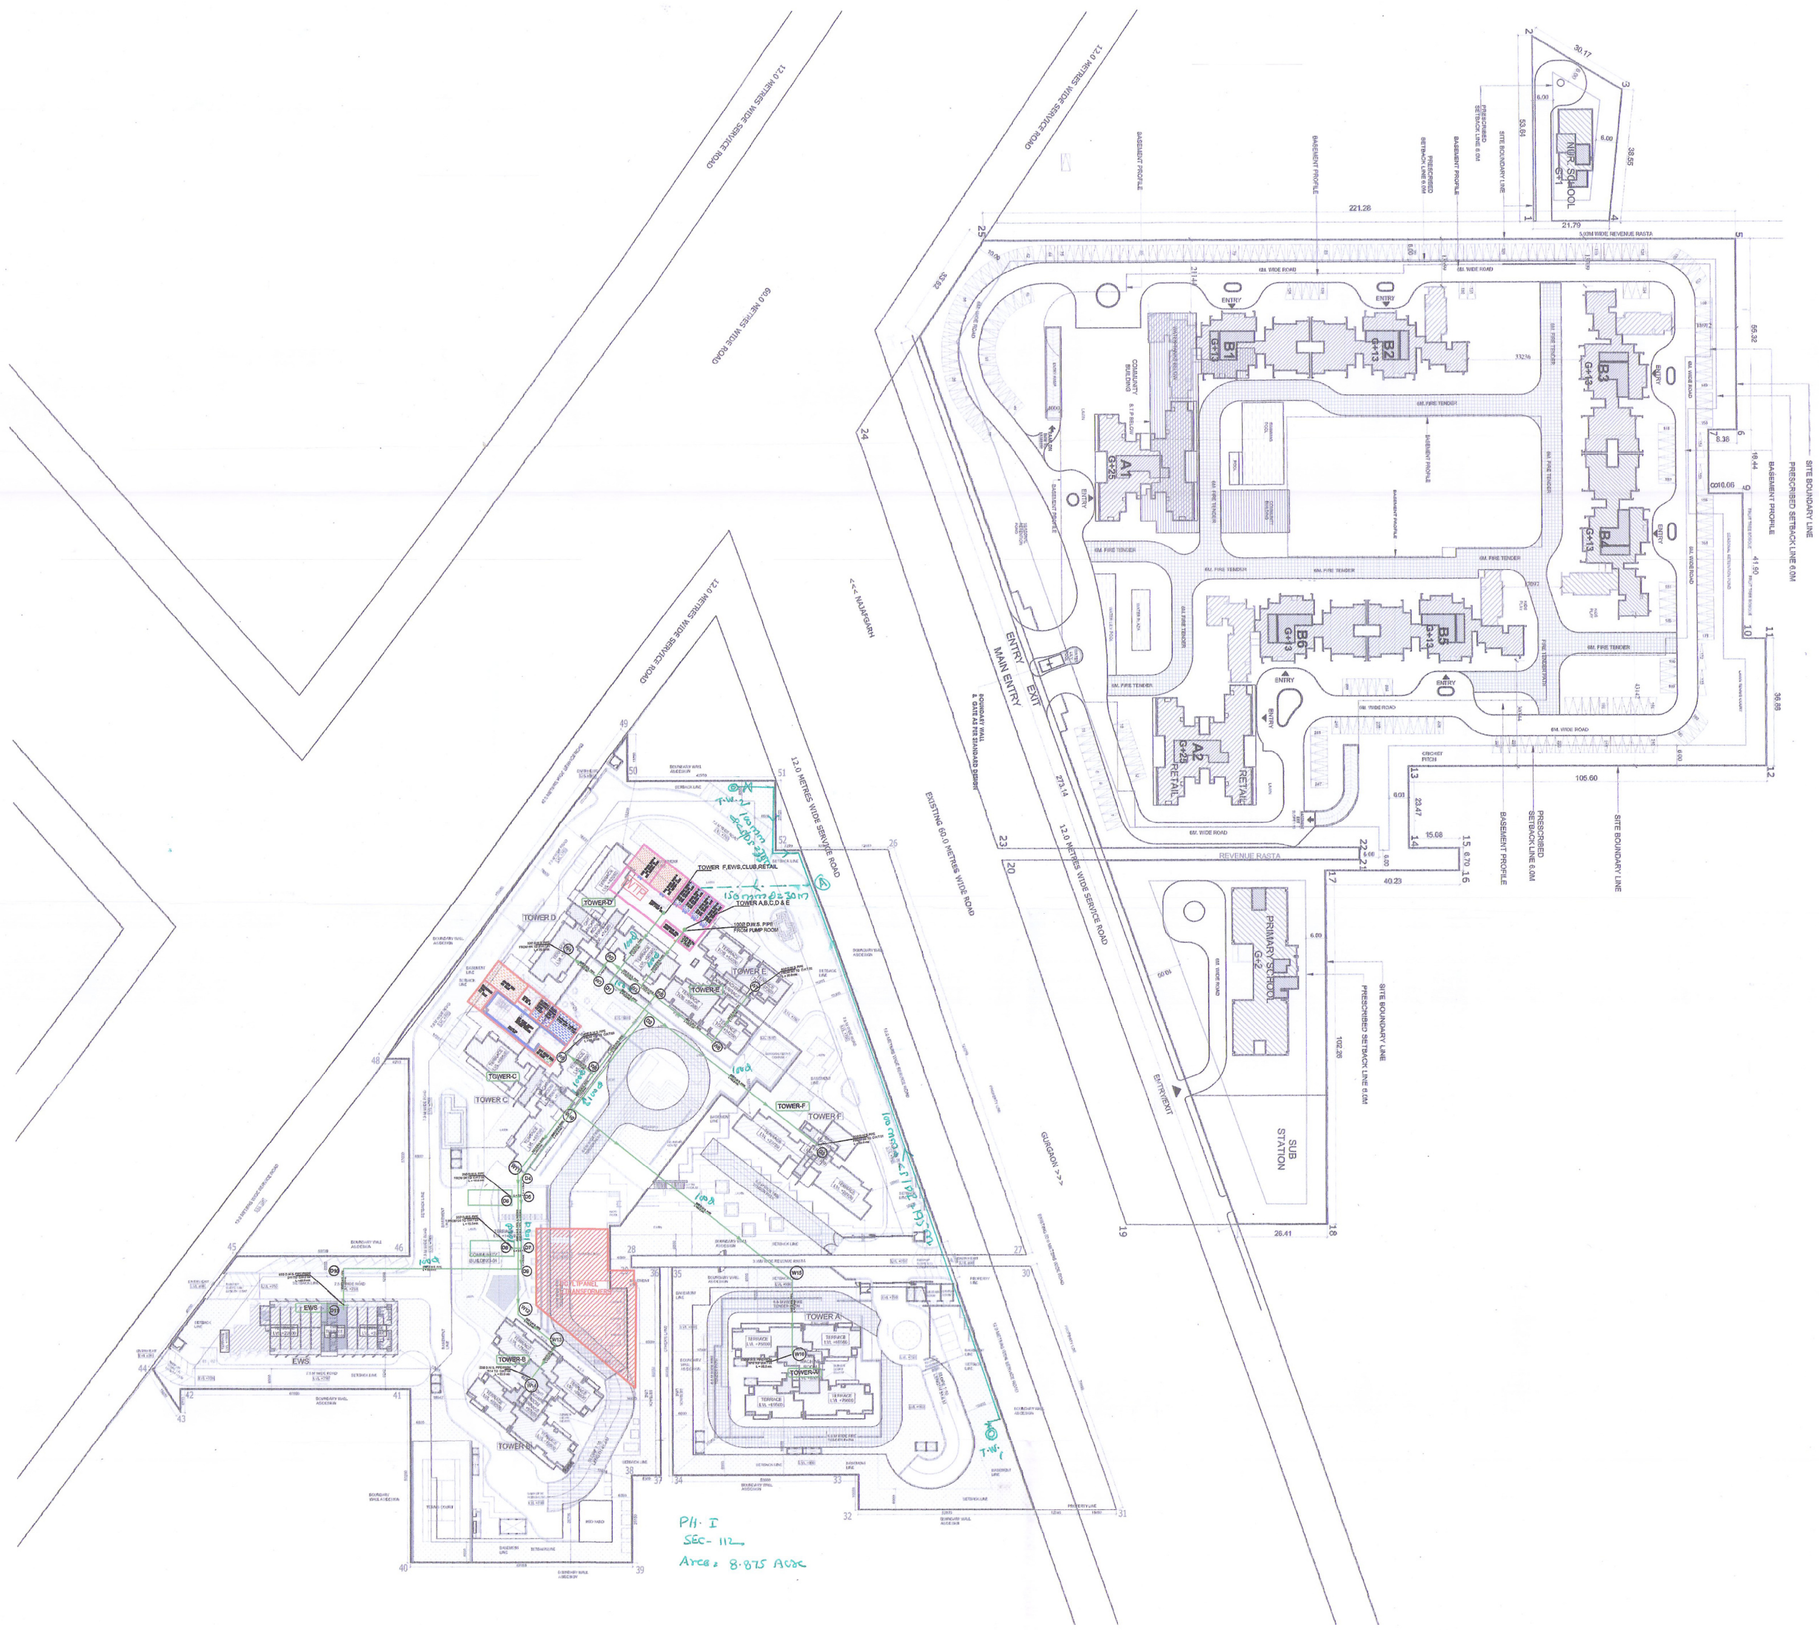

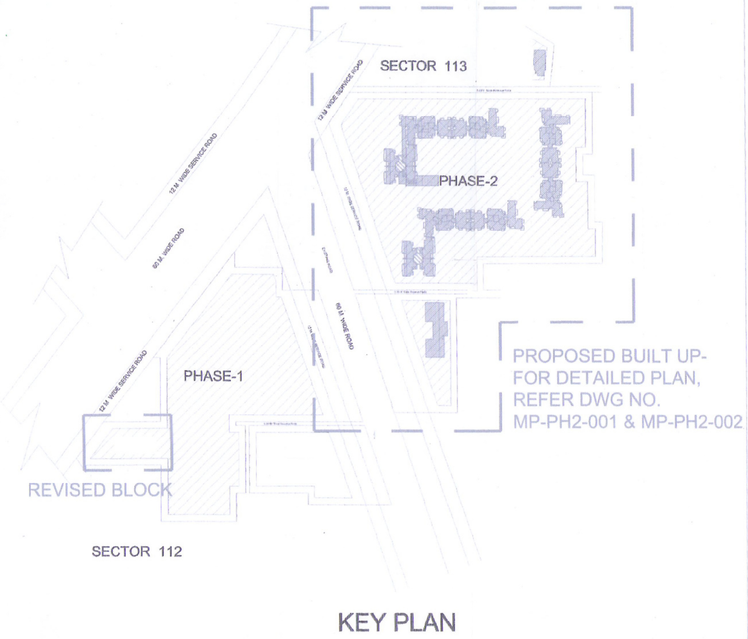

KEY PLAN

NOTES

1. ALL DIMENSIONS IN MILLIMETERS UNLESS OTHERWISE SPECIFIED.
2. ALL BASEMENT AREAS SHALL BE MECHANICALLY LIT AND VENTILATED WITH 100% POWER BACK-UP
3. GATE AND BOUNDARY WALL SHALL BE AS PER STANDARD DESIGN.
4. THE PROVISION OF SOLAR WATER HEATING SYSTEM TO BE AS PER NORMS SPECIFIED BY HAREDA, AND MADE OPERATIONAL BEFORE APPLYING FOR OCCUPANCY CERTIFICATE.
5. RAIN WATER HARVESTING SYSTEM SHALL BE AS PER CENTRAL GROUND WATER AUTHORITY NORMS/ HARYANA GOVT.
6. FIRE FIGHTING PROVISIONS INCLUDING FIRE SPRINKLERS SHALL BE AS PER NBC GUIDELINES.

REVISIONS

NOS.	DESCRIPTION	DATE	REMARK
1	GENERAL REVISIONS	22-12-2015	

KEY PLAN
NOT TO SCALE

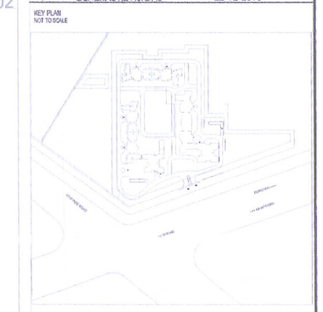

N

Checked subject to comments in forwarding letter No. 72-04/67 Dt. 29.11.16 and notes attached with the estimate

Executive Engineer (W)
for Chief Engineer
HUDA Panchkula
28/11/16

Director-General
Town & Country Planning
Haryana Chandigarh

Director
Town & Country Planning
Haryana, Chandigarh

Executive Engineer
HUDA Division No. V
Gurgaon

Architect's Signature

Manish Kr. Bagga, Architect
Council of Architecture
Registration No. CA/95/18026

Owners' Signature

BUILDING PLAN OF GROUP HOUSING SCHEME MEASURING 10.175 ACRES (LICENCE NO. 105 OF 2011 DATED 11.12.2011), 8.875 ACRES (LICENCE NO. 55 OF 2012 DATED 28.6.2012) AND 1.99375 ACRES (LICENCE NO. 56 OF 2012 DATED 28.6.2012).
TOTAL 21.04375 ACRES IN SECTOR-112 & 113, GURGAON MANESAR URBAN COMPLEX BEING DEVELOPED BY C.S.N. ESTATES PVT. LTD., SH. NAVEEN S/o SH. S.P. GUPTA, A.N. BUILDWELL PVT. LTD., AND OTHERS.

Checked and found ok for approval. Site plan is only subject to forwarding letter No. SE/HSVP/

Executive Engineer (HQ)
HUDA, Gurgaon
28/11/16

Architects:
Arcop Associates Pvt. Ltd.
Plot- 36b, Sec-32, Gurgaon-122001
Ph.: +91-124-4595359 FAX: +91-124-4595360
Montreal, Toronto, New-Delhi, Boston

Structure:
TPC Technical Projects Consultants Pvt. Ltd.
B-74 | Sector 57 | Noida 201301 | Uttar Pradesh | India
T: +91-120-4308800 | D: +91-120-4356804 | www.tpc.in

MEP:
Paradise Consultants
G-74C, Shaheen Bagh, Noida road near Kalindkunj, New Delhi - 110025
T: 011- 29943601, 24528427
E-mail : paradiseconsultants@gmail.com

D.E.P. (HQ) Director Building B.P.C.
C.E.P. (HQ) Director B.P.C.
For estimate only.
Superintending Engineer
HUDA Circle No. 1,
Gurgaon

Drawing Title: SITE PLAN(OVERALL)
DOMESTIC WATER SUPPLY LAYOUT PART-I

Drawing No.: MP-001
PHE-01

Date: 30-09-2015
Scale: 1:750