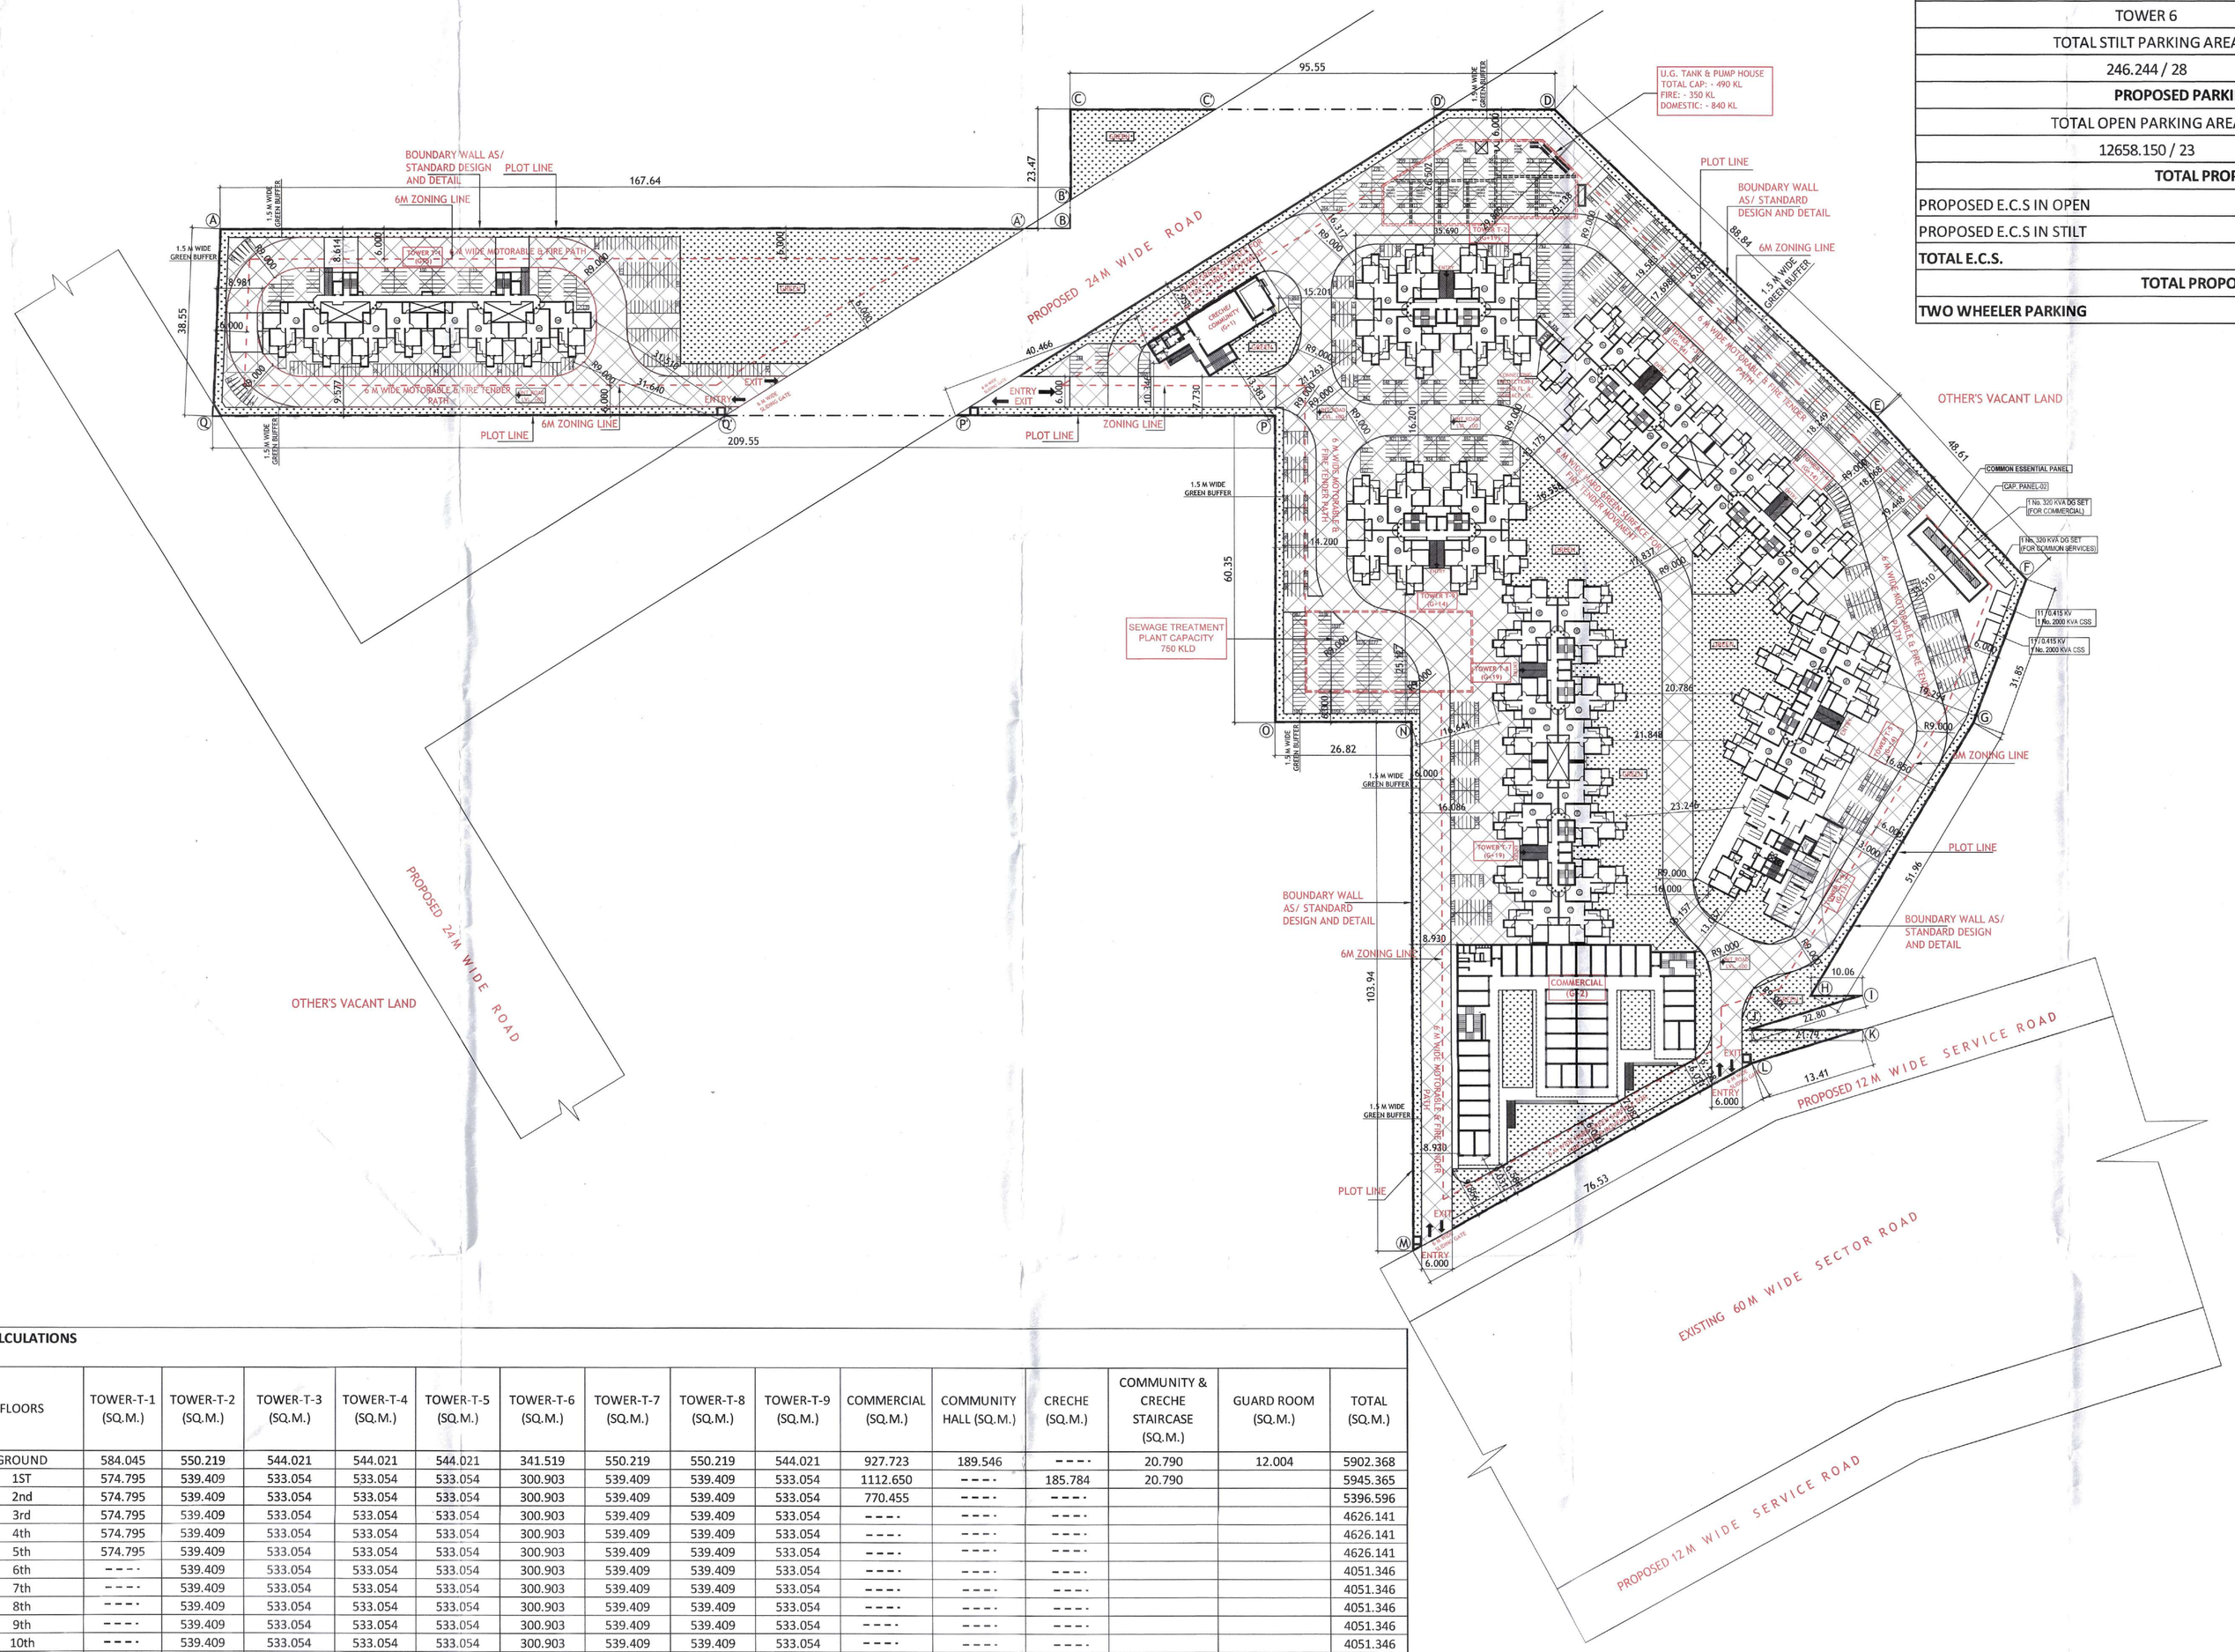PARKING CALCULATION		
TOTAL NO. OF DU'S	1061	NOS.
REQUIRED PARKING SPACE PROVISION @ 0.5 E.C.S. FOR EACH DU	530.5	NOS.
REQUIRED TWO WHEELER PARKING @ 1 NO. FOR EACH DU	1061	NOS.
AREA REQUIRED FOR 1 E.C.S. IN OPEN	23	SQ.M.
AREA REQUIRED FOR 1 E.C.S. IN OPEN	28	SQ.M.
PROPOSED AREA IN STILT		
TOWER 1	26.694	SQ.M.
TOWER 6	219.55	SQ.M.
TOTAL STILT PARKING AREA	246.244	SQ.M.
246.244 / 28	8.794	E.C.S.
PROPOSED PARKING AREA IN OPEN		
TOTAL OPEN PARKING AREA	12243.001	SQ.M.
12658.150 / 23	532.304	E.C.S.
TOTAL PROPOSED E.C.S.		
PROPOSED E.C.S IN OPEN	532	NOS.
PROPOSED E.C.S IN STILT	9	NOS.
TOTAL E.C.S.	541	**NOS.**
TOTAL PROPOSED PARKING		
TWO WHEELER PARKING	**1194**	**NOS.**