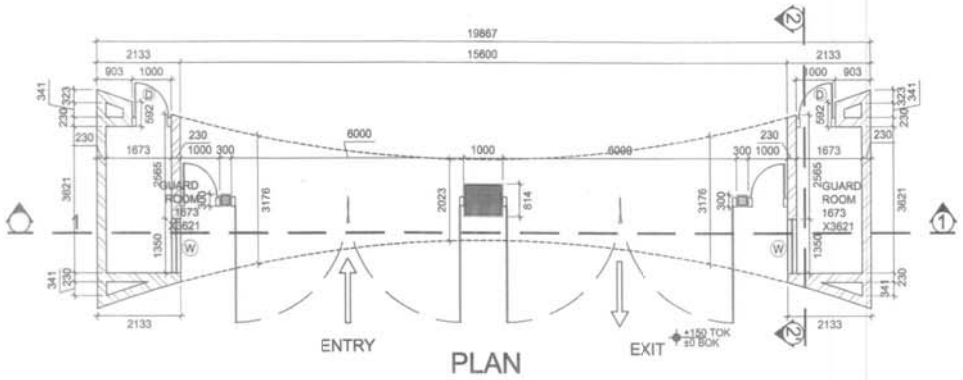

PLAN

DOOR & WINDOW SCHEDULE

S.NO.	SIZE	CILL	LINTEL
D	1000X2400	—	2100
W	1350X1700	1150	2850

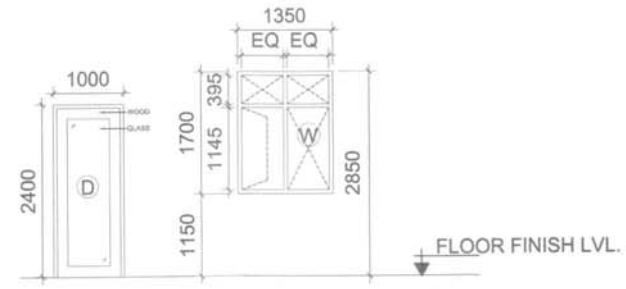

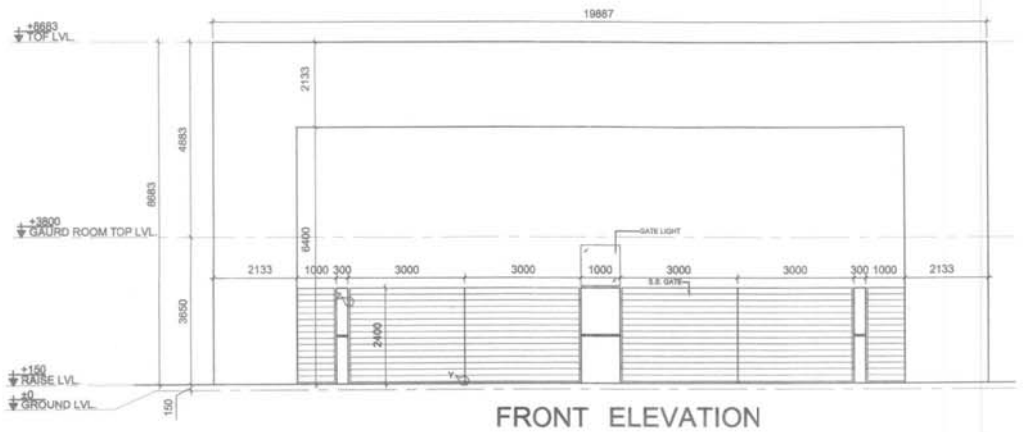

FRONT ELEVATION

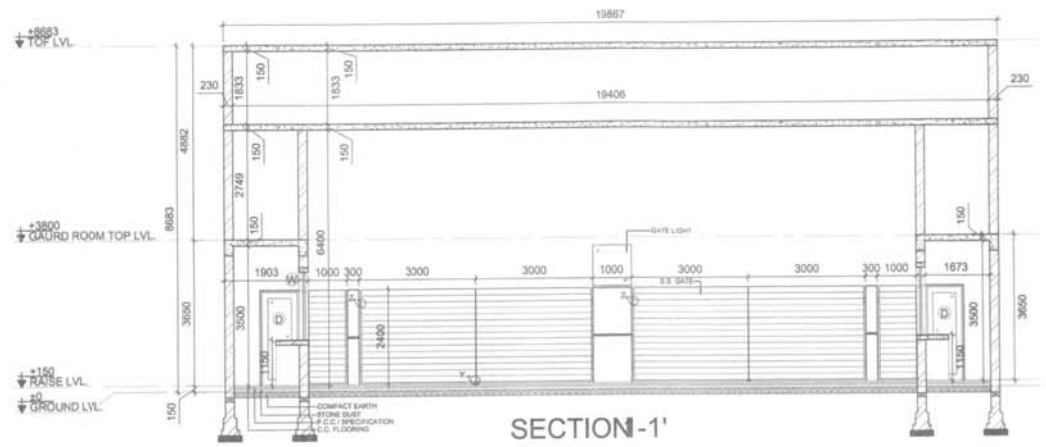

SECTION-1'

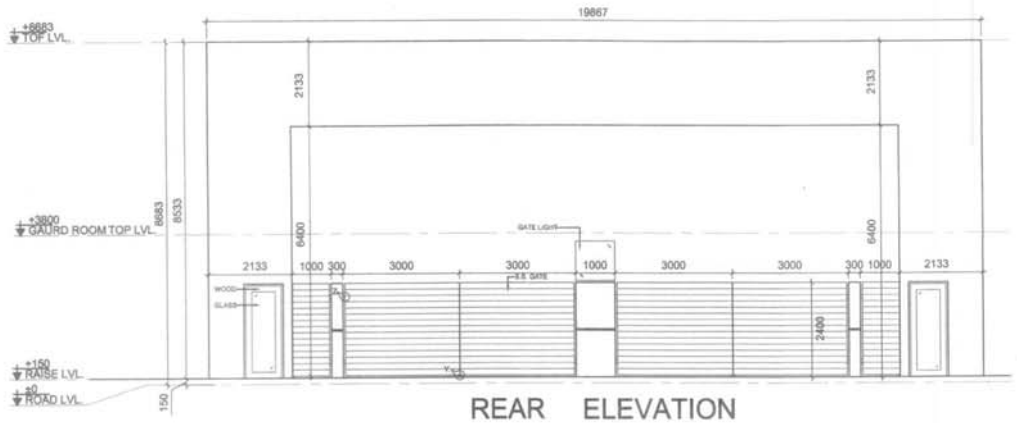

REAR ELEVATION

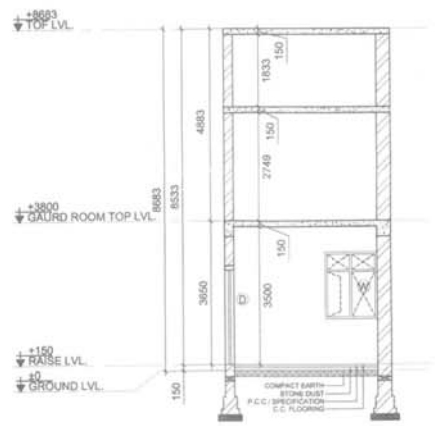

SECTION-2'

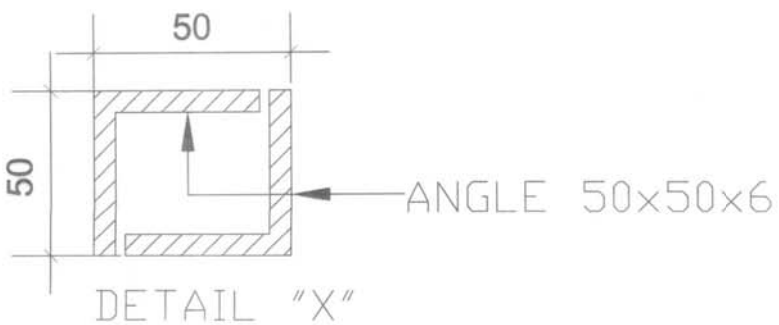

DETAIL "X"

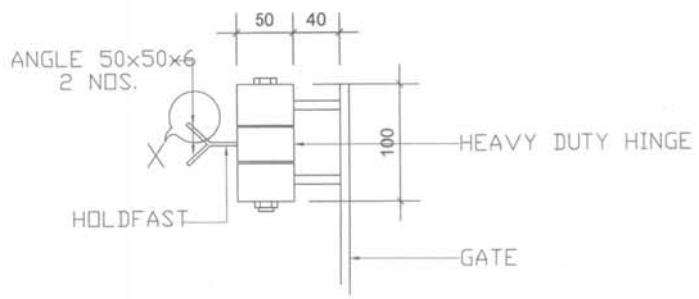

GATE FIXING DETAIL AT "Z"

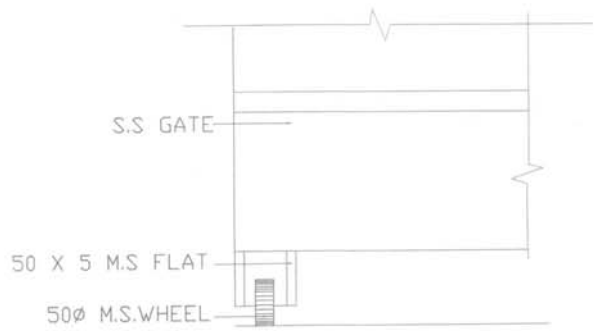

DETAIL -Y

D.T.P. (HQ) Member Secretary B.P.C.
S.T.P. (G) Member B.P.C.
C.T.P. (Hr.) Chairman B.P.C.

SANCTIONED

To be read in conjuction with memo No. 4204 Dtd 25/7/13

NOTES :-
ALL DIMENSIONS ARE IN MILLIMETERS

JOB TITLE :-
PROPOSED BUILDING PLAN OF GROUP HOUSING SCHEME MEASURING 10.5875 ACRES (LICENCE NO. 10 OF 2013 DATED 12/3/2013) IN SECTOR-99-A, GURGAON MANESAR URBAN COMPLEX BEING DEVELOPED BY MONEX INFRASTRUCTURE PVT. LTD. LC 2753

CLIENT:-
MONEX INFRASTRUCTURES PVT. LTD.

DRAWING TITLE :-
MAIN GATE AND GAURD ROOM

SCALE : 1:100
DATE : 4th April, 2013

SHEET NO. 24
DRAWN BY: LC TEAM

For Monex Infrastructure Pvt. Ltd.
Director

Ar. SANJAY JETHI
ARCHITECT
OWNER

Ar. SANJAY JETHI
LINEAR CONCEPTS
CORPORATE ARCHITECTURE
INTERIORS & PROJECT MANAGEMENT
407,GD-ITL NORTH-EX TOWER,A-09
NETAJI SUBHASH PLACE, PITAM PURA
NEW DELHI - 110034 , INDIA
TEL.- 9811205100 ,011-27354056, 011-42470300
EMAIL :- linear_ concepts@yahoo.com
WEBSITE :- www.linearconcepts.in