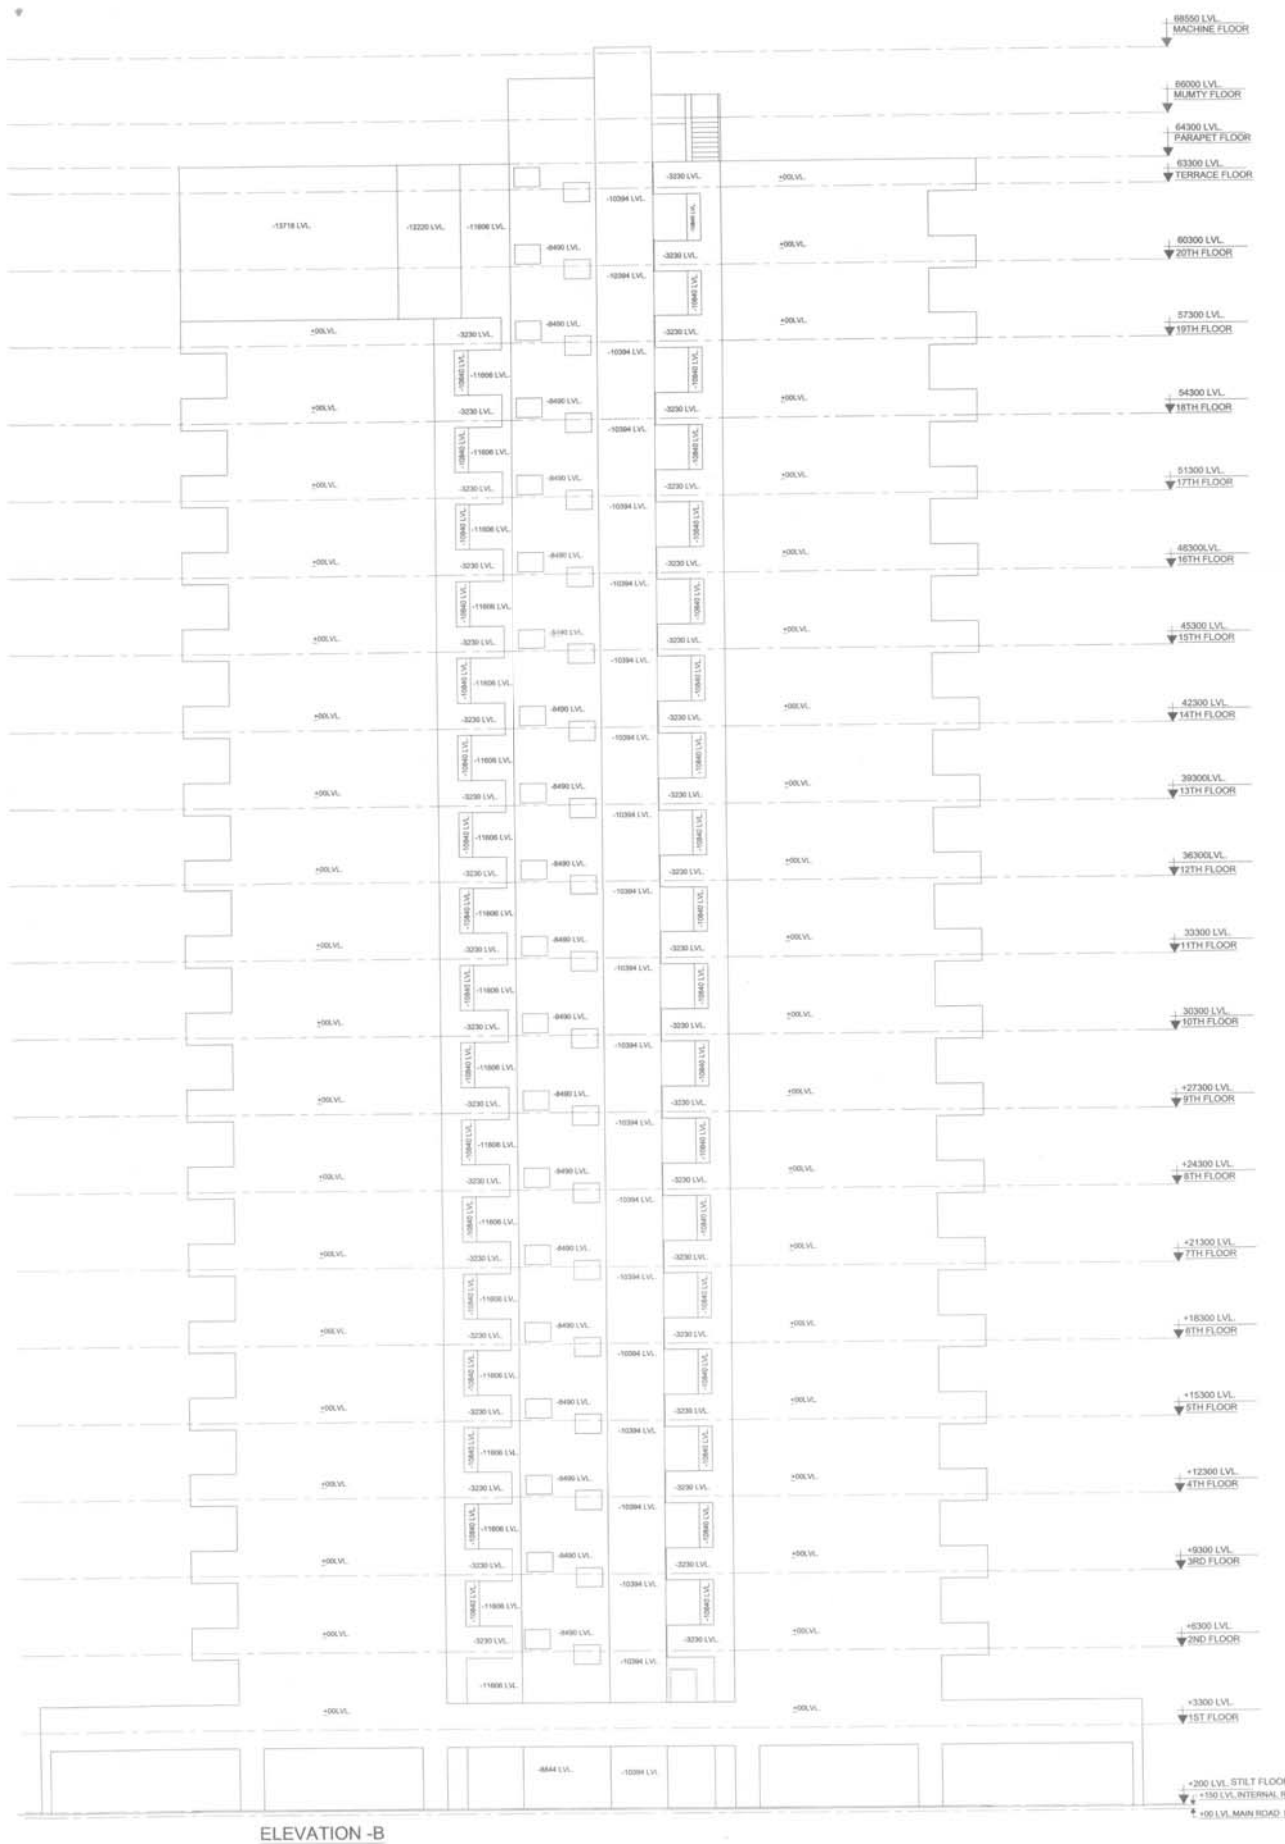

ELEVATION -B

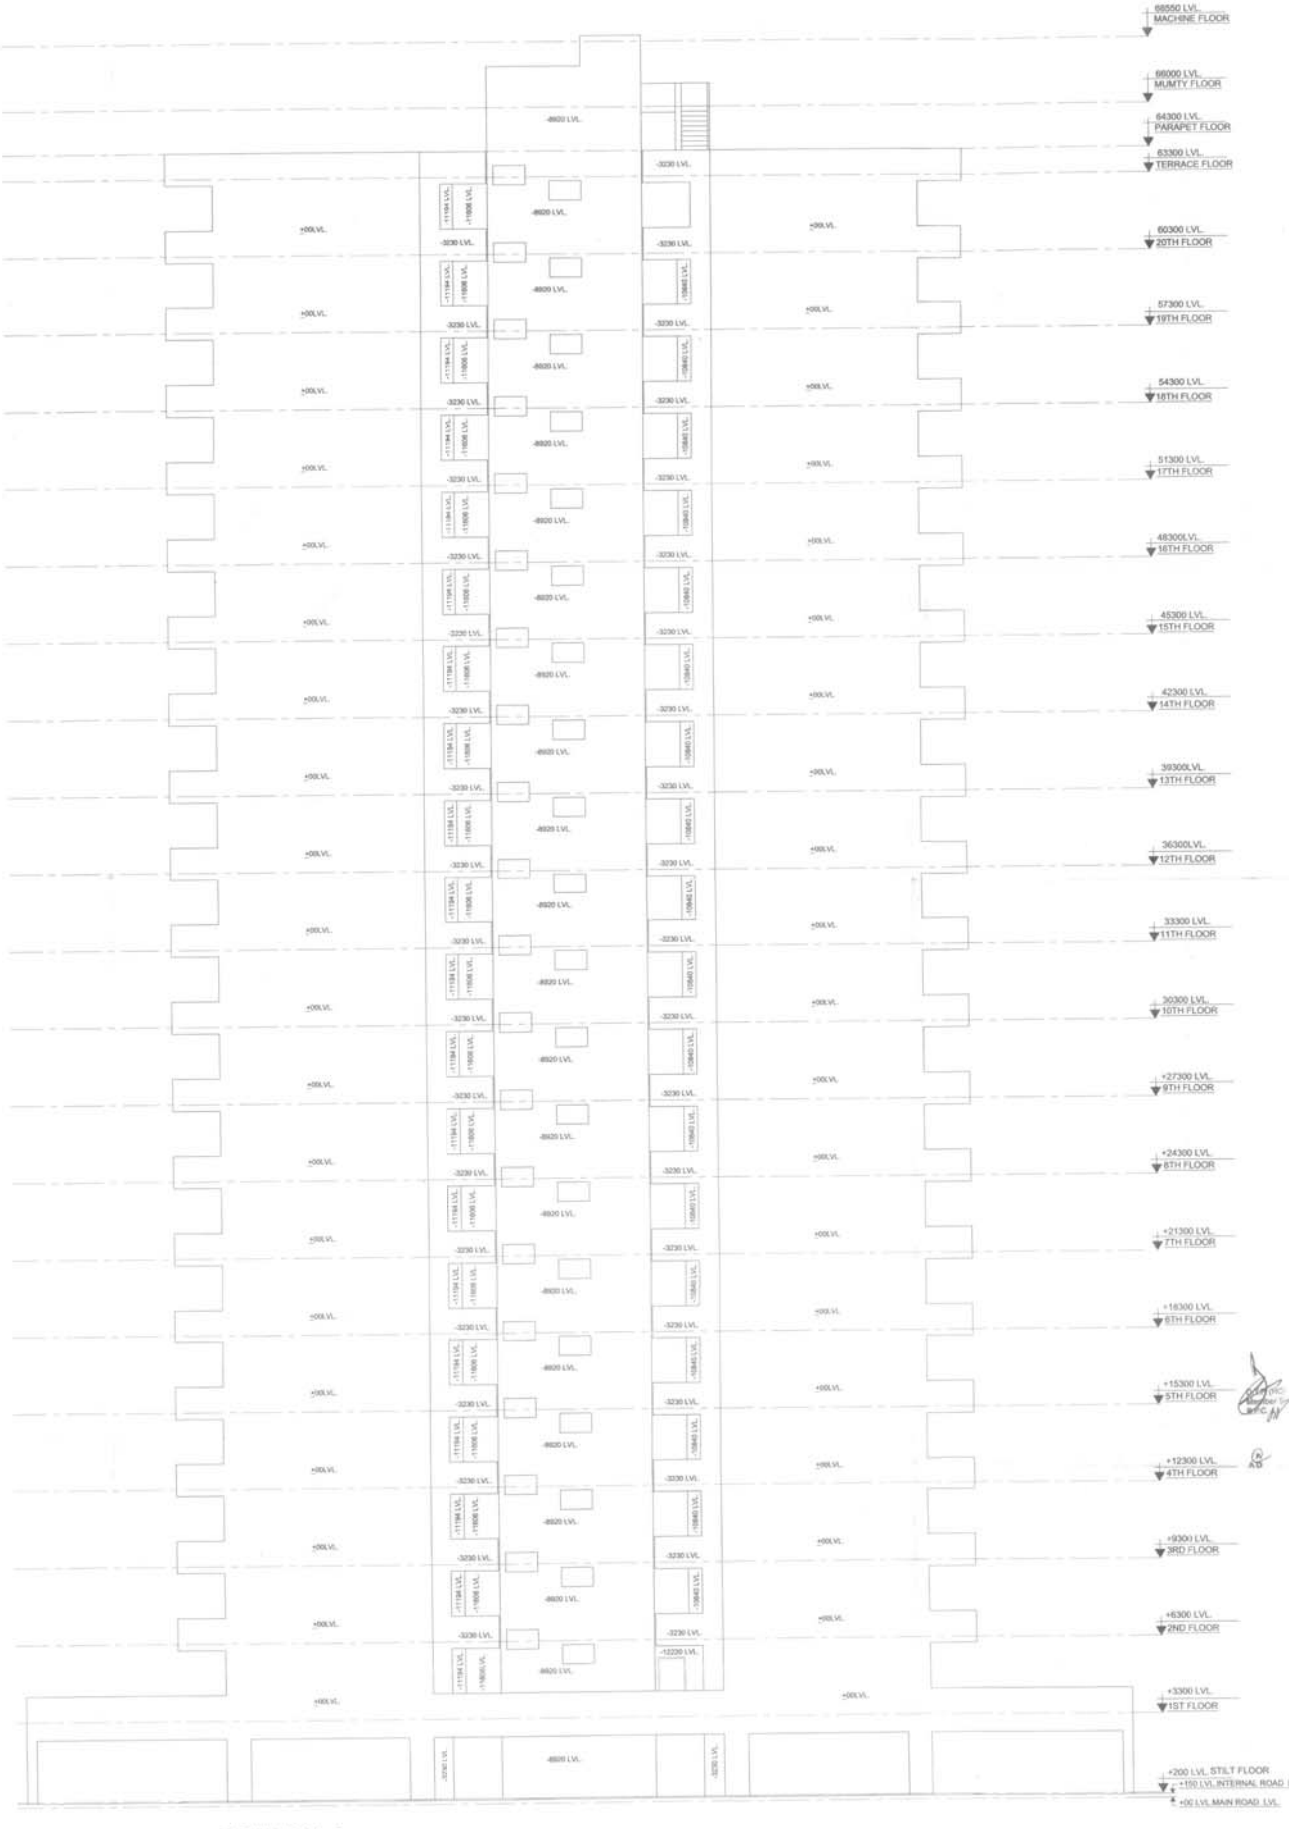

ELEVATION -D

NOTES :-

ALL DIMENSIONS ARE IN MILLIMETERS

PROJECT :-

Proposed
Group Housing
at Sector-99-A,
Gurgaon

JOB TITLE :-

PROPOSED BUILDING PLAN OF GROUP HOUSING MEASURING 10.5875 ACRES (LICENCE NO. 10 OF 2013 DATED 12/3/2013) IN SECTOR-99-A, GURGAON MANESAR URBAN COMPLEX BEING DEVELOPED BY MONEX INFRASTRUCTURE PVT. LTD. LC 2753

CLIENT:-

MONEX
INFRASTRUCTURES
PVT. LTD.

DRAWING TITLE :-

TOWER - C ,D & E
3 BEDROOM BLOCK

ELEVATION - B & D

SCALE : 1:100

S.T.P. (D) Member D.P.C.
C.T.P. (N.) Chairman D.P.C.

DATE : 4TH APRIL,2013

SANCTIONED

To be read in conjuction with Licence No. 10 of 2013 Dtd. 12/3/2013

SHEET NO.
12

DRAWN BY:
LC TEAM

Ar. SANJAY JETHI
ARCHITECT

for Monex Infrastructure Pvt. Ltd.
Director
OWNER

Ar. SANJAY JETHI
LINEAR CONCEPTS
CORPORATE ARCHITECTURE
INTERIORS & PROJECT MANAGEMENT

407,GD-IT\, NORTH-EX TOWER,A-09
NETAJI SUBHASH PLACE, PITAM PURA
NEW DELHI - 110034 , INDIA
TEL:- 9811205100 ,011-27354056, 011-42470300
EMAIL :- linear__concepts@yahoo.com
WEBSITE :- www.linearconcepts.in