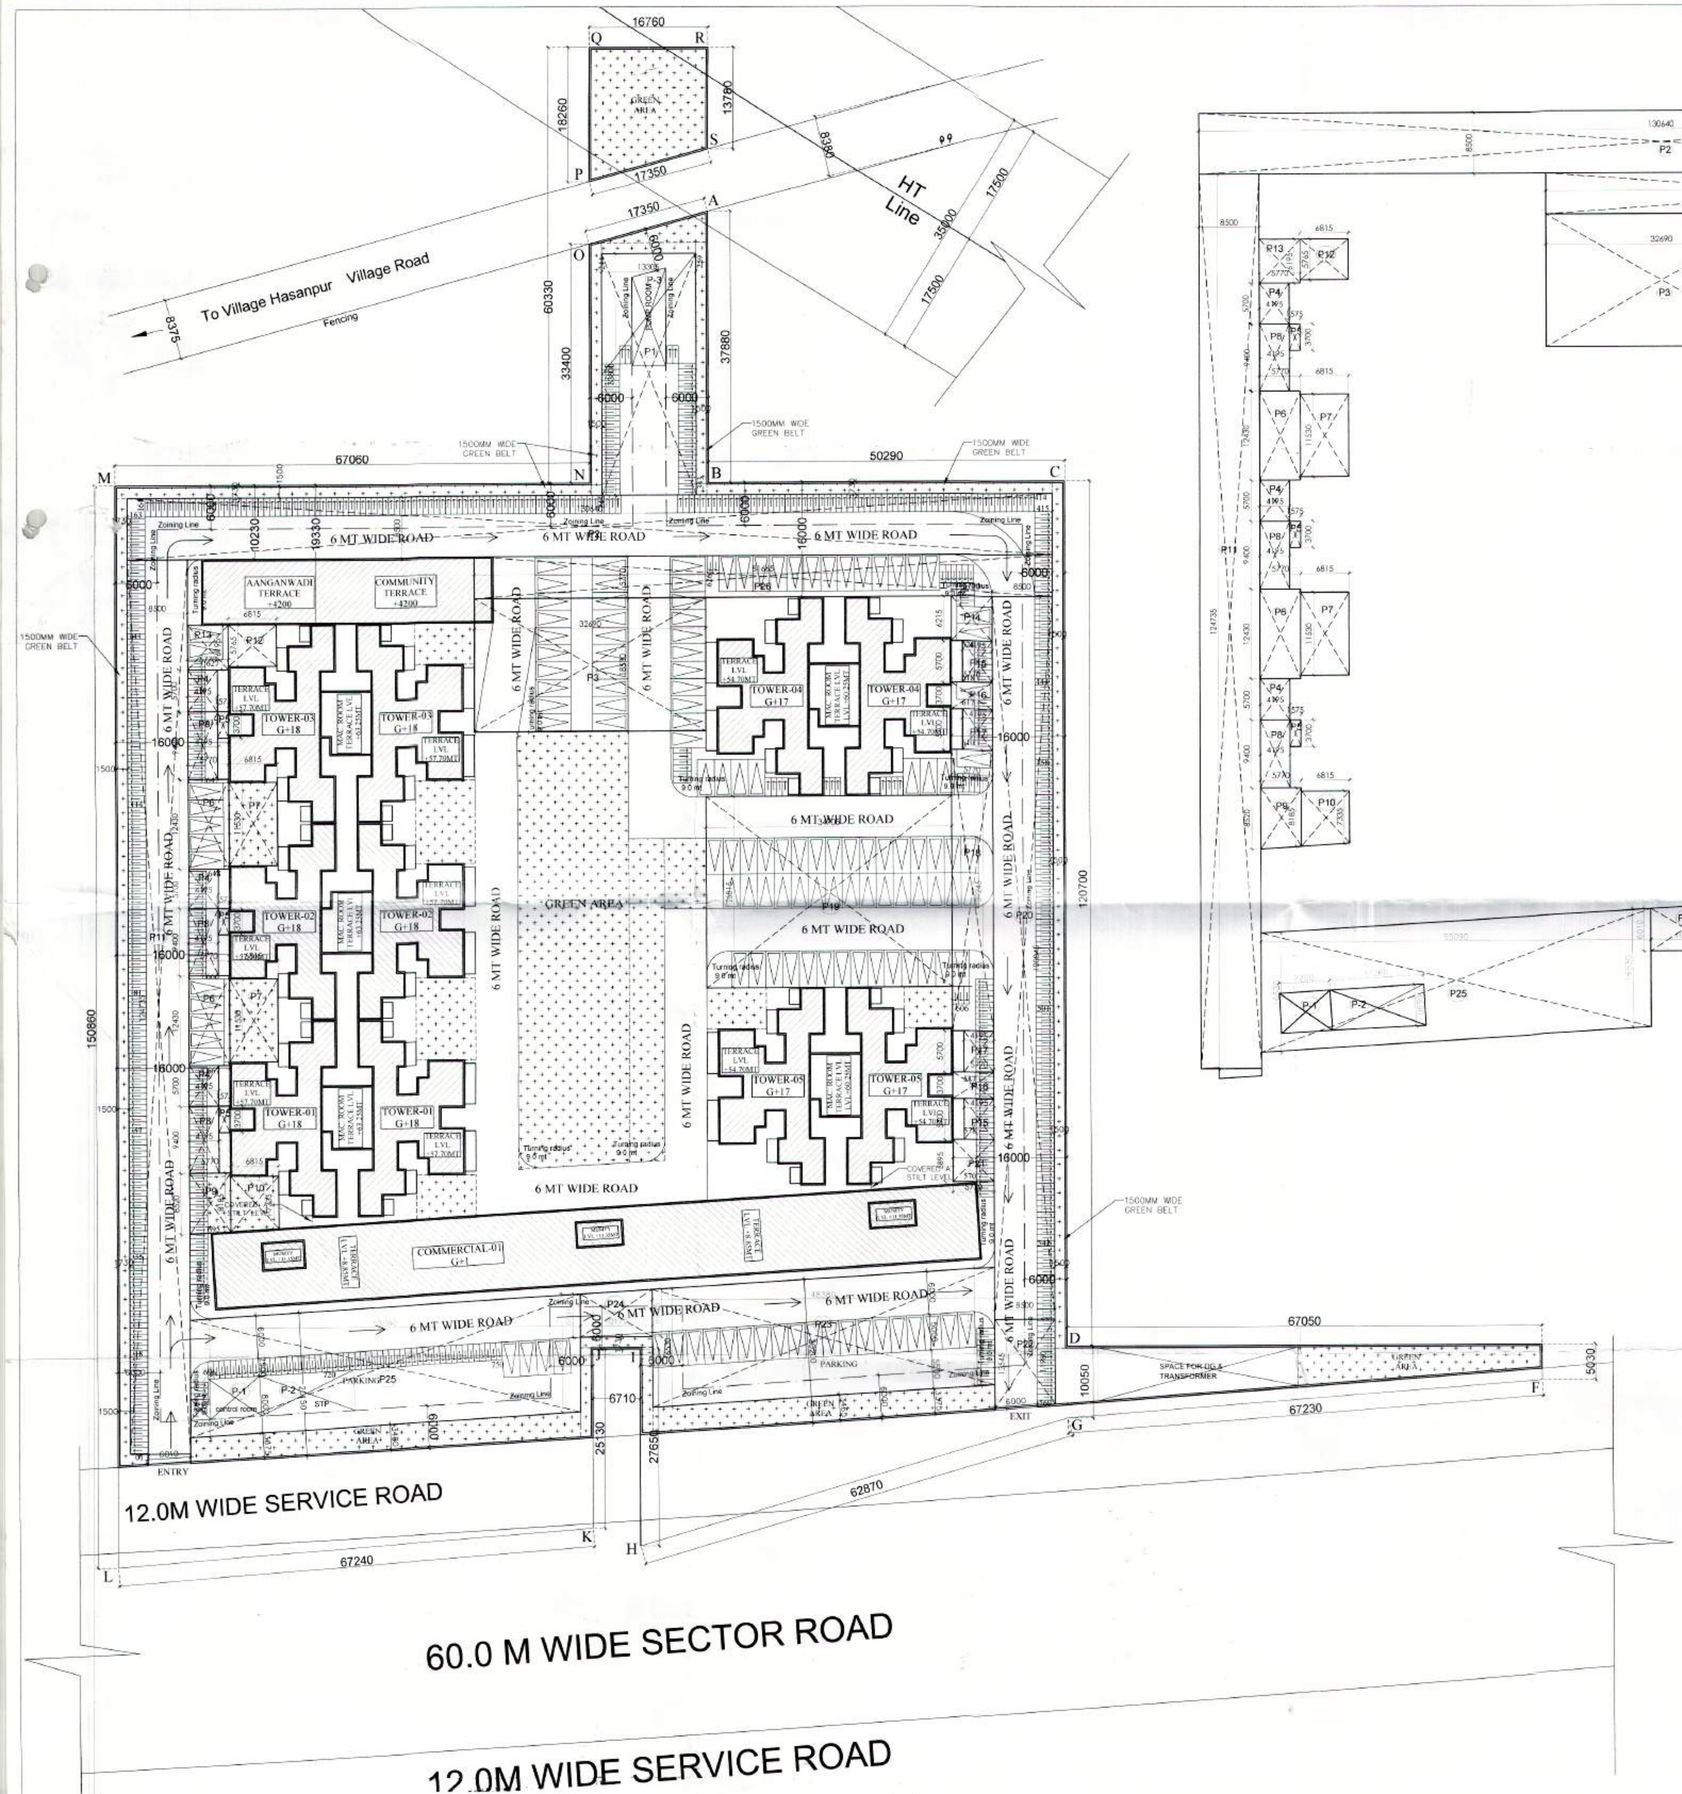

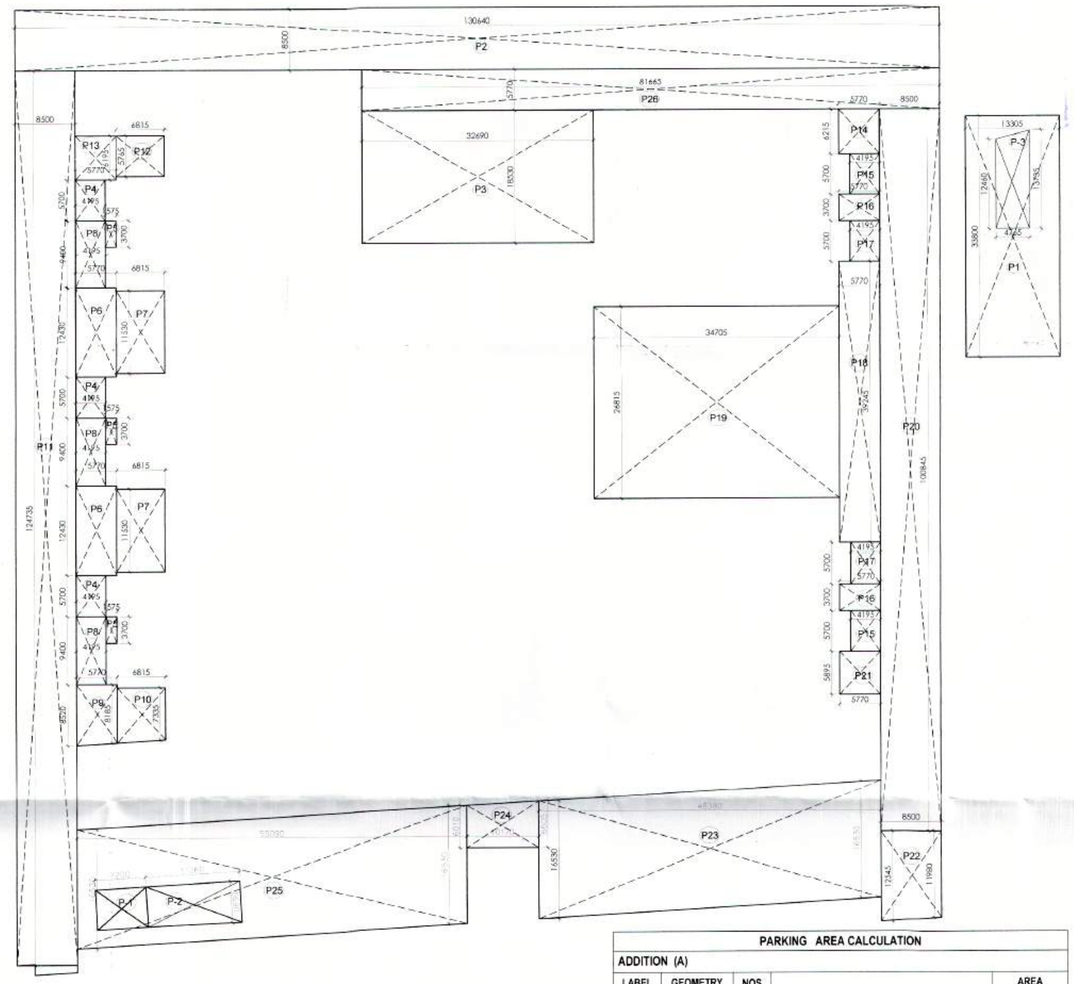

PARKING AREA CALCULATION								
ADDITION (A)								
LABEL	GEOMETRY	NOS	L1		L2		W	AREA
P1	RECTANGLE	1	13.305	X		X	33.800	449.709
P2	RECTANGLE	1	130.640	X		X	8.500	1110.440
P3	RECTANGLE	1	32.690	X		X	18.530	605.746
P4	RECTANGLE	3	4.195	X		X	5.700	71.735
P5	RECTANGLE	3	1.575	X		X	3.700	17.483
P6	RECTANGLE	2	5.770	X		X	12.430	143.442
P7	RECTANGLE	2	6.815	X		X	11.530	157.154
P8	RECTANGLE	3	4.195	X		X	9.400	118.299
P9	TRAPEZIUM	0.5	8.562	X	8.185	X	5.770	48.373
P10	TRAPEZIUM	0.5	8.185	X	7.335	X	6.815	52.884
P11	RECTANGLE	1	8.500	X		X	124.735	1060.248
P12	RECTANGLE	1	6.815	X		X	5.765	39.288
P13	RECTANGLE	1	5.770	X		X	6.195	35.745
P14	RECTANGLE	1	5.770	X		X	6.215	35.861
P15	RECTANGLE	2	4.195	X		X	5.700	47.823
P16	RECTANGLE	2	5.770	X		X	3.700	42.698
P17	RECTANGLE	2	4.195	X		X	5.700	47.823
P18	RECTANGLE	1	5.770	X		X	39.245	226.444
P19	RECTANGLE	1	34.705	X		X	26.815	930.615
P20	RECTANGLE	1	8.500	X		X	100.845	857.183
P21	RECTANGLE	1	5.770	X		X	5.895	34.014
P22	TRAPEZIUM	0.5	12.545	X	11.980	X	8.500	104.231
P23	TRAPEZIUM	0.5	16.530	X	16.530	X	48.380	799.721
P24	TRAPEZIUM	0.5	6.010	X	6.605	X	10.170	64.147
P25	TRAPEZIUM	0.5	16.530	X	16.530	X	55.090	910.638
P26	RECTANGLE	1	81.665	X		X	5.770	471.207
P-1	RECTANGLE	-1	7.200	X		X	5.690	-40.968
P-2	RECTANGLE	-1	13.260	X		X	5.690	-75.449
P-3	TRAPEZIUM	-0.5	12.460	+	13.735	X	4.765	-52.410
TOTAL ADDITION (A)								8304.122
TOTAL PARKING AREA								8304.122

ARCHITECT(HQ) S.T.P. Member Secretary BPC | Member BPC | C.T.P.(H) Chairman BPC

Rajesh Dutt JD(HQ) | JD | PA | ATP

Deputy Director (T) C/o Director Fire Service Member BPC

Checked and found ok for Public Health Distt. Fire Service only. Subject to compliance in firewalls. Vide No. 56/FS Dt. 21/2/19 214820

Superintendent Engineer (Gr) HSVP Panchkula

SIGNATURE OF ARCHITECT

NIMIT K. JAIN CA/2014/65625

SIGNATURE OF OWNER

Ocean Seven Buildtech Pvt. Ltd.

Authorised Signatory

ARCHITECT

EMBLEM STUDIO

ARCHITECTURE, INTERIORS, PLANNING
619/4 FIRST FLOOR, CHATARPUR, NEW DELHI -110074
E-mail : emblemstudio@gmail.com

PROJECT NO. :	SCALE 1:300	N
DRG. NO. : S-01 B	DATE : 27-09-19	
	DEALT : NIMIT	

DRG. TITLE : **SITE PLAN**
PARKING PLAN

PROJECT

PROPOSED BUILDING PLAN FOR AFFORDABLE GROUP HOUSING SCHEME MEASURING 5.088 ACRES
(LICENCE NO. 103 OF 2019 DATED 06/09/2019)
SECTOR-70 GURUGRAM, REVENUE STATE OF VILLAGE