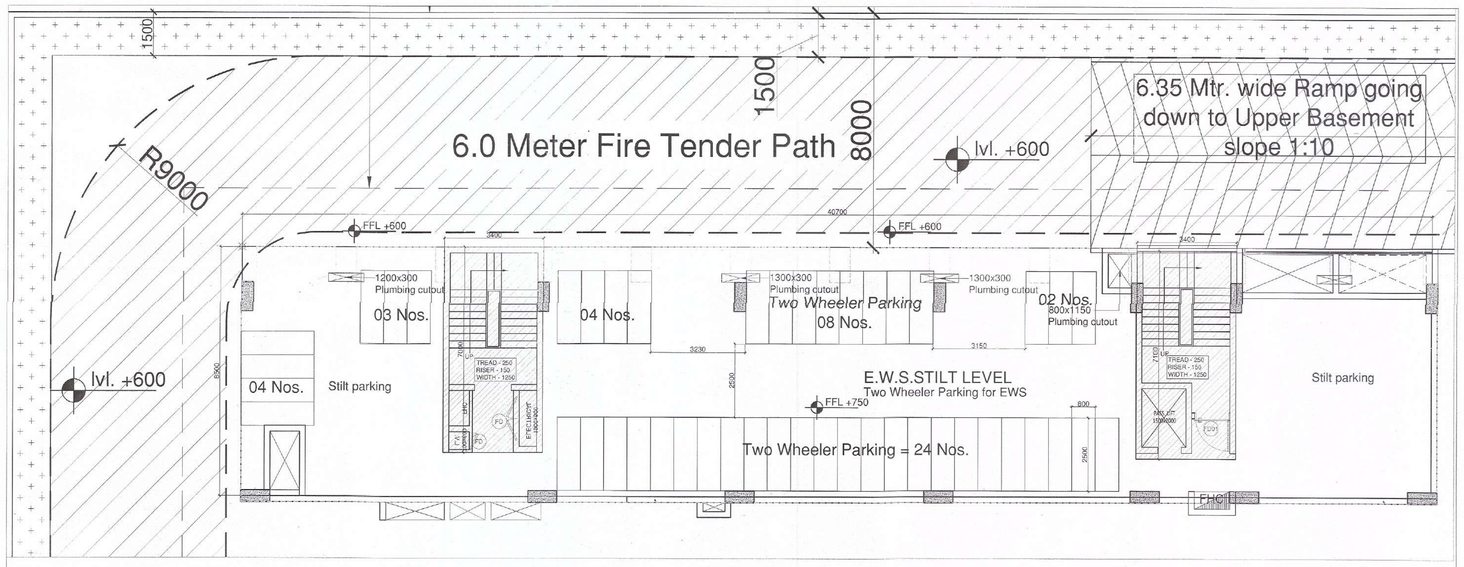

1 EWS Stilt Floor Plan

Scale: 1:100

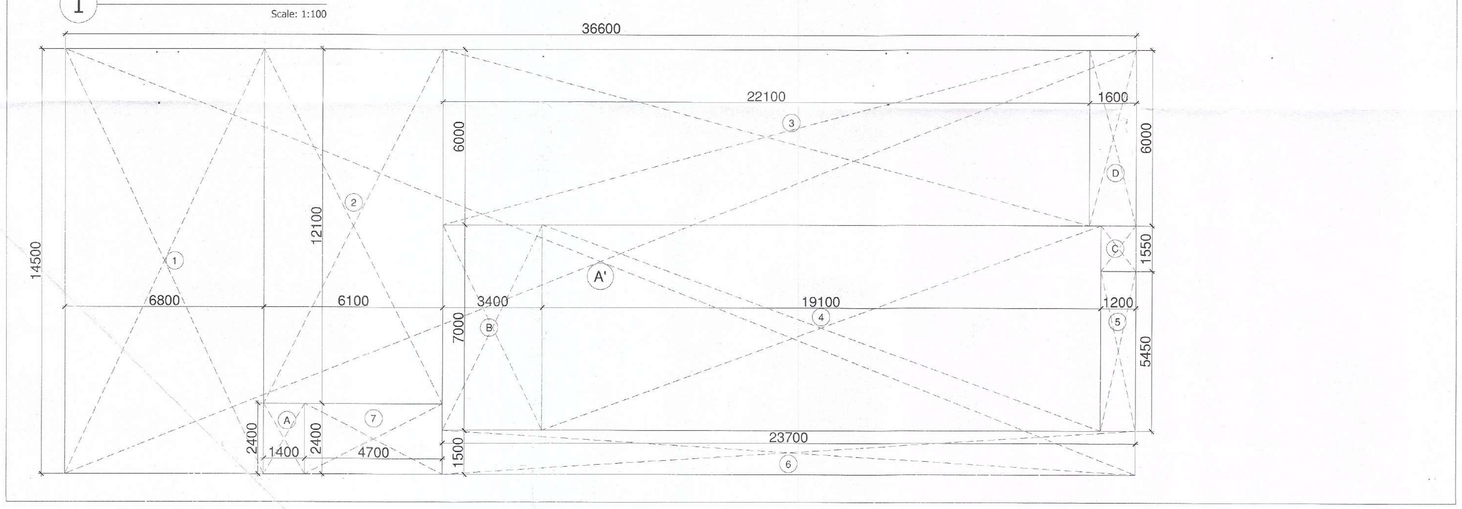

2 EWS Stilt Area Diagram

Scale: 1:100

OUTLINE AREA						
A'	1	RECTANGLE	L x B	36.600	14.500	530.700
TOTAL OUTLINE AREA						530.700
NON FAR						
1	1	RECTANGLE	L x B	14.500	6.800	98.600
2	1	RECTANGLE	L x B	12.100	6.100	73.810
3	1	RECTANGLE	L x B	22.100	6.000	132.600
4	1	RECTANGLE	L x B	19.100	7.000	133.700
5	1	RECTANGLE	L x B	5.450	1.200	6.540
6	1	RECTANGLE	L x B	23.700	1.500	35.550
7	1	RECTANGLE	L x B	4.700	2.400	11.280
TOTAL NON FAR'S AREA						492.080
CUTOUT'S AREA (NON FAR)						
A	1	RECTANGLE	L x B	2.400	1.400	3.360
B	1	RECTANGLE	L x B	7.000	3.400	23.800
C	1	RECTANGLE	L x B	1.550	1.200	1.860
D	1	RECTANGLE	L x B	6.000	1.600	9.600
TOTAL CUTOUT'S AREA						38.620
TOTAL BUILT UP AREA = TOTAL OUTLINE AREA - TOTAL CUTOUT'S AREA						492.080

EWS - DOOR - WINDOW SCHEDULE

DOOR TAG	ROOM DESCRIPTION	QTY	STRUCTURAL OPENING WIDTH	STRUCTURAL OPENING HEIGHT	LEVEL(FROM FFL) CILL	LEVEL(FROM FFL) LINTEL
INTERNAL DOORS						
D01	ROOM		1000	2450**	±00	2400
D02	ALL TOILETS		750	2450**	±00	2400
EXTERNAL DOORS						
DW01	PANTRY		1400 (AS / PLAN)	2750 / 1500	±00 / +1200	2700
WINDOWS						
W01	STAIRCASE		1250	1500	1200	2700
W02	TOILET		600	1500	1200	2700

Sign & Stamp

ARCHITECT(HQ) S.T.P. Member Secretary B.P.C; S.T.P(G) Member B.P.C; C.T.P. (T.P.) Chairman B.P.C; JD; PA; ATP

Deputy Director
O/o Director Town & Country Planning Service
Member B.P.C

KEY PLAN

This is a " PROVISIONAL APPROVED BUILDING PLAN" only for purpose of inviting objection from the general public

Architect (HQ)
Directorate of Town and Country Planning
Haryana, Chandigarh

PROJECT NAME & ADDRESS

APPROVAL OF REVISED BUILDING PLANS OF RESIDENTIAL GROUP HOUSING COLONY UNDER TRANSIT ORIENTED DEVELOPMENT (TOD) POLICY FOR MIX LAND USE COLONY (70% RESIDENTIAL+30%COMMERCIAL) MEASURING 4.85 ACRES (LICENSE No. 110 OF 2013 DATED 27.12.2013) IN SECTOR - 28, GURUGRAM MANESAR URBAN COMPLEX BEING DEVELOPED BY SILVERGLADES INFRASTRUCTURE Pvt. Ltd.

CLIENT NAME & ADDRESS

GROUP SILVERGLADES
5th FLOOR, TIME SQUARE BUILDING, B-BLOCK,
SUSHANT LOK, PHASE-I, GURUGRAM - 122002,
HARYANA, INDIA

ARCHITECT'S SIGN & STAMP

ANAND SHARMA
B. Arch (Hons) M.C.A.
CA/95/2238, IIIA/A-12283

CLIENT'S SIGN & STAMP

Silverglades Infrastructure Pvt. Ltd. New Delhi

DRAWING TITLE

EWS Parking Area Calculation

SCALE	DRAWING NO.	NORTH
1:100 ON A1	048	
DATE 14-01-2019		