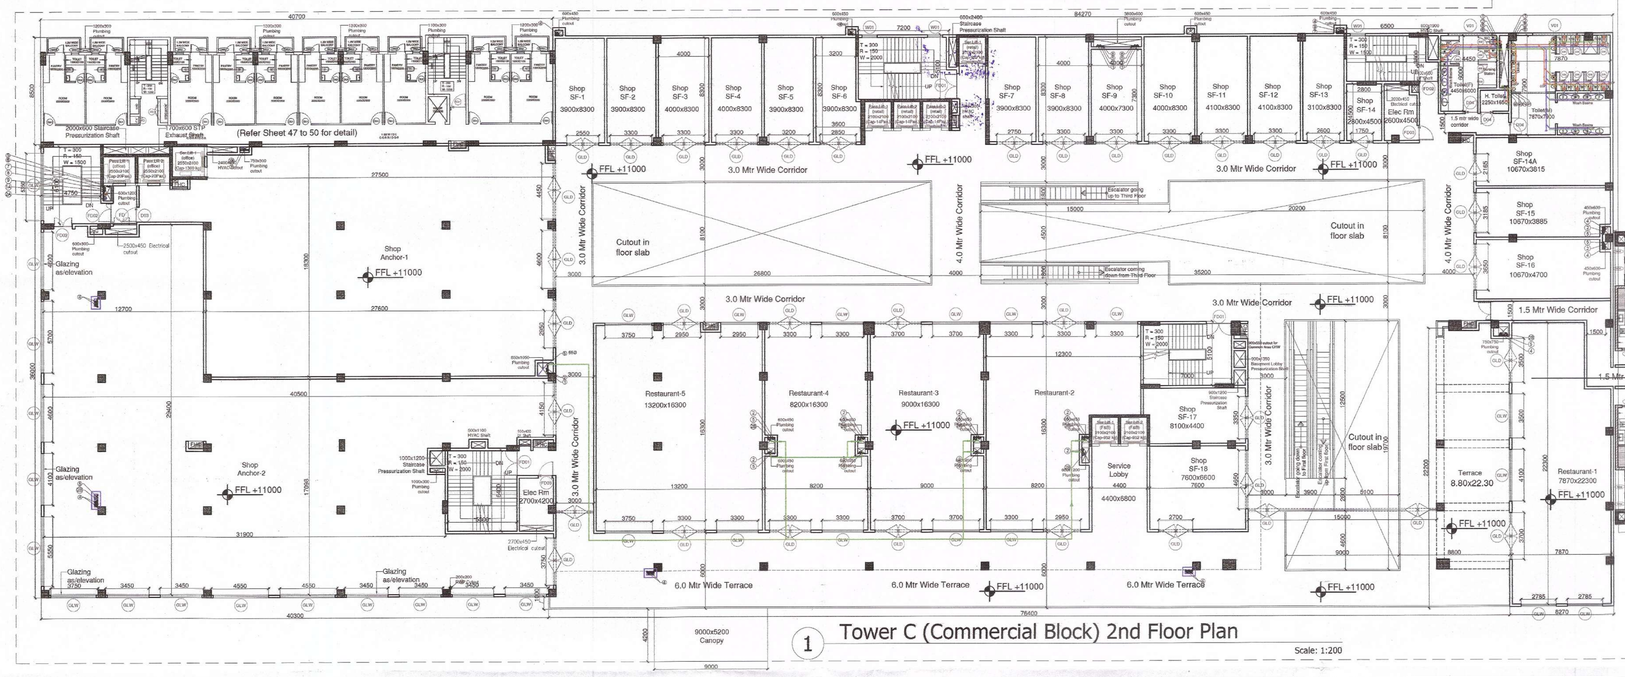

1 Tower C (Commercial Block) 2nd Floor Plan

Scale: 1:200

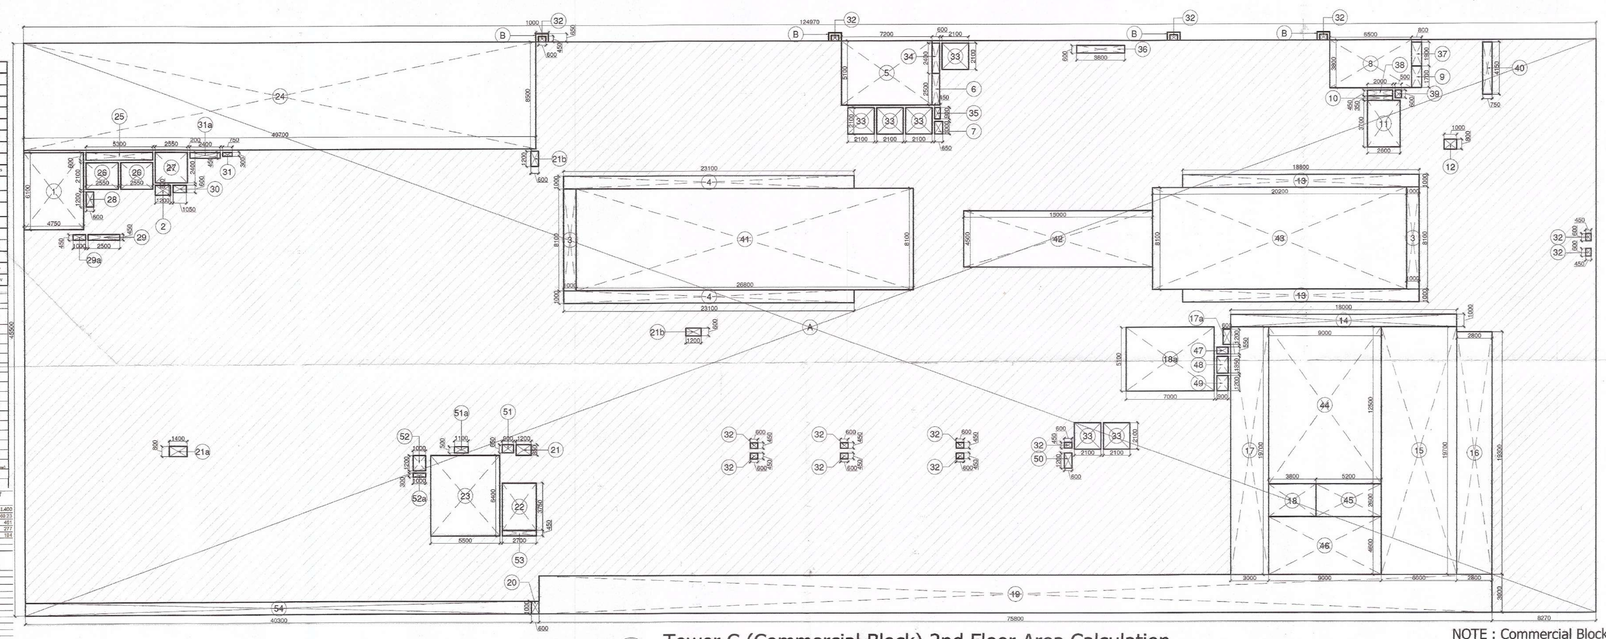

2 Tower C (Commercial Block) 2nd Floor Area Calculation

Scale: 1:200

NOTE : Commercial Block to be Air Conditioned / Ventilated as per NBC 2016 Standards.

Sign & Stamp

This is a PROVISIONAL APPROVED BUILDING PLAN only for purpose of inviting objection from the general public

Sd/- Arch (HQ) Directorate of Town and Country Planning Haryana, Chandigarh

ARCHITECT(M.O.) S.T.P. S.T.P. (G) C.T.P. (H.) Member Secretary B.P.C Member B.P.C Chairman B.P.C

JD PR ATP

Deputy Commissioner (T) C/o Director Fire Service Member B.P.C

Sd/- Director Fire Service Haryana

Sd/- Director Town and Country Planning Haryana

Sd/- Director Town and Country Planning Haryana

Sd/- Director Town and Country Planning