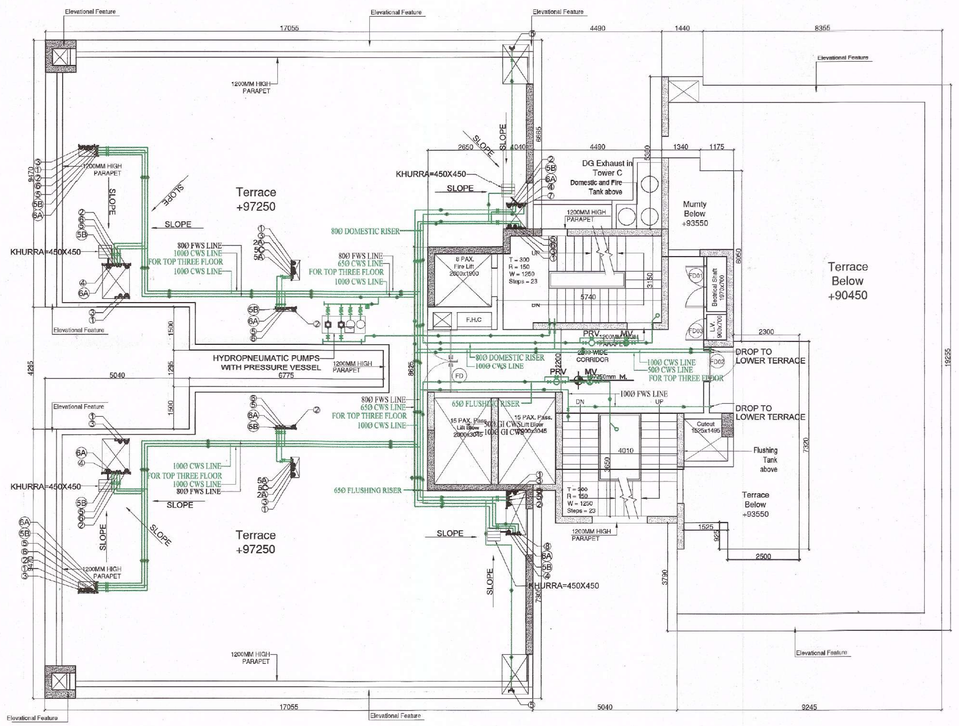

1 Tower C Terrace Floor Plan

Scale: 1:100

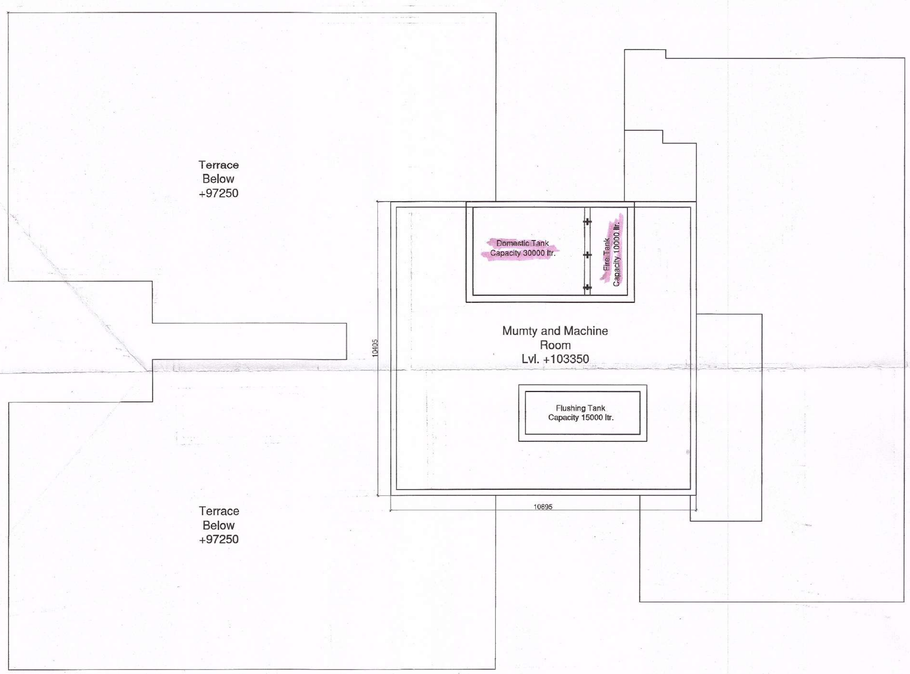

2 Tower C Mumty & OHWT Level Plan

Scale: 1:100

Sign & Stamp

DIRECTOR(HQ) S.T.P. Member,Secretary B.P.C — S.T.P.(G) Member B.P.C — C.T.P.(N) Chairman B.P.C — JD — PA — ATP

Deputy Director (T) O/o Directorate Fire Service Member B.P.C

KEY PLAN

Checked and found ok for Public Health (Internal) purpose only subject to comments in forwarding letter No. SE(HQ)/ ... Div. dt. 04/02/2020 204/4

Superintending Engineer (HQ) HSVP, Panchkula

This is a "PROVISIONAL APPROVED BUILDING PLAN" only for purpose of inviting objection from the general public

Director (HQ) Directorate of Town and Country Planning, Haryana, Chandigarh

PLUMBING LEGEND -:

1	100Ø CI SOIL PIPE	
2	100Ø CI WASTE PIPE	
2A	100Ø CI WASTE PIPE FOR KITCHEN	
2B	100Ø DRAIN PIPE FOR SWIMMING POOL	
3	75Ø CI ASP	
4	110Ø UPVC RWP FOR TERRACE	
4A	110Ø UPVC RWP FOR BALCONY	
5	COLD WATER SUPPLY DROP	
5A	COLD WATER SUPPLY DROP FOR KITCHEN	
5B	COLD WATER SUPPLY DROP FOR TOP THREE FLOORS	
5C	COLD WATER SUPPLY DROP FOR KITCHEN TOP THREE FLOORS	
6	FLUSHING WATER SUPPLY DROP	
6A	FLUSHING WATER SUPPLY DROP FOR TOP THREE FLOORS	
7	COLD WATER SUPPLY RISER FOR OHT	
8	FLUSHING WATER SUPPLY RISER FOR OHT	
9	WATER HEATER CAPACITY-25/15 LTRS	
10	FLOOR TRAP (100x100)MM	FT
11	FLOOR DRAIN (100x50)MM	FD
12	BALL VALVE	BV

PROJECT NAME & ADDRESS

APPROVAL OF REVISED BUILDING PLANS OF RESIDENTIAL GROUP HOUSING COLONY UNDER TRANSIT ORIENTED DEVELOPMENT (TOD) POLICY FOR MIX LAND USE COLONY (70% RESIDENTIAL+30%COMMERCIAL) MEASURING 4.85 ACRES (LICENSE No. 110 OF 2013 DATED 27.12.2013) IN SECTOR - 28, GURUGRAM MANESAR URBAN COMPLEX BEING DEVELOPED BY SILVERGLADES INFRASTRUCTURE Pvt. Ltd.

CLIENT NAME & ADDRESS

GROUP SILVERGLADES
5th FLOOR, TIME SQUARE BUILDING, B-BLOCK,
SUSHANT LOK, PHASE-1, GURUGRAM - 122002,
HARYANA, INDIA

ARCHITECT'S SIGN & STAMP

ANAND SHARMA
Arch (Hons), M.C.A.
CA/98/398, AIA/A-12786

CLIENT'S SIGN & STAMP

DRAWING TITLE

Tower C Terrace Plan, mumty & OHWT Floor Plan

SCALE	DRAWING NO.	NORTH
1:100 ON A1	030	
DATE 31-12-2019		