Ph-2 FIRE

LEGEND :

S.NO.	DESCRIPTION	SYMBOL
1.	EXTERNAL FIRE HOSE CABINET	EFHC
2.	YARD HYDRANT	YH
3.	BUTTERFLY VALVE	
4.	FIRE DEPARTMENTAL CONNECTION (4 WAY FIRE BRIGADE INLET CONNECTION)	
5.	EXTERNAL FIRE FIGHTING LINE	F
6.	DRAW OUT CONNECTION	

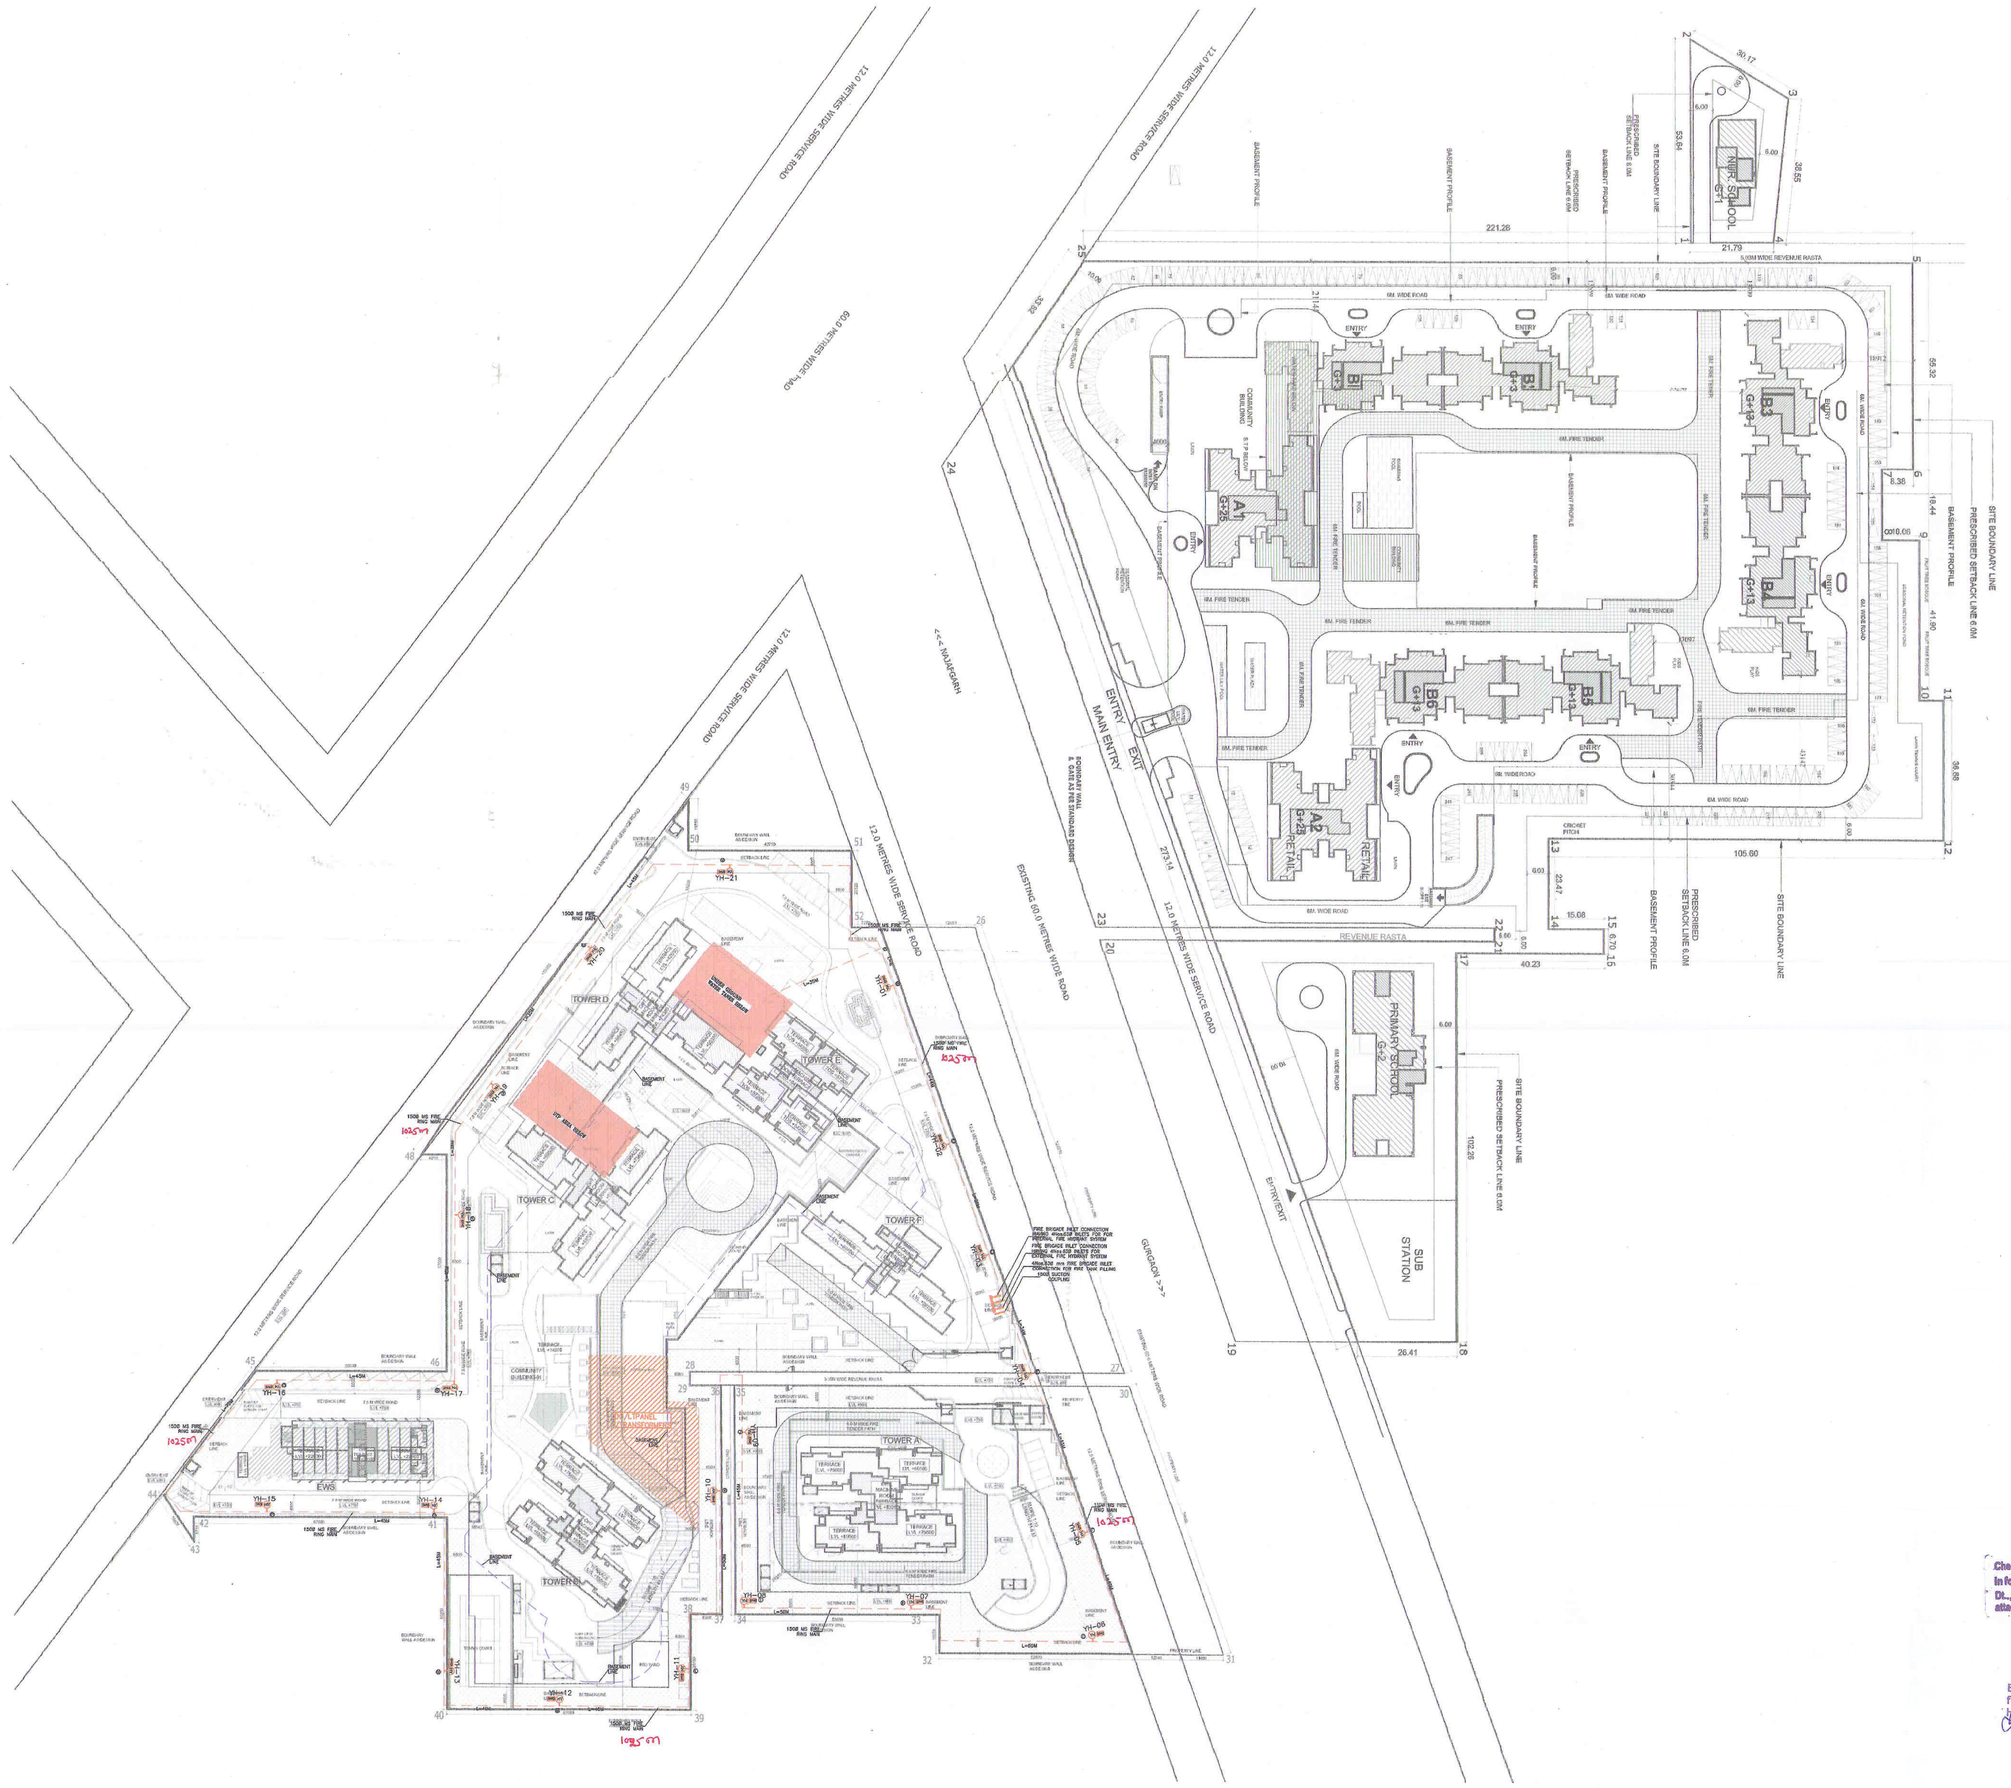

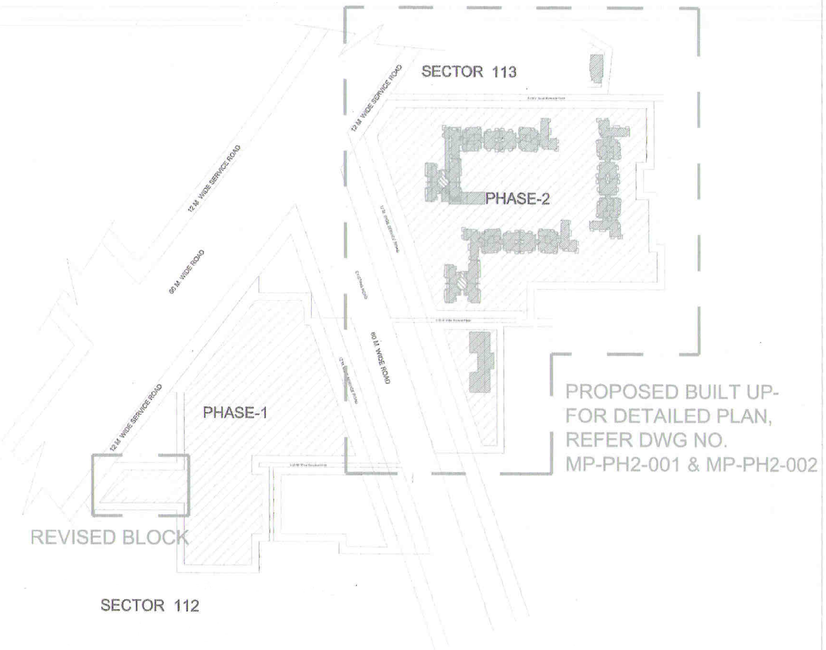

KEY PLAN

NOTES

1. ALL DIMENSIONS IN MILLIMETERS UNLESS OTHERWISE SPECIFIED.
2. ALL BASEMENT AREAS SHALL BE MECHANICALLY LIT AND VENTILATED WITH 100% POWER BACK-UP
3. GATE AND BOUNDARY WALL SHALL BE AS PER STANDARD DESIGN.
4. THE PROVISION OF SOLAR WATER HEATING SYSTEM TO BE AS PER NORMS SPECIFIED BY HAREDA, AND MADE OPERATIONAL BEFORE APPLYING FOR OCCUPANCY CERTIFICATE.
5. RAIN WATER HARVESTING SYSTEM SHALL BE AS PER CENTRAL GROUND WATER AUTHORITY NORMS/ HARYANA GOVT.
6. FIRE FIGHTING PROVISIONS INCLUDING FIRE SPRINKLERS SHALL BE AS PER NBC GUIDELINES.

REVISIONS:

NO.	DESCRIPTION	DATE	REMARK
1	GENERAL REVISIONS	22-12-2015	

KEY PLAN
NOT TO SCALE

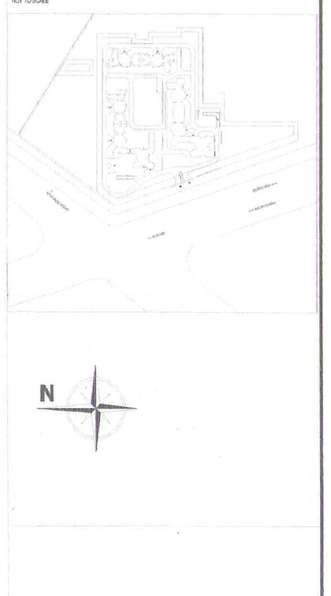

N

Checked subject to comments
In forwarding letter No. 12244/67
Dt. 2.2.2016 and notes attached with the estimate

Executive Engineer (W)
for Chief Engineer
HUDA Panchkula
2/2/16

Director
Town & Country Planning
Haryana, Chandigarh

Director General
Town & Country Planning
Haryana, Chandigarh

Executive Engineer
HUDA Division No. V
Gurgaon

Architect's Signature
Manish Kr. Baggia, Architect
Council of Architecture
Registration No. CA/95/18626

Owners' Signature

BUILDING PLAN OF GROUP HOUSING SCHEME MEASURING 10.175 ACRES (LICENCE NO. 105 OF 2011 DATED 11.12.2011), 8.875 ACRES (LICENCE NO. 85 OF 2012 DATED 29.8.2012) AND 1.99575 ACRES (LICENCE NO. 86 OF 2012 DATED 29.8.2012).
TOTAL 21.04375 ACRES IN SECTOR-112 & 113, GURGAON MANESAR URBAN COMPLEX BEING DEVELOPED BY C.S.N. ESTATES PVT. LTD., SH. NAVEEN S/o SH. S.P. GUPTA, A.N. BUILDWELL PVT. LTD., AND OTHERS.

Checked and found ok for [illegible] (External Services) only subject to [illegible] in forwarding letter No. 52193
Superintending Engineer (HQ)
HUDA, Panchkula
24/1/16

Architects:
Arcop Associates Pvt. Ltd.
Plot- 36b, Sec-32, Gurgaon-122001
Ph.:+91-124-4595500 FAX:+91-124-4595550
Montreal, Toronto, New-Delhi, Boston

Structure:
TPC Technical Projects Consultants Pvt. Ltd.
B-74 | Sector 57 | Noida 201301 | Uttar Pradesh | India
T: +91-120-4306800 | D: +91-120-4306804 | www.tpc.in

MEP:
Paradise Consultants
G-76C, Shaheen Bagh, Noida road, Near Kalindikunj, New Delhi - 110025
T: 011 - 29943601, 24528427
E-mail : paradiseconsultantsl@gmail.com

Executive Engineer
HUDA Circle No. I
Gurgaon

G.T.P. (HQ)
Member Secretary
B.P.C.

G.T.P. (HQ)
Member
B.P.C.

G.T.P. (HQ)
Chairman
B.P.C.

Addl. Chief Engineer
HUDA, Gurgaon

Drawing Title: SITE PLAN(OVERALL)
EXTERNAL FIRE FIGHTING LAYOUT (SITE PLAN) PART-I

Drawing No.: MP-001
PHE-03

Date: 30-09-2015
Scale: 1:750