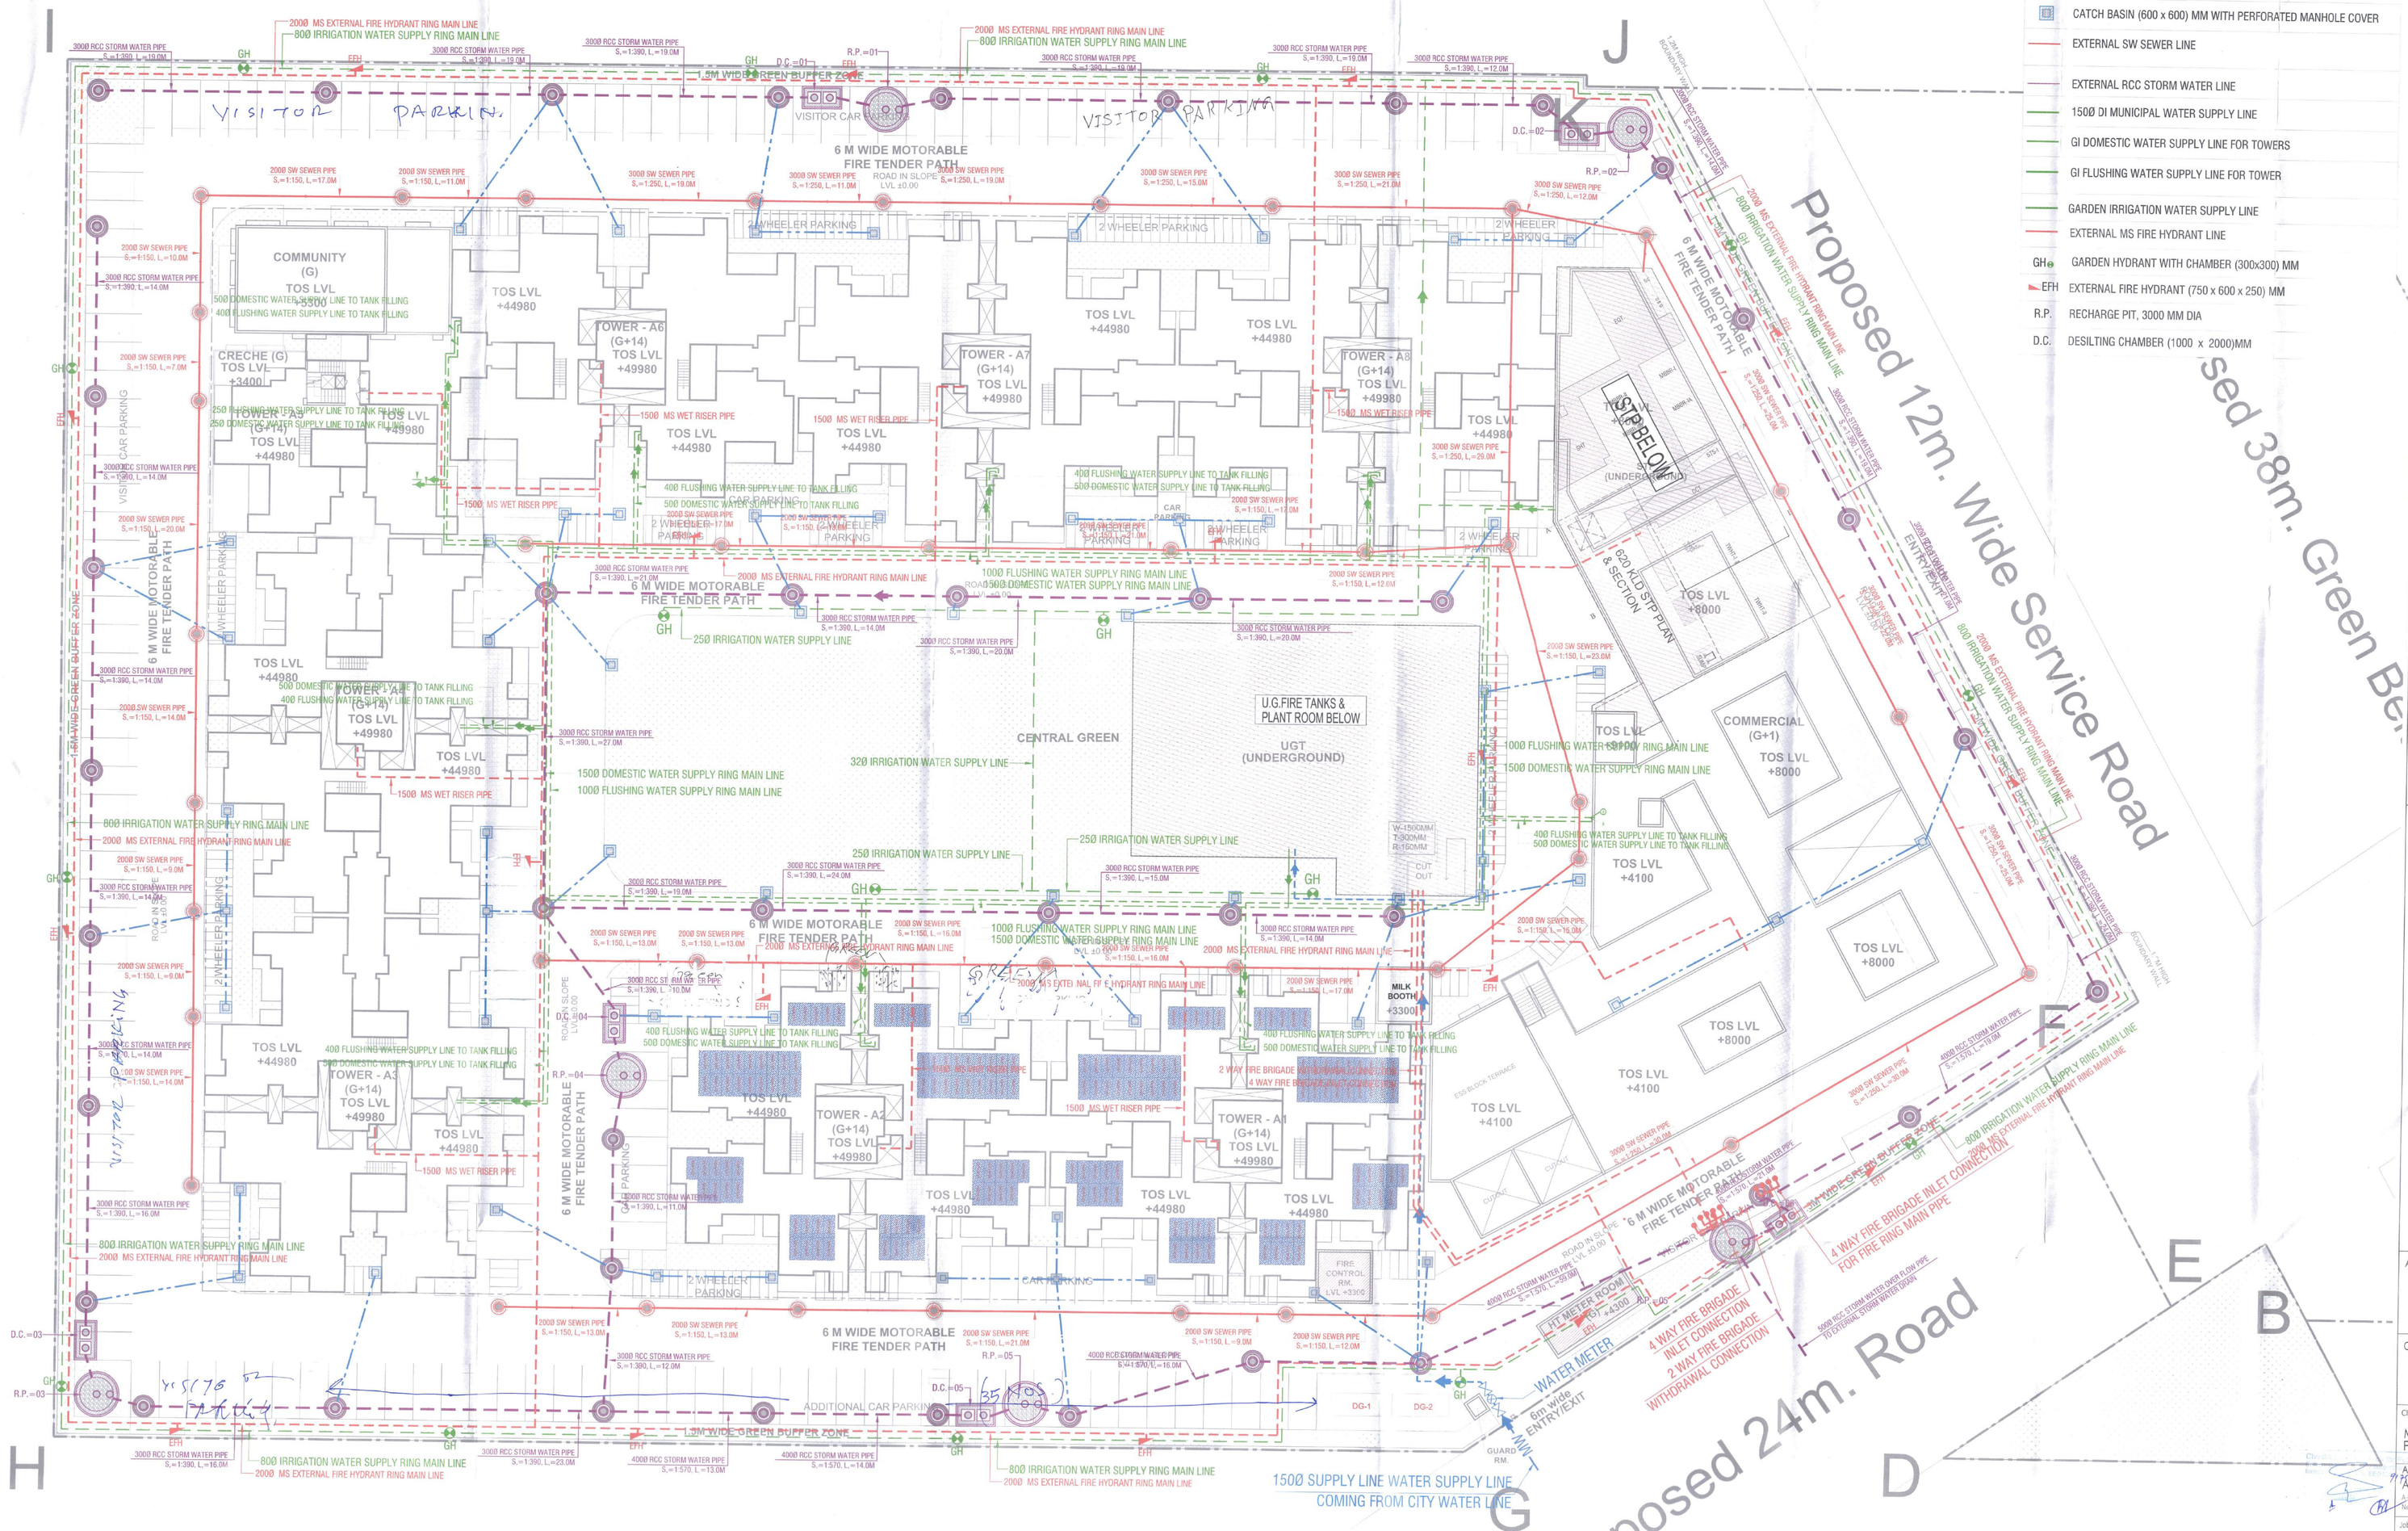

MASTER PLAN- TERRACE LEVEL

PLUMBING & FIRE SERVICES LEGEND :

- SEWER MANHOLE WITH 560Ø S.F.R.C. MANHOLE COVER.
- STORM WATER MANHOLE WITH 560Ø S.F.R.C. PERFORATED MANHOLE COVER.
- CATCH BASIN (450 x 450) MM WITH PERFORATED MANHOLE COVER
- CATCH BASIN (600 x 600) MM WITH PERFORATED MANHOLE COVER
- EXTERNAL SW SEWER LINE
- EXTERNAL RCC STORM WATER LINE
- 150Ø DI MUNICIPAL WATER SUPPLY LINE
- GI DOMESTIC WATER SUPPLY LINE FOR TOWERS
- GI FLUSHING WATER SUPPLY LINE FOR TOWER
- GARDEN IRRIGATION WATER SUPPLY LINE
- EXTERNAL MS FIRE HYDRANT LINE
- GH — GARDEN HYDRANT WITH CHAMBER (300x300) MM
- EFH — EXTERNAL FIRE HYDRANT (750 x 600 x 250) MM
- R.P. — RECHARGE PIT, 3000 MM DIA
- D.C. — DESILTING CHAMBER (1000 x 2000)MM

DCT (H.O) Member BPAC

Member Secretary B.P.C. | Member B.P.C. | Chairman B.P.C.

Notes

1. ALL LIFTS SHALL HAVE 100% POWER BACK-UP.
2. ALL ELECTRICAL INSTALLATIONS SHALL BE AS PER PROVISIONS OF NBC.
3. FIRE-FIGHTING / SAFETY PROVISIONS WILL BE AS PER RELEVANT NBC PROVISIONS
4. BUILDING STRUCTURE DESIGNED EARTH QUAKE RESISTANT.
5. MAIN ENTRY & BOUNDARY WALL AS PER STANDARD DESIGN.
6. PLOT BOUNDARY
7. BOUNDARY WALL
8. ZONING LINE
9. KITCHEN & TOILET EXHAUST FANS PROVIDED/ MECHANICALLY LIT & VENTILATED.
10. THE RAIN WATER HARVESTING SYSTEM SHALL BE PROVIDED AS PER CENTRAL GORUND WATER AUTHORITY NORMS / HARAYANA GOVT. REFER SERVICES LAYOUT SHEET.
11. SOLAR WATER HEATING SYSTEM SHALL BE PROVIDED AS PER HAREDA NORMS.

TOTAL SOLAR POWER CAPACITY- 40 KWp ON TOWER A1 & A2.

Key Plan

Architects Signature

Owner's Signature

Clients

M/S PRIME INFRADEVELOPERS PRIVATE LIMITED

Architects

Arcop Associates Pvt. Ltd.
E-15, Panipath Enclave, Greater Kailash-I
New Delhi, INDIA
Ph.: 26442050

Job Title

"Proposed Building Plan of Affordable Group Housing Colony on land measuring 6.4685 Acres (license no. 38 of 2020 dated 25-11-20) in Sector 99A, Gurugram Haryana being developed by Prime Infradevelopers Private Limited.

Drawing Title

SITE PLAN
SERVICE LAYOUT PLAN

Job No.	Drawing No.
2020/--	A-04
Drawn: PS	Checked: LA
Date: 28.11.2020	Scale: 1:200
Revisions	Sheet size: A0 (1189X841)