ROHTAK

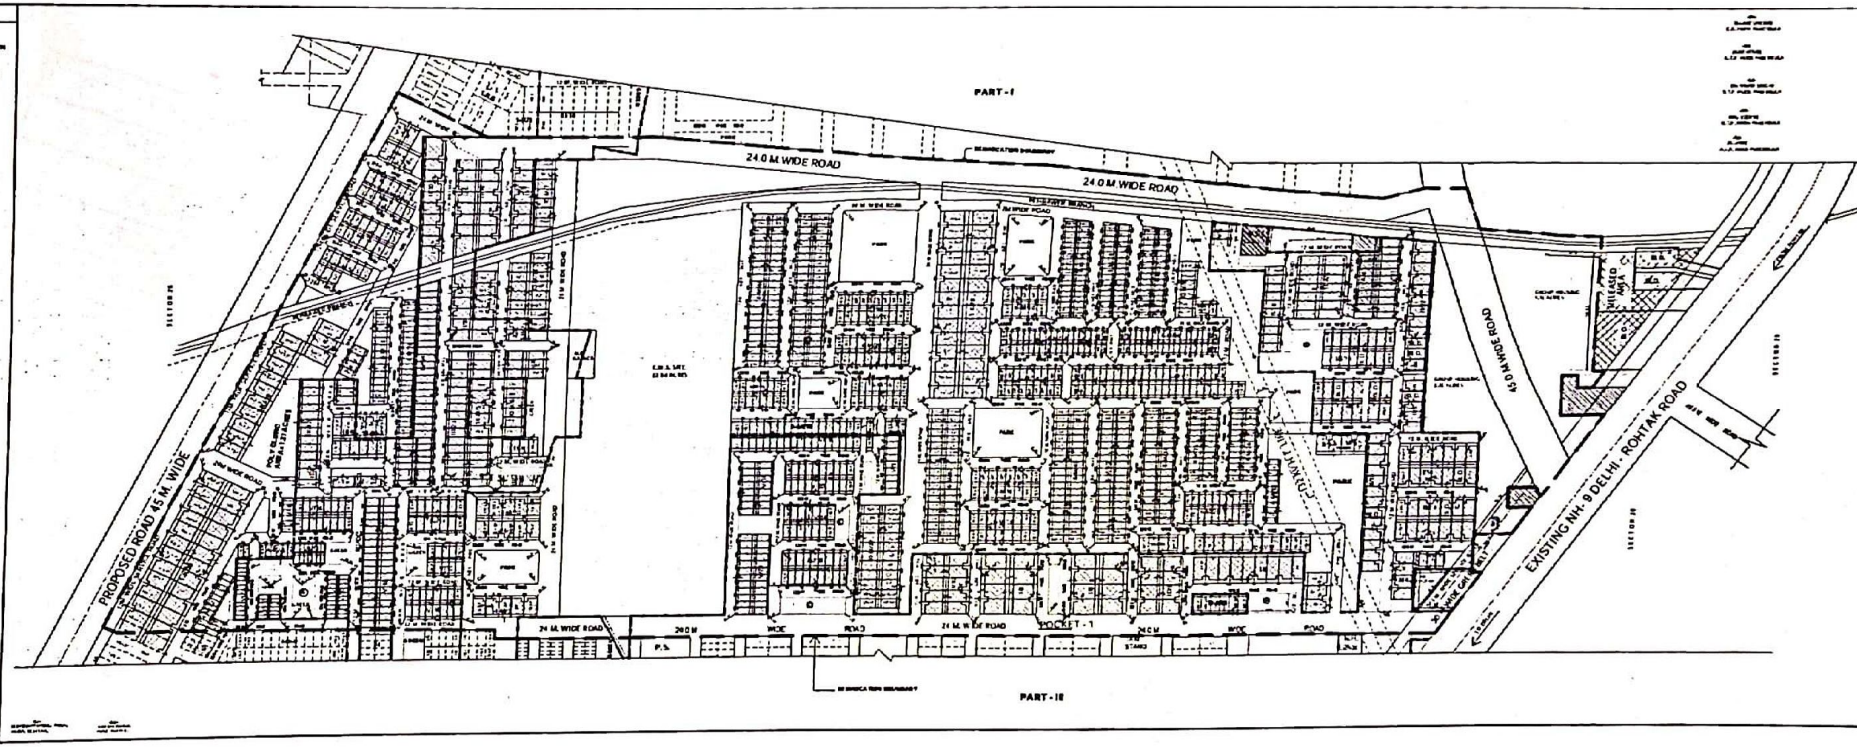
PART - I
24.0 M. WIDE ROAD
24.0 M. WIDE ROAD
PROPOSED ROAD 45 M. WIDE
45.0 M. WIDE ROAD
EXISTING NH- 9 DELHI - ROHTAK ROAD
24 M. WIDE ROAD
24 M. WIDE ROAD
SOCIETY - I
PART - II