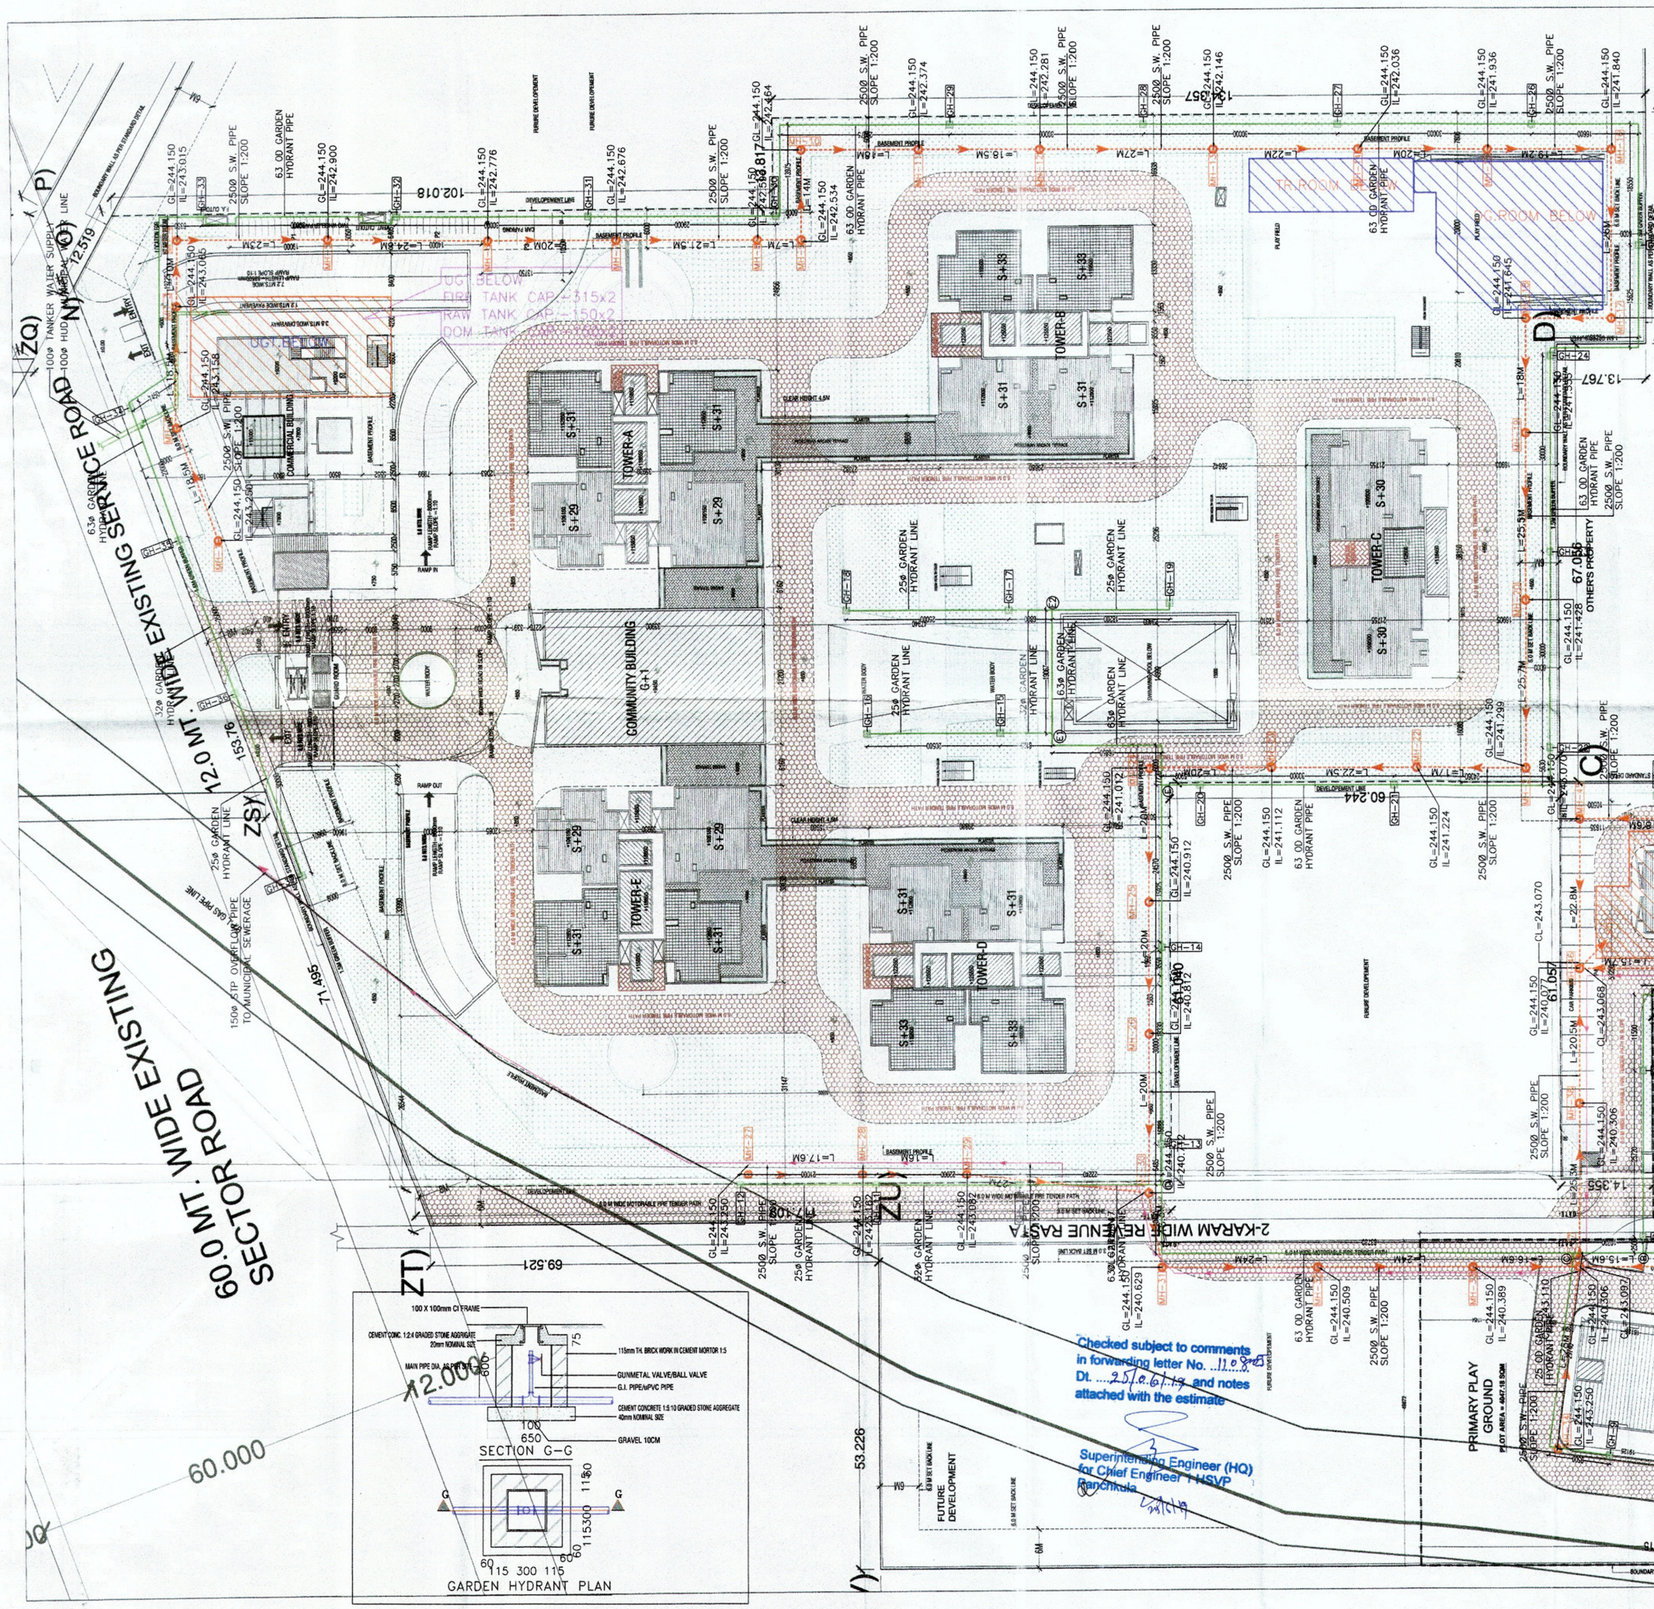

for Service Estimate only

Executive Engineer
HSVP Division No.I,
Gurugram

Superintending Engineer
HSVP Circle-II, Gurugram

Addl. Chief Engineer
HSVP, Gurugram

Director
Town & Country Planning
Haryana, Chandigarh

Notes

1. ALL LIFTS SHALL HAVE 100% POWER BACK-UP.
2. ALL ELECTRICAL INSTALLATIONS SHALL BE AS PER PROVISIONS OF NSC.
3. VENTILATION IN BASEMENTS SHALL BE AS PER RELEVANT NBC PROVISIONS 12- 15 AIR CHANGES PER HOUR FOR NORMAL OPERATION 30 AIR CHANGES PER HOUR FOR OPERATION IN CASE OF FIRE
4. FIRE-FIGHTING / SAFETY PROVISIONS WILL BE AS PER RELEVANT NBC PROVISIONS
5. BUILDING STRUCTURE DESIGNED EARTH QUAKE RESISTANT
6. ALL RAMPS ARE IN 1:10 SLOP FOR CARS & 1:20 FOR HANDICAPS UNTIL UNLESS SPECIFIED
7. 200 mm WIDE (AAC) BLOCKS SHALL BE USED FOR EXTERNAL WALLS & 100 MM WIDE (AAC) BLOCKS SHALL BE USED FOR INTERNAL WALLS
8. KITCHEN & TOILETS EXHAUST FAN PROVIDED / MECHANICALLY LIT & VENTILATED.

PLUMBING LEGEND :	
DESCRIPTION	SYMBOL
GARDEN HYDRANT LINE	
GARDEN HYDRANT(300X300mm)	
SEWERAGE MANHOLE (900/1200/1500MM DIA)	
900X800MM SEWERAGE MANHOLE	
SEWERAGE LINE	

Key Plan

Checked subject to comments in forwarding letter No. 110 Gmd Dt. 25/06/19 and notes attached with the estimate

Superintending Engineer (HQ) for Chief Engineer HSVP Panchkula

Architects Signature

Owner's Signature

Clients

Architects
Arcop Associates Pvt. Ltd.
A-1, Paryavaran Complex, E.K.-I
New Delhi, India
Ph : +91-11-26442250

Job Title
"PROPOSED BUILDING PLAN OF GROUP HOUSING SCHEME ON PART LAND MEASURING 7.78 ACRES" OF "COMBINED ZONING PLAN OF GROUP HOUSING COLONY AREA MEASURING 17.55 ACRES (LICENCE NO. 14 OF 2008 DATED 31.01.2008) + 11.90 ACRES (LICENCE NO. 38 OF 2008 DATED 17.02.2008) + 4.732 ACRES (LICENCE NO. 44 OF 2011 DATED 13.05.2011) = 34.19 ACRES IN SECTOR-69, GURGAON MANESAR URBAN COMPLEX BEING DEVELOPED BY COMMANDER HEIGHTS PVT. LTD., CHIRAMIYA REALTORS PVT. LTD., B'V'S BUILDWELL PVT. LTD., GOLDEN VIEW BUILDERS PVT. LTD., FIVE RIVER DEVELOPERS PVT. LTD., BLUJ REALTORS PVT. LTD., FIVE RIVER BUILDCON PVT. LTD., ASPIRANT BUILDERS PVT. LTD., ADSON SOFTWARE PVT. LTD., HI-ENERGY REALTORS PVT. LTD. & FIVE RIVER TOWNSHIP PVT. LTD. IN COLLABORATION WITH BY BAZE EXPORTS PVT. LTD. & BLUE HOTELS PVT. LTD."

Drawing Title
SITE PLAN PARKING & GREEN AREA CALCULATION

Job No.	Drawing No.
2011/68	A-01
Drawn: ASHOK / Checked: LABIB	
Date: 10.10.2018 / Scale: 1:300	Revisions: 0

SITE PLAN
SEWERAGE & IRRIGATION LAYOUT
PLUMBING DRAWING