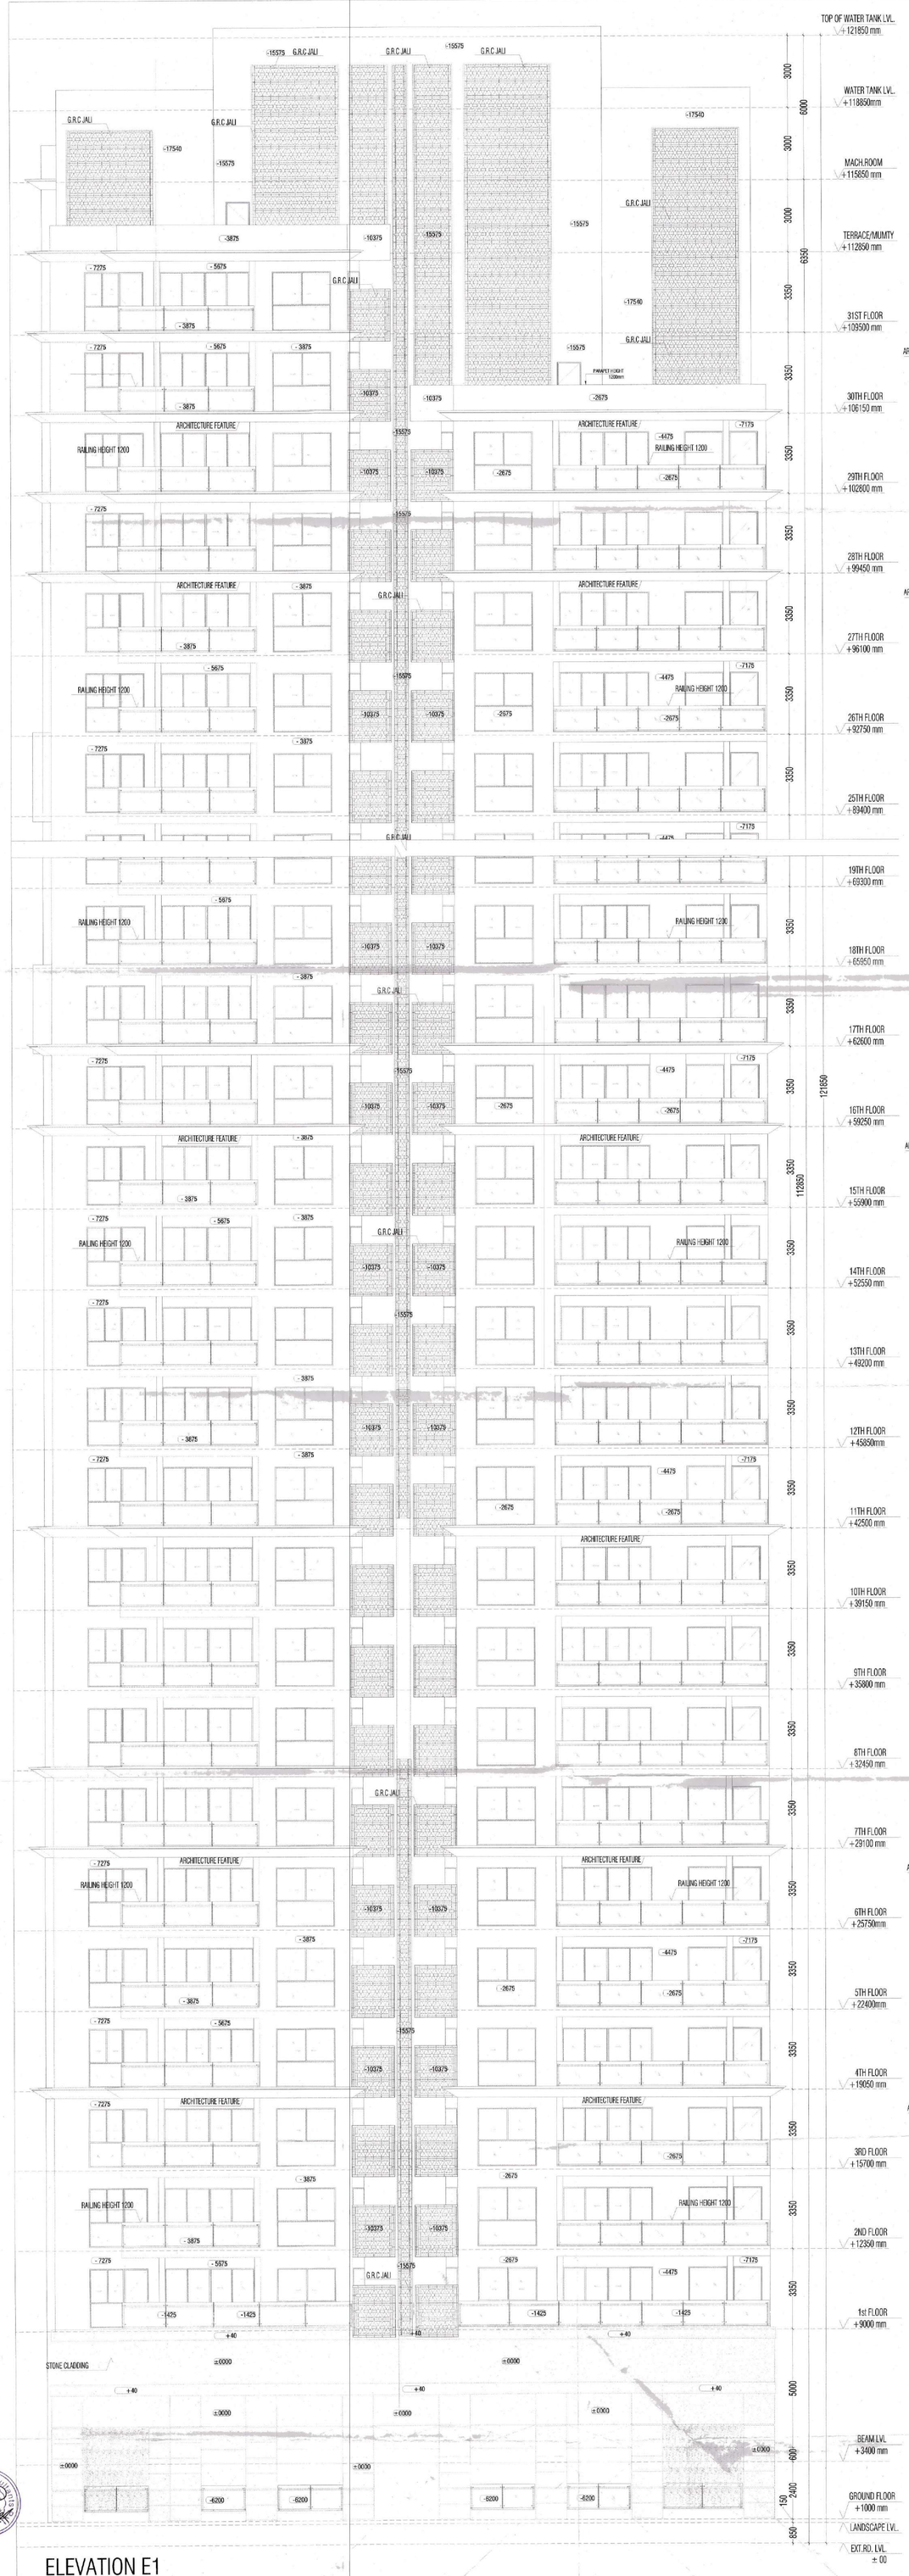

ELEVATION E1

ELEVATION E2

Notes

A.D.A. DESIGN Member B.P.C.

DINESH KUMAR SD (HQ)

Reject: Duit JD(HQ)

Key Plan

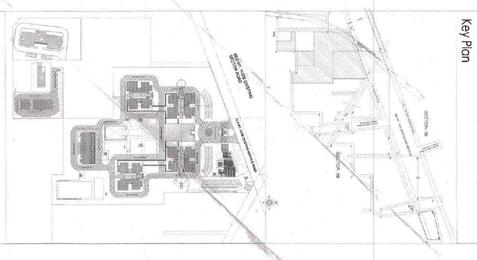

Architect Signature

Harshit Chokshi Architect
Chokshi & Associates
Council of Architecture
Registration No.: CA/2001/78556

Owner's Signature

Clients

Architects
Arcop Associates Pvt. Ltd.
A-13, Paramount Plaza, G.K. I-I
New Delhi, India
Ph.: +91-11-2640250

Job Title
PROPOSED BUILDING PLAN OF GROUP HOUSING SEHEME ON PART OF KHASRA NO. 1 OF VILLAGE SHAHDARA KHURD AND PART OF GROUP HOUSING COLONY AREA MEASURING 17.51 ACRES
(LICENCE NO. 14 OF 2008 DATED 31.01.2008) + 11.90 ACRES
(LICENCE NO. 26 OF 2008 DATED 17.02.2008) + 4.72 ACRES
(LICENCE NO. 27 OF 2008 DATED 17.02.2008) = 34.13 ACRES
SECTOR-99, GURGAON MANESAR BEHIND COMPER BEING DEVELOPED BY COMMANDER REALTORS PVT. LTD., ORNAMENTAL REALTORS PVT. LTD., BRYS BUILDWELL PVT. LTD., GOLDEN VIEW BUILDERS PVT. LTD., BLUE BUILDCON PVT. LTD., ASPIRANT REALTORS PVT. LTD., FIVE RIVER BUILDCON PVT. LTD., ASPIRANT BUILDERS PVT. LTD., ADSON SOFTWARE PVT. LTD., H-ENERGY REALTORS PVT. LTD., & FIVE RIVER TOWNSHIP PVT. LTD. IN COLLABORATION WITH M.K.E. EXPORTS PVT. LTD. & BIZZ HOTELS PVT. LTD.

Drawing Title
ELEVATION E1 & E2
TOWER E

Job No.	Drawing No.
2011/68	A-43
Drawn: ASHOK	Checked: LALITH
Date: 10.10.2018	Scale: 1:100

Revisions: 0

ARCHITECTS/HQ
Manish Gupta BPC
Neeraj Sood BPC
Chief Architect BPC
ATP