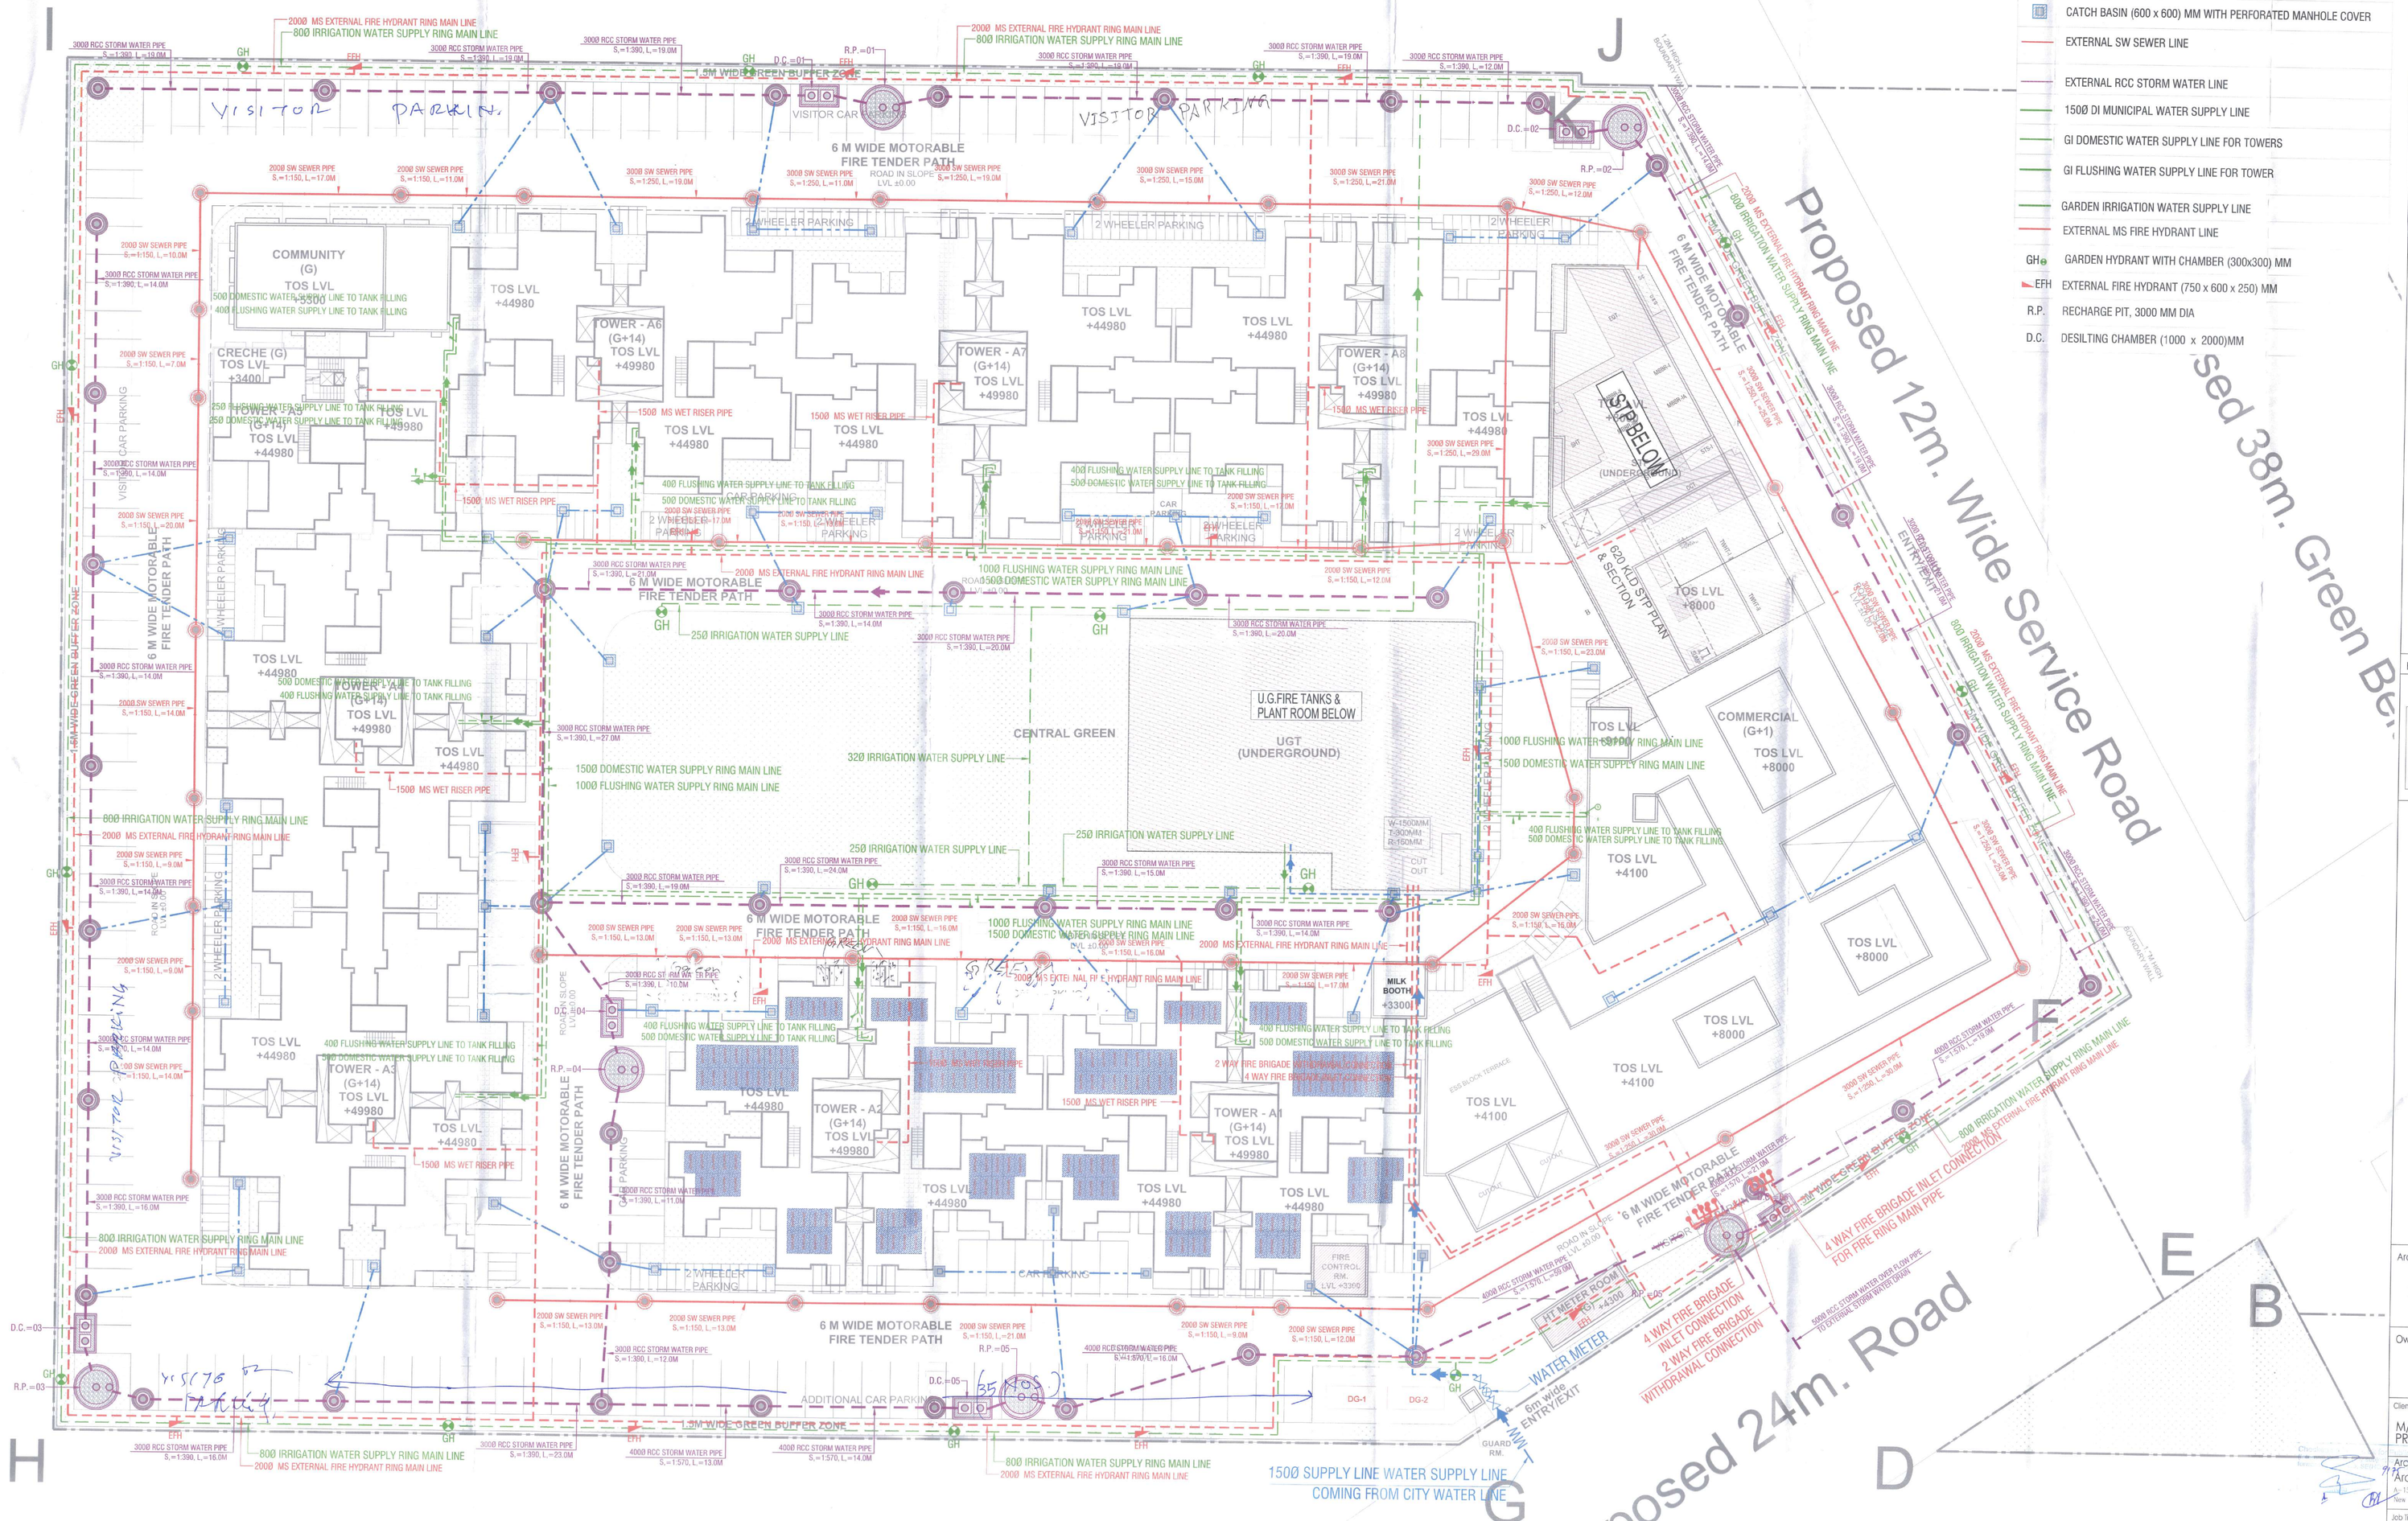

Notes

1. ALL LIFTS SHALL HAVE 100% POWER BACK-UP.
2. ALL ELECTRICAL INSTALLATIONS SHALL BE AS PER PROVISIONS OF NBC.
3. FIRE-FIGHTING / SAFETY PROVISIONS WILL BE AS PER FIRE/WAT NBC PROVISIONS
4. BUILDING STRUCTURE DESIGNED EARTH QUAKE RESISTANT.
5. MAIN ENTRY & BOUNDARY WALL AS PER STANDARD DESIGN.
6. PLOT BOUNDARY
7. BOUNDARY WALL
8. ZONING LINE
9. KITCHEN & TOILET EXHAUST FANS PROVIDED/ MECHANICALLY LIT & VENTILATED.
10. THE RAIN WATER HARVESTING SYSTEM SHALL BE PROVIDED AS PER CENTRAL GORUND WATER AUTHORITY NORMS / HARYANA GOVT. REFER SERVICES LAYOUT SHEET.
11. SOLAR WATER HEATING SYSTEM SHALL BE PROVIDED AS PER HAREDA NORMS.

TOTAL SOLAR POWER CAPACITY- 40 KWp ON TOWER A1 & A2.

Key Plan

Architects Signature

Owner's Signature

Clients
M/S PRIME INFRADEVELOPERS PRIVATE LIMITED

Architects
Arcop Associates Pvt. Ltd.
A-15, Panpath Enclave, Greater Kailash – I
New Delhi, India
Ph.: 26442050

Job Title
"Proposed Building Plan of Affordable Group Housing Colony on land measuring 6.4685 Acres (License no. 38 of 2020 dated 25-11-20) in Sector 99A, Gurugram Haryana being developed by Prime Infradevelopers Private Limited.

Drawing Title
SITE PLAN
SERVICE LAYOUT PLAN

Job No.	Drawing No.
2020/--	A-04
Drawn: PS	Checked: LA
Date: 28.11.2020	Scale: 1:200
Revisions	
Sheet size: A0 (1189X841)	