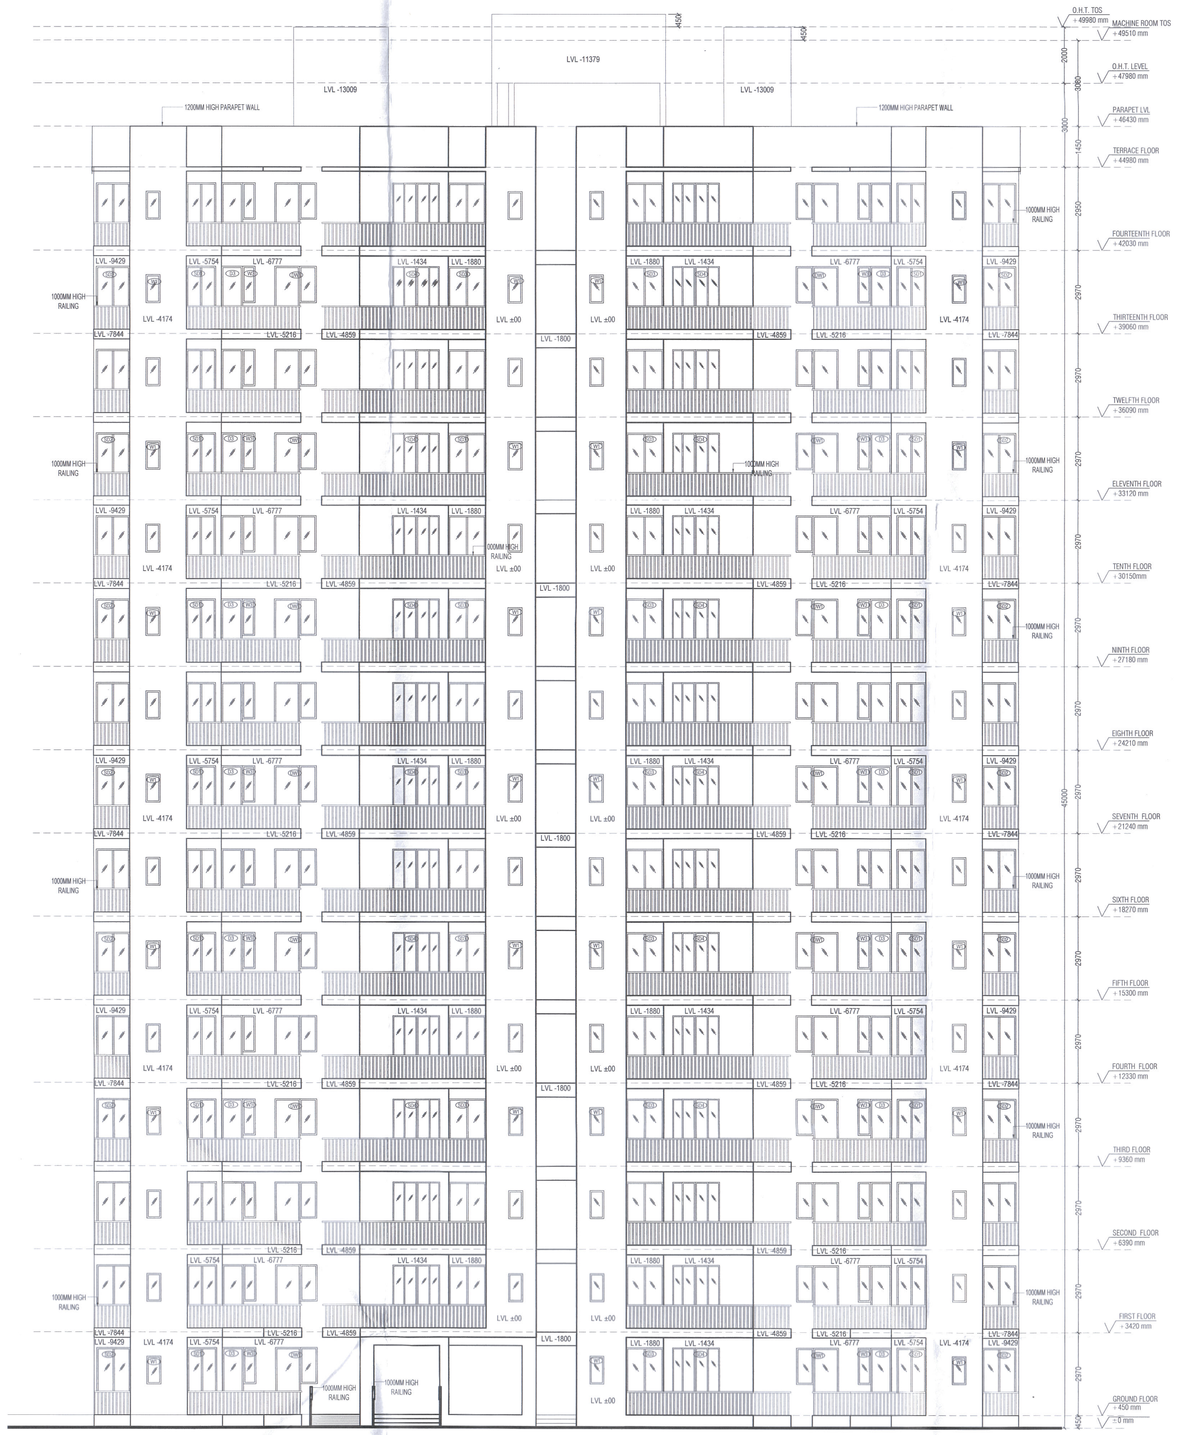

TOWER A3,A7
ELEVATION -A

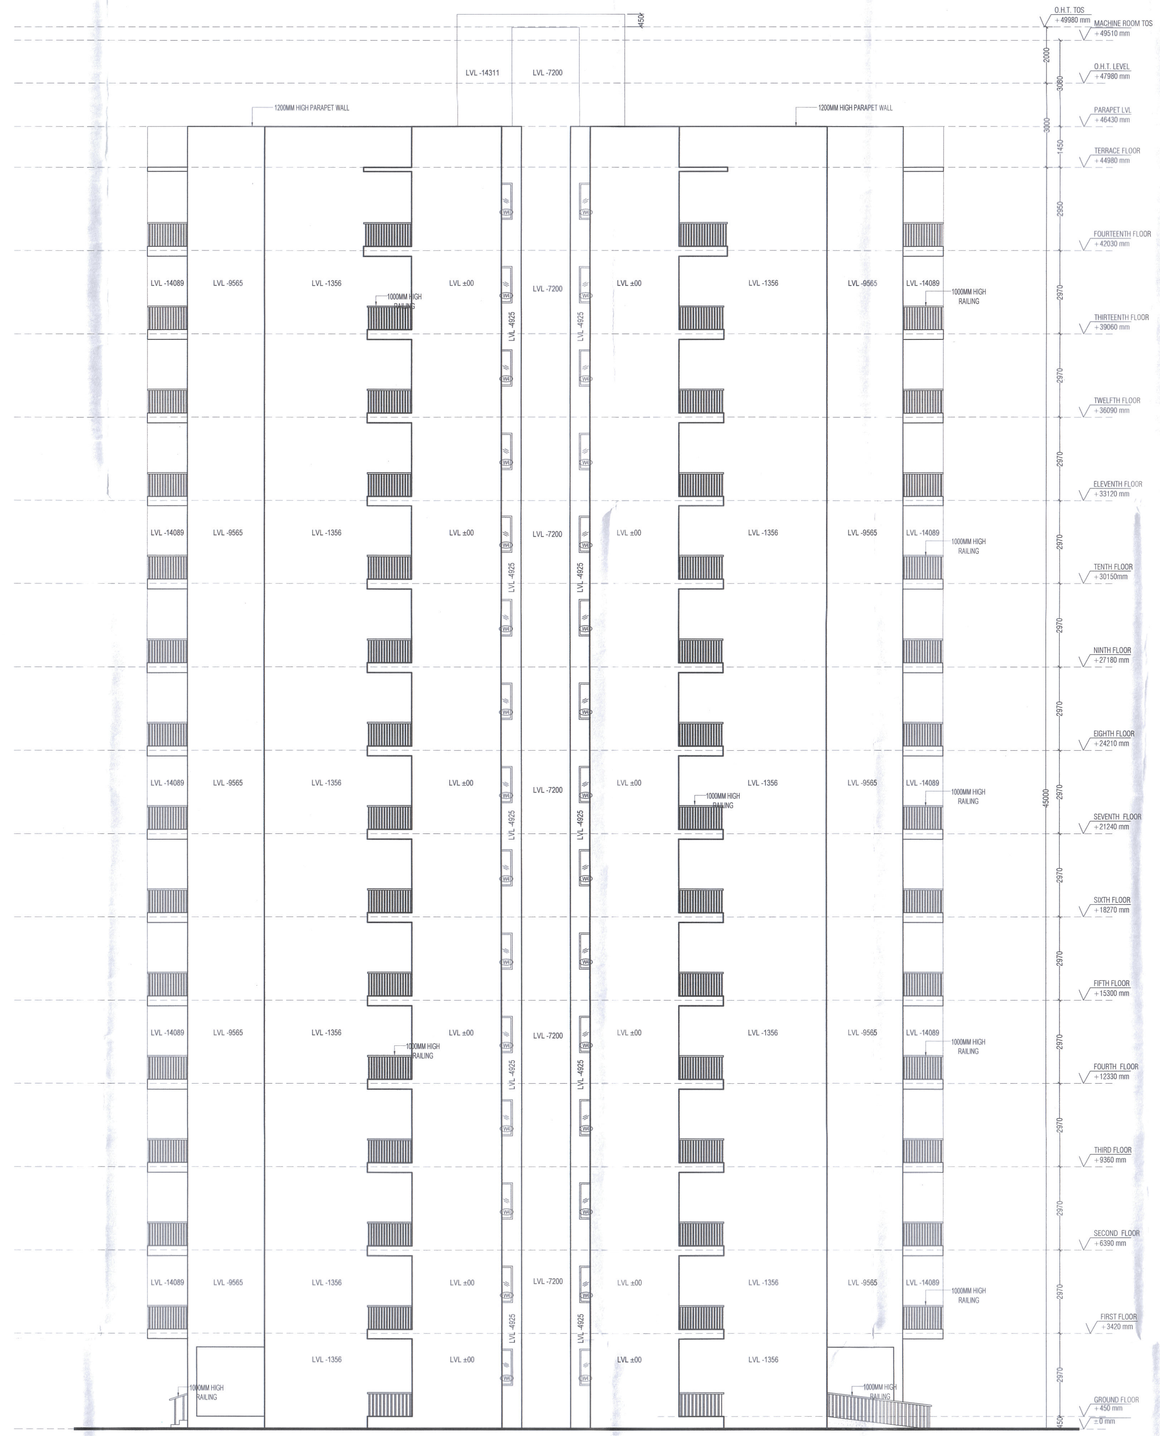

TOWER A3,A7
ELEVATION -B

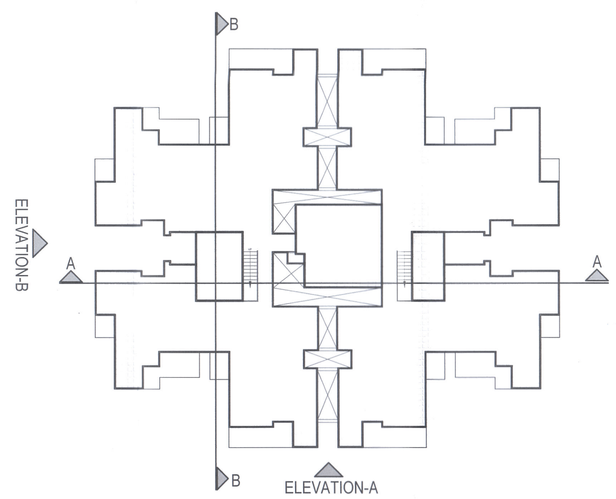

ROOF FLOOR PLAN

Notes

1. ALL LIFTS SHALL HAVE 100% POWER BACK-UP.
2. ALL ELECTRICAL INSTALLATIONS SHALL BE AS PER PROVISIONS OF NBC.
3. FIRE-FIGHTING / SAFETY PROVISIONS WILL BE AS PER RELEVANT NBC PROVISIONS
4. BUILDING STRUCTURE DESIGNED EARTH QUAKE RESISTANT.
5. MAIN ENTRY & BOUNDARY WALL AS PER STANDARD DESIGN.
6. PLOT BOUNDARY
7. BOUNDARY WALL
8. ZONING LINE
9. KITCHEN & TOILET EXHAUST FANS PROVIDED/ MECHANICALLY LIT & VENTILATED.
10. THE RAIN WATER HARVESTING SYSTEM SHALL BE PROVIDED AS PER CENTRAL GORUND WATER AUTHORITY NORMS / HARAYANA GOVT. REFER SERVICES LAYOUT SHEET.
11. SOLAR WATER HEATING SYSTEM SHALL BE PROVIDED AS PER HAREDA NORMS.

Key Plan

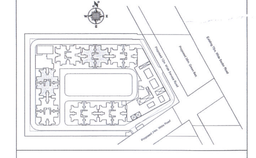

DIRECT (N.O) C.T.P. Member Secretary BPC

(B) C.T.P. Member BPC

(N.O) C.T.P. Chairman BPC

ENTER A.R.C. SD

DDT (N.O) Member BPAC

Architect's Signature

Owner's Signature

Clients

M/S PRIME INFRADEVELOPERS PRIVATE LIMITED

Architects

Arcop Associates Pvt. Ltd.

A - 25, Panipath Enclave, Greater Kailash - I
New Delhi - India Ph. 2644 9751

Job title

"Proposed Building Plan of Affordable Group Housing Colony on land measuring 6.4685 Acres (License no. 38 of 2020 dated 25-11-20) in Sector 99A, Gurugram Haryana being developed by Prime Infradevelopers Private Limited.

Drawing title

TOWER A3,A7

ELEVATIONS

Job No. 2020/--		Drawing No. A-15
Drawn SN	Checked LA	Revisions
Date 28.11.2020	Scale 1:100	Sheet size: A0 (1189X841)