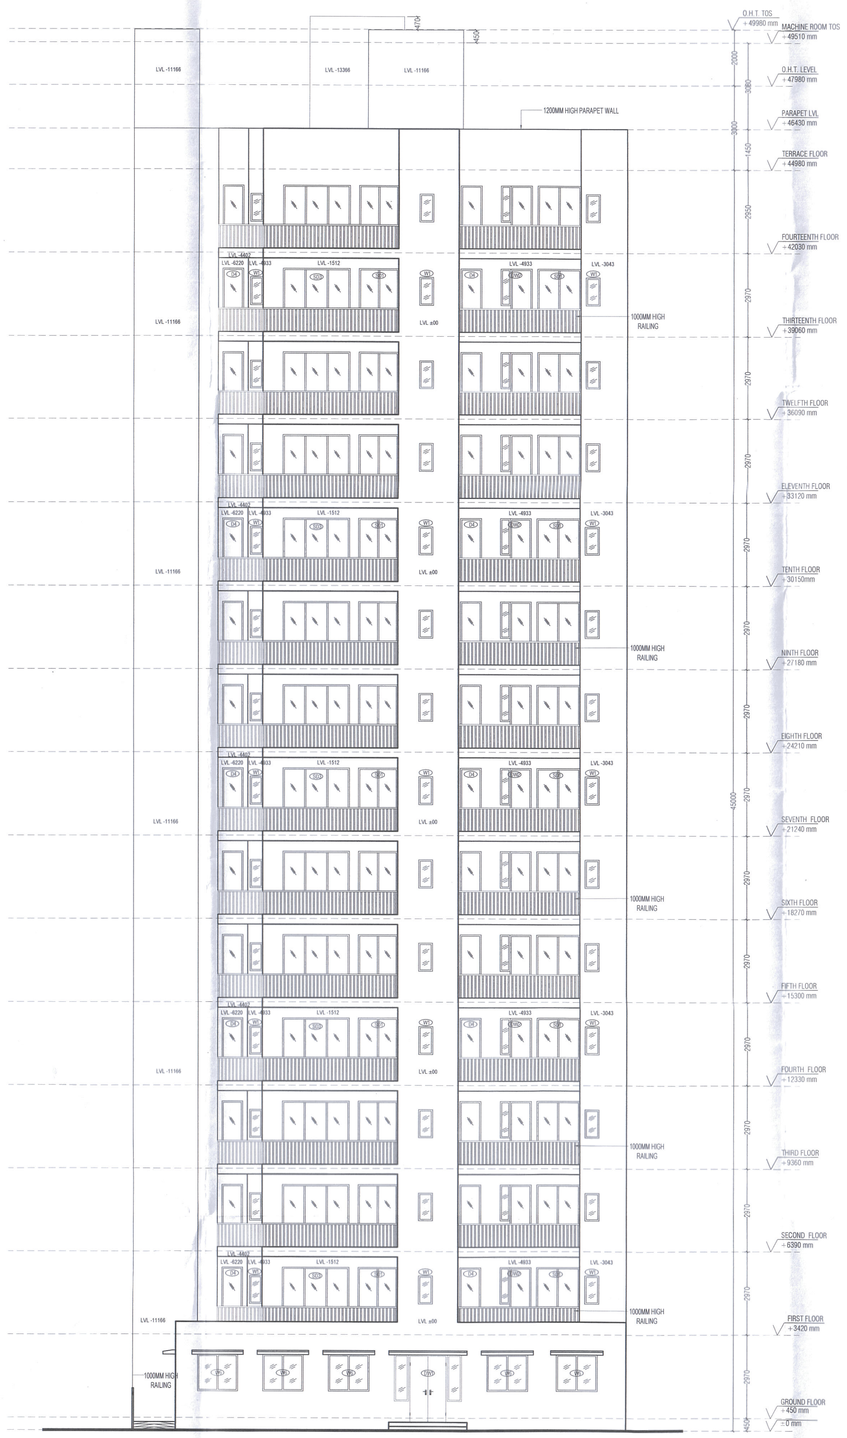

TOWER A5
ELEVATION -A

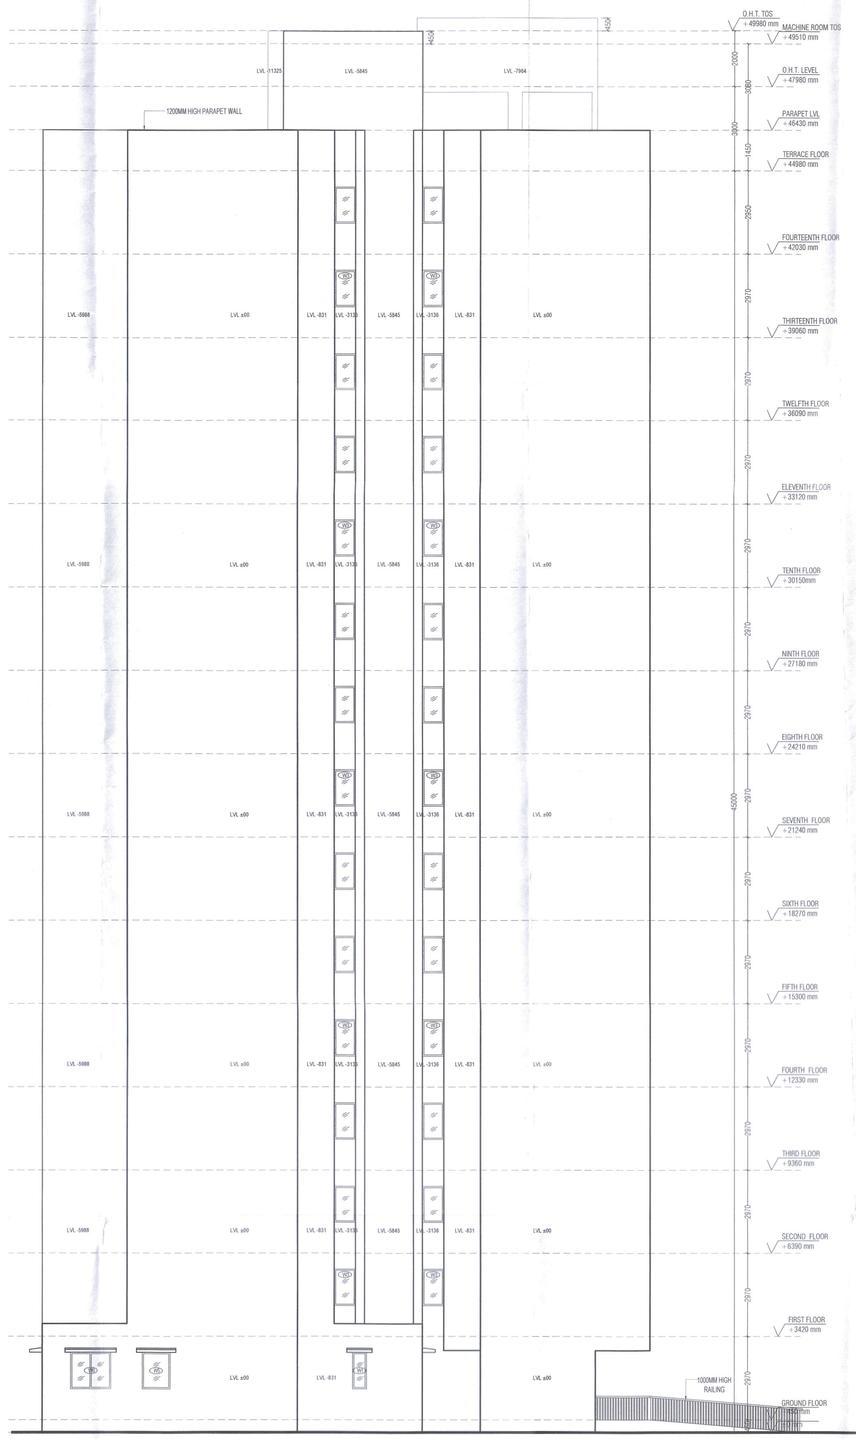

TOWER A5
ELEVATION -B

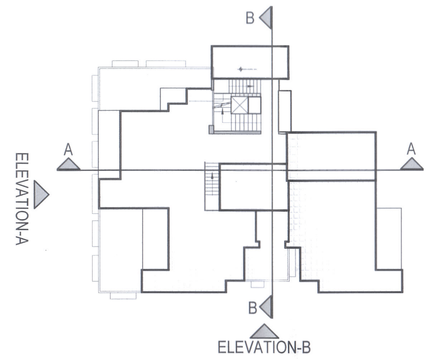

ROOF ROOM PLAN

Notes

1. ALL LIFTS SHALL HAVE 100% POWER BACK-UP.
2. ALL ELECTRICAL INSTALLATIONS SHALL BE AS PER PROVISIONS OF NBC.
3. FIRE-FIGHTING / SAFETY PROVISIONS WILL BE AS PER RELEVANT NBC PROVISIONS
4. BUILDING STRUCTURE DESIGNED EARTH QUAKE RESISTANT.
5. MAIN ENTRY & BOUNDARY WALL AS PER STANDARD DESIGN.
6. PLOT BOUNDARY
7. BOUNDARY WALL
8. ZONING LINE
9. KITCHEN & TOILET EXHAUST FANS PROVIDED/ MECHANICALLY LIT & VENTILATED.
10. THE RAIN WATER HARVESTING SYSTEM SHALL BE PROVIDED AS PER CENTRAL GORUND WATER AUTHORITY NORMS / HARAYANA GOVT. REFER SERVICES LAYOUT SHEET.
11. SOLAR WATER HEATING SYSTEM SHALL BE PROVIDED AS PER HAREDA NORMS.

Key Plan

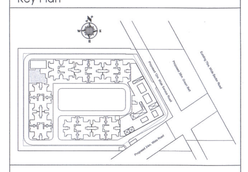

Architects Signature

Owner's Signature

Clients

M/S PRIME INFRADEVELOPERS PRIVATE LIMITED

Architects

Arcop Associates Pvt. Ltd.

A-15, Panipath Enclave, Greater Kailash- I
New Delhi, India Ph. 26442950

Job Title

"Proposed Building Plan of Affordable Group Housing Colony on land measuring 6.4685 Acres (License no. 38 of 2020 dated 25-11-20) in Sector 99A, Gurugram Haryana. being developed by Prime Infradevelopers Private Limited.

Drawing Title

TOWER A5
ELEVATIONS

Job No.		Drawing No.
2020/--		A-18
Drawn	Checked	Revisions
SN	LA	
Date	Scale	
28.11.2020	1:100	Sheet size: A0 (1189X841)