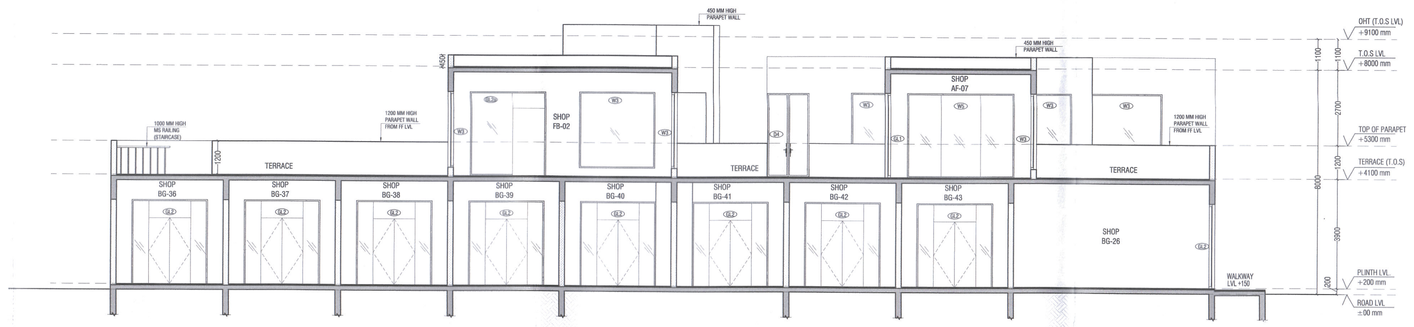

SECTION-AA

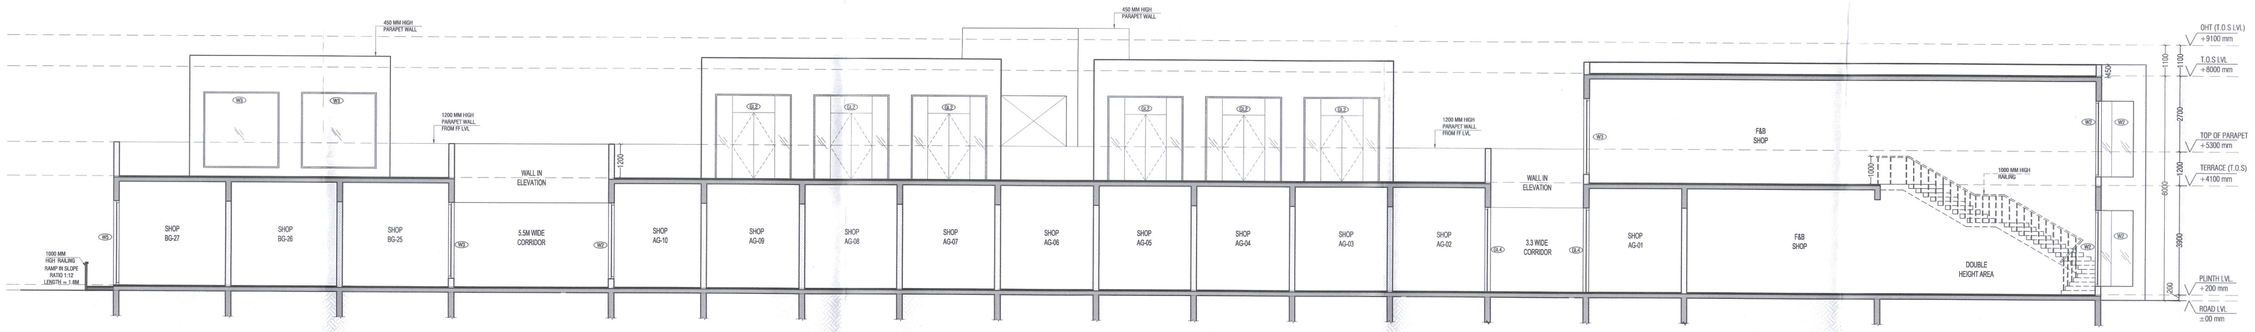

SECTION-BB

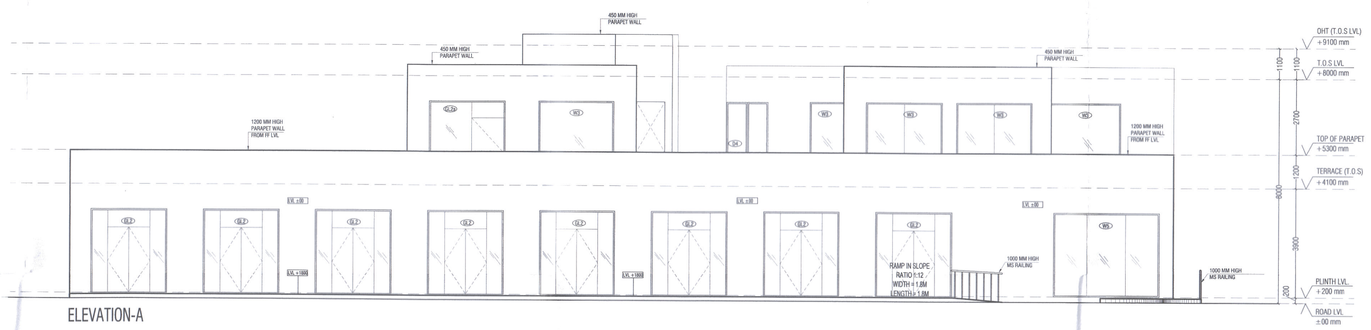

ELEVATION-A

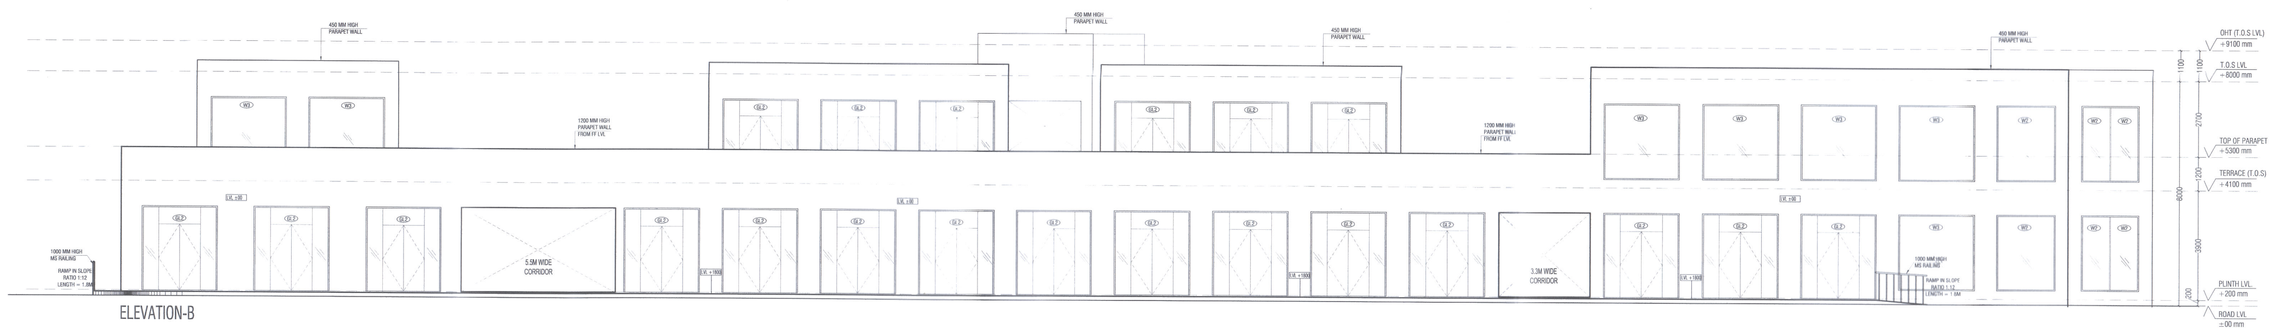

ELEVATION-B

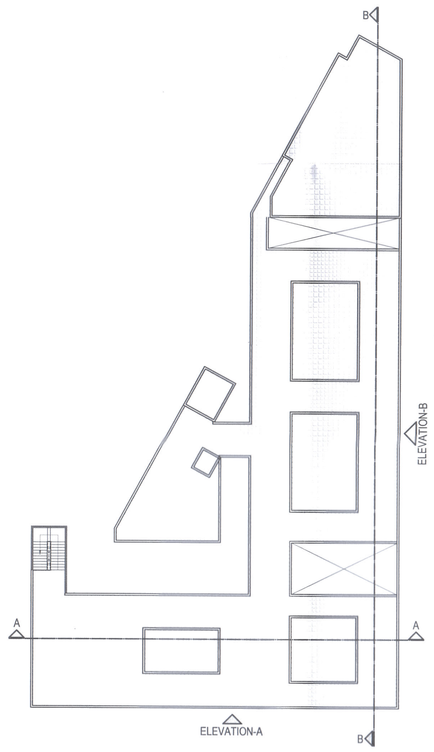

TERRACE FLOOR PLAN

Notes

1. ALL LIFTS SHALL HAVE 100% POWER BACK-UP.
2. ALL ELECTRICAL INSTALLATIONS SHALL BE AS PER PROVISIONS OF NBC.
3. FIRE-FIGHTING / SAFETY PROVISIONS WILL BE AS PER RELEVANT NBC PROVISIONS
4. BUILDING STRUCTURE DESIGNED EARTH QUAKE RESISTANT.
5. MAIN ENTRY & BOUNDARY WALL AS PER STANDARD DESIGN.
6. PLOT BOUNDARY
7. BOUNDARY WALL
8. ZONING LINE
9. KITCHEN & TOILET EXHAUST FANS PROVIDED/ MECHANICALLY LIT & VENTILATED.
10. THE RAIN WATER HARVESTING SYSTEM SHALL BE PROVIDED AS PER CENTRAL GORUND WATER AUTHORITY NORMS / HARAYANA GOVT. REFER SERVICES LAYOUT SHEET.
11. SOLAR WATER HEATING SYSTEM SHALL BE PROVIDED AS PER HAREDA NORMS.
12. SHOPS ARE ACCESSIBLE THROUGH 1.1M WALKWAY WITH HANDICAPPED RAMP.

Key Plan

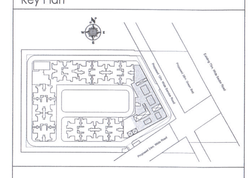

DDT (HQ)
Member
BPAC

Architects Signature

Owner's Signature

Clients

M/S PRIME INFRADEVELOPERS PRIVATE LIMITED

Architects

Arcop Associates Pvt. Ltd.

A-75, Phase-II, Extension, Mandar Kalkaji-1
New Delhi, India
Ph.: 26442050

Job Title

"Proposed Building Plan of Affordable Group Housing Colony on land measuring 6.4685 Acres (License no. 38 of 2020 dated 25-11-20) in Sector 99A, Gurugram Haryana being developed by Prime Infradevelopers Private Limited.

Drawing Title

COMMERCIAL BLOCK

ELEVATIONS AND SECTIONS

Job No.		Drawing No.
2020/--		A-25
Drawn	Checked	Revisions
SN	LA	
Date	Scale	
28.11.2020	1:100	Sheet size: A0 (1189X841)