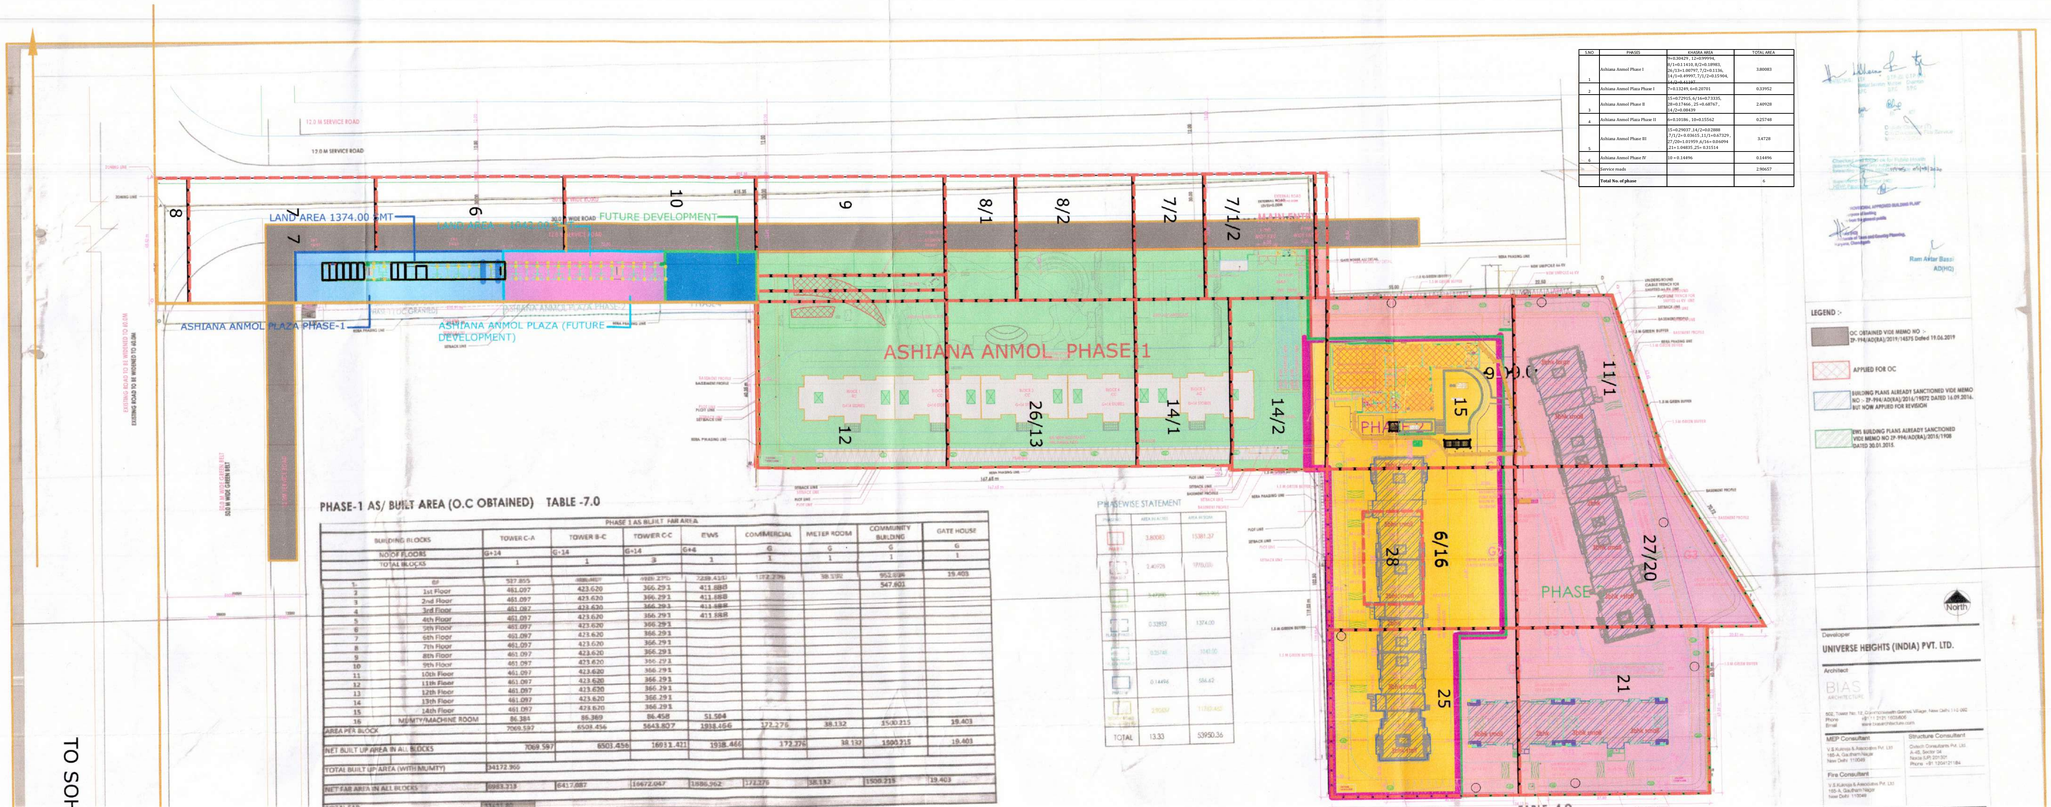

S.NO	PHASE	KHASRA AREA	TOTAL AREA
1	Ashiana Anmol Phase I	8=0.36829, 12=0.00994, 6/1=0.11616, 8/2=0.18985, 26/13=1.00797, 7/2=0.1126, 14/1=0.49997, 7/1/2=0.15906, 14/2=0.44680	3.80083
2	Ashiana Anmol Plaza Phase I	7=0.13249, 6=0.20703	0.33952
3	Ashiana Anmol Phase II	15=0.72910, 6/16=0.73335, 28=0.17466, 25=0.68767, 14/2=0.00439	2.40920
4	Ashiana Anmol Plaza Phase II	6=0.10186, 10=0.15562	0.25748
5	Ashiana Anmol Phase III	15=0.62937, 11/1=0.2888 27/20=0.00000, 21=0.00829, 27/20=0.01909, 6/16=0.06094 21=1.04855, 25=0.32514	3.4728
6	Ashiana Anmol Phase IV	10=0.14496	0.14496
	Service roads		2.96657
	Total No. of phase		9

LEGEND :-

- OC OBTAINED VIDE MEMO NO :- ZP-994/AD(RA)/2019/14075 Dated 19.06.2019
- APPLIED FOR OC
- BUILDING PLANS ALREADY SANCTIONED VIDE MEMO NO :- ZP-994/AD(RA)/2016/19072 DATED 16.09.2016. BUT NOW APPLIED FOR REVISION
- EWS BUILDING PLANS ALREADY SANCTIONED VIDE MEMO NO ZP-994/AD(RA)/2016/1108 DATED 30.01.2015.

Developer
UNIVERSE HEIGHTS (INDIA) PVT. LTD.

Architect
BIAS ARCHITECTURE
802, Tower No. 12, Commonwealth Games Village, New Delhi 110 092
Phone : 98111 21251 / 9350800
Email : bias.house@hotmail.com

MEP Consultant
V.S.Kalra & Associates Pvt. Ltd
185-A, Gautam Nagar
New Delhi - 110049

Structure Consultant
Dutech Consultants Pvt. Ltd
A-45, Sector 34
Noida (UP) 201301
Phone : +91 120-4121184

Fire Consultant
V.S.Kalra & Associates Pvt. Ltd
185-A, Gautam Nagar
New Delhi - 110049

Disclaimer
Drawings and letter material appearing herein constitute original and unpublished work of the Architect and may not be duplicated, used or disclosed without prior consent of the Architect.

Drawing Status
REVISED SUBMISSION

Architect's Signature
For BIAS ARCHITECTURE

Owner's Signature
For Universe Heights (India) Pvt. Ltd.

Key Plan

Project Name
REVISED BUILDING PLAN OF BLOCKS-4, 7, 8, 9, 10, 11, 12 AND 15 IN GROUP HOUSING SCHEME MEASURING 13.9376 ACRES (LICENCE NO. 20 OF 2014 DATED 11.06.2014) IN SECTOR-33, SOHNA BEING DEVELOPED BY UNIVERSE HEIGHTS (INDIA) PVT. LTD. AND ASHIANA HOUSING LTD. VIDE COD PERMISSION - EC-2018-(EWA)-2016/23127 DATED 26.11.2018

Drawing Title
SITE PLAN & AREA STATEMENT

Project No. 14169
Scale 1 : 500
Date JUNE 25, 2021
Drawing No 110
Revision No R0

TO SOHNA

PHASE-1 AS/ BUILT AREA (O.C OBTAINED) TABLE -7.0

PHASE 1 AS BUILT FAR AREA

BUILDING BLOCKS		TOWER C-A	TOWER B-C	TOWER C-C	EWS	COMMERCIAL	METER ROOM	COMMUNITY BUILDING	GATE HOUSE
NO.OF FLOORS		G+14	G-14	G+14	G+6	G	G	G	G
TOTAL BLOCKS		1	1	3	1	1	1	1	1
		5626.141	7188						19.405
1.	GF	527.855	488.467	488.275	728.435	172.276	38.132	952.698	
2	1st Floor	461.097	423.620	366.291	411.688			547.601	
3	2nd Floor	461.097	423.620	366.291	411.688				
4	3rd Floor	461.097	423.620	366.291	411.688				
5	4th Floor	461.097	423.620	366.291	411.688				
6	5th Floor	461.097	423.620	366.291					
7	6th Floor	461.097	423.620	366.291					
8	7th Floor	461.097	423.620	366.291					
9	8th Floor	461.097	423.620	366.291					
10	9th Floor	461.097	423.620	366.291					
11	10th Floor	461.097	423.620	366.291					
12	11th Floor	461.097	423.620	366.291					
13	12th Floor	461.097	423.620	366.291					
14	13th Floor	461.097	423.620	366.291					
15	14th Floor	461.097	423.620	366.291					
16	M/MTY+MACHINE ROOM	86.384	86.369	86.458	51.584				
AREA PER BLOCK		7069.597	6508.456	5643.827	1938.456	172.276	38.132	1500.315	19.405
NET BUILT UP AREA IN ALL BLOCKS		7069.597	6501.456	16013.421	1938.466	172.276	38.132	1500.315	19.405
TOTAL BUILT UP AREA (WITH M/MTY)		34172.960							
NET FAR AREA IN ALL BLOCKS		6983.213	6417.887	15672.047	1886.962	172.276	38.132	1500.315	19.403
TOTAL FAR		31212.20							

PHASEWISE STATEMENT

	AREA IN ACRES	AREA IN SQ.MT.
	3.80083	15381.27
	1.40928	5705.00
	0.4996	2021.7
	0.33952	1374.00
	0.25748	1042.00
	0.14496	586.62
	2.9665	11999.66
TOTAL	13.33	53950.36

TABLE -1.0

AREA SUMMARY

TOTAL AREA OF SITE ON WHICH LICENCE GRANTED		13.3375	ACRES
TOTAL AREA FOR CALCULATION OF OVERALL COVERAGE		13.33951	ACRES
TOTAL		58126.141	SQM
(1)			
1 PERMISSIBLE GROUND COVERAGE 40% OF POOT AREA (REF. TABLE - 2)	=		19,117.79FOSQM
a DC GRANTED GROUND COVERAGE PHASE 1	=		11789.20SQM 6.63%
b DC APPLIED GROUND COVERAGE (SCHOOL & COMMUNITY BUILDING)	=		1127.84SQM 12.48%
c PROPOSED GROUND COVERAGE (PHASE 2 & 3 + EWS ALREADY SANCTIONED)	=		5279.98SQM
	=		18.38%
2 TOTAL GROUND COVERAGE (a+b+c)	=		18196.97SQM
3 PERMISSIBLE FAR 225% (REF. TABLE - 2)	=		30131.25SQM
a DC GRANTED FAR (PHASE-1)	=		15672.047SQM
b DC APPLIED FAR (COMMUNITY BUILDING)	=		1886.962SQM
c PROPOSED FAR (PHASE 2 & 3 + ALREADY SANCTIONED EWS			8414.207SQM
	=		8864.207SQM
4 TOTAL FAR (a+b+c)	=		
5 MAIN UNITS (REF. TABLE - 2)	=		380NOS.
a DC GRANTED MAIN UNITS (PHASE 1)	=		480NOS.
b PROPOSED MAIN UNITS (PHASE 2 & 3)			
	=		780NOS.
c TOTAL MAIN UNITS (a+b)	=		138NOS.
6 EWS UNITS REQUIRED 15% OF TOTAL UNITS			70NOS.
DC GRANTED EWS UNITS	=		70NOS.
a PROPOSED EWS UNITS	=		138NOS.
b TOTAL EWS UNITS (a+b)	=		208NOS.
7 REQUIRED 1 ROOM SETS, OF 20 % (REF. TABLE - 2)	=		78 No.
a DC GRANTED (PHASE 1)	=		80 No.
b DC APPLIED (PHASE 2 & 3)	=		80 No.
c TOTAL 1 RK SETS (a+b)	=		160NOS.
8 REQUIRED CAR PARKING (REF. TABLE - 6) MAIN DWELLING (@1.75 & 1.5)	=		1176ECS
a DC GRANTED CAR PARKING IN PHASE -	=		448ECS
b DC APPLIED CAR PARKING IN PHASE 2 & 3	=		742ECS
c PROPOSED CAR PARKING IN PHASE 2 & 3	=		1190ECS
d TOTAL (b+c)			
9 EWS PARKING REQUIRED 1% OF TOTAL CAR PARKING (REF. TABLE - 6)	=		8FECS
a DC GRANTED EWS PARKING	=		4FECS
b EWS PARKING PROVIDED IN PHASE 2 & 3	=		4FECS
c TOTAL EWS CAR PARKING PROVIDED (a+b)	=		8FECS
10 REQUIRED GREEN SPACE (GEN (OVERALL) (REF. TABLE -4)			7789.441SQM 15.81%
a DC GRANTED AS BUILT GREEN (PHASE 1)			8188.00SQM 17.46%
b PROPOSED GREEN (PHASE 2&3)			8790.91SQM
c TOTAL			
11 PERMISSIBLE DENSITY (REF. TABLE - 2)		497/	6907PFA
a DIS GRANTED AS BUILT DENSITY (PHASE 1)		1176/	16.3PFA
b DIS APPLIED DENSITY (PHASE 2&3)		2010/	27.92PFA
c Residing Density		4019/	55.84PFA
d TOTAL(a+b+c)			
12 REQUIRED COMMUNITY BUILDING		03 ACRES	(CORDON 25.3 ACRES)
DC APPLIED AS PER NEW SCHOOL PLOT AREA		0.7 ACRES	
DC APPLIED AS PER NEW SCHOOL BUILT UP AREA		1127.84	SQM
DC APPLIED AS PER NEW SCHOOL GROUND COVERAGE		1127.84	SQM
13 REQUIRED DAY NIGHT SHOPPING (0.5%)		151.440	SQM
DEVELOPED DAY NIGHT SHOPPING (DC GRANTED)		1127.84	SQM
14 PERMISSIBLE HEIGHT (AFER NOC FROM AAI)		44.7 AMSL	
PROPOSED HEIGHT			
15 ROAD WIDTH AND VENTILATION		AS PER DWG PLAN	
PROPOSED LIGHT AND VENTILATION		AS PER DWG PLAN	
16 BASEMENT AREA			
BASEMENT (PHASE 1 OC OBTAINED)	=	13669.571	SQM
ALREADY SANCTIONED BASEMENT AREA		2348.709	SQM
BASEMENT AREA (PHASE 2 & 3)	=	18280.8348	SQM
TOTAL BASEMENT AREA	=	34299.5148	SQM

TABLE -2.0

FAR CALCULATIONS OF EACH BUILDING BLOCK (RGB) - PHASE 2&3

BUILDING BLOCKS	BLOCK - 6	BLOCK - 7	BLOCK - 8	BLOCK-9	BLOCK - 10	BLOCK - 11	BLOCK - 12	PUMP ROOM	ALREADY SANCTIONED EWS	GROUND COVERAGE
NO. OF FLOORS	G+14	G+14	G+14	G+14	G+14	G+14	G+14			
TOTAL BLOCKS	1	1	1	1	1	1	1			
1ST FLOOR										
2ND FLOOR	343.000	416.400	343.000	343.000	343.000	343.000	343.000		343.000	343.000
GROUND FLOOR										
3RD FLOOR	443.000	386.400	386.400	386.400	386.400	386.400	386.400			
4TH FLOOR	443.000	386.400	386.400	386.400	386.400	386.400	443.000			
5TH FLOOR	443.000	386.400	386.400	386.400	386.400	386.400	443.000			
6TH FLOOR	443.000	386.400	386.400	386.400	386.400	386.400	443.000			
7TH FLOOR										
8TH FLOOR	443.000	386.400	386.400	386.400	386.400	386.400	443.000			
9TH FLOOR	443.000	386.400	386.400	386.400	386.400	386.400	443.000		ALREADY SANCTIONED EWS	
10TH FLOOR	443.000	386.400	386.400	386.400	386.400	386.400	443.000			
11TH FLOOR	443.000	386.400	386.400	386.400	386.400	386.400	443.000			
