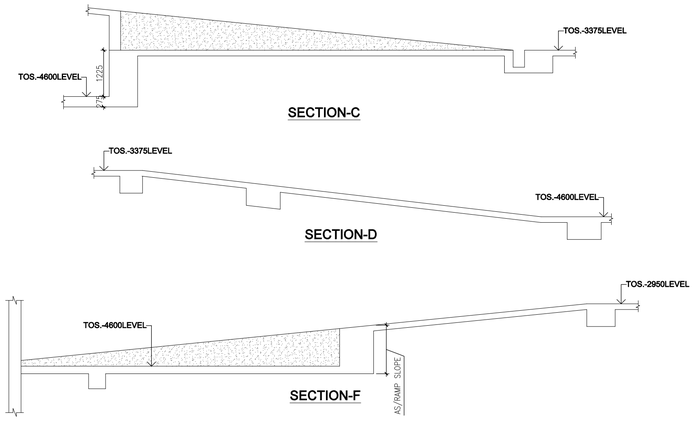

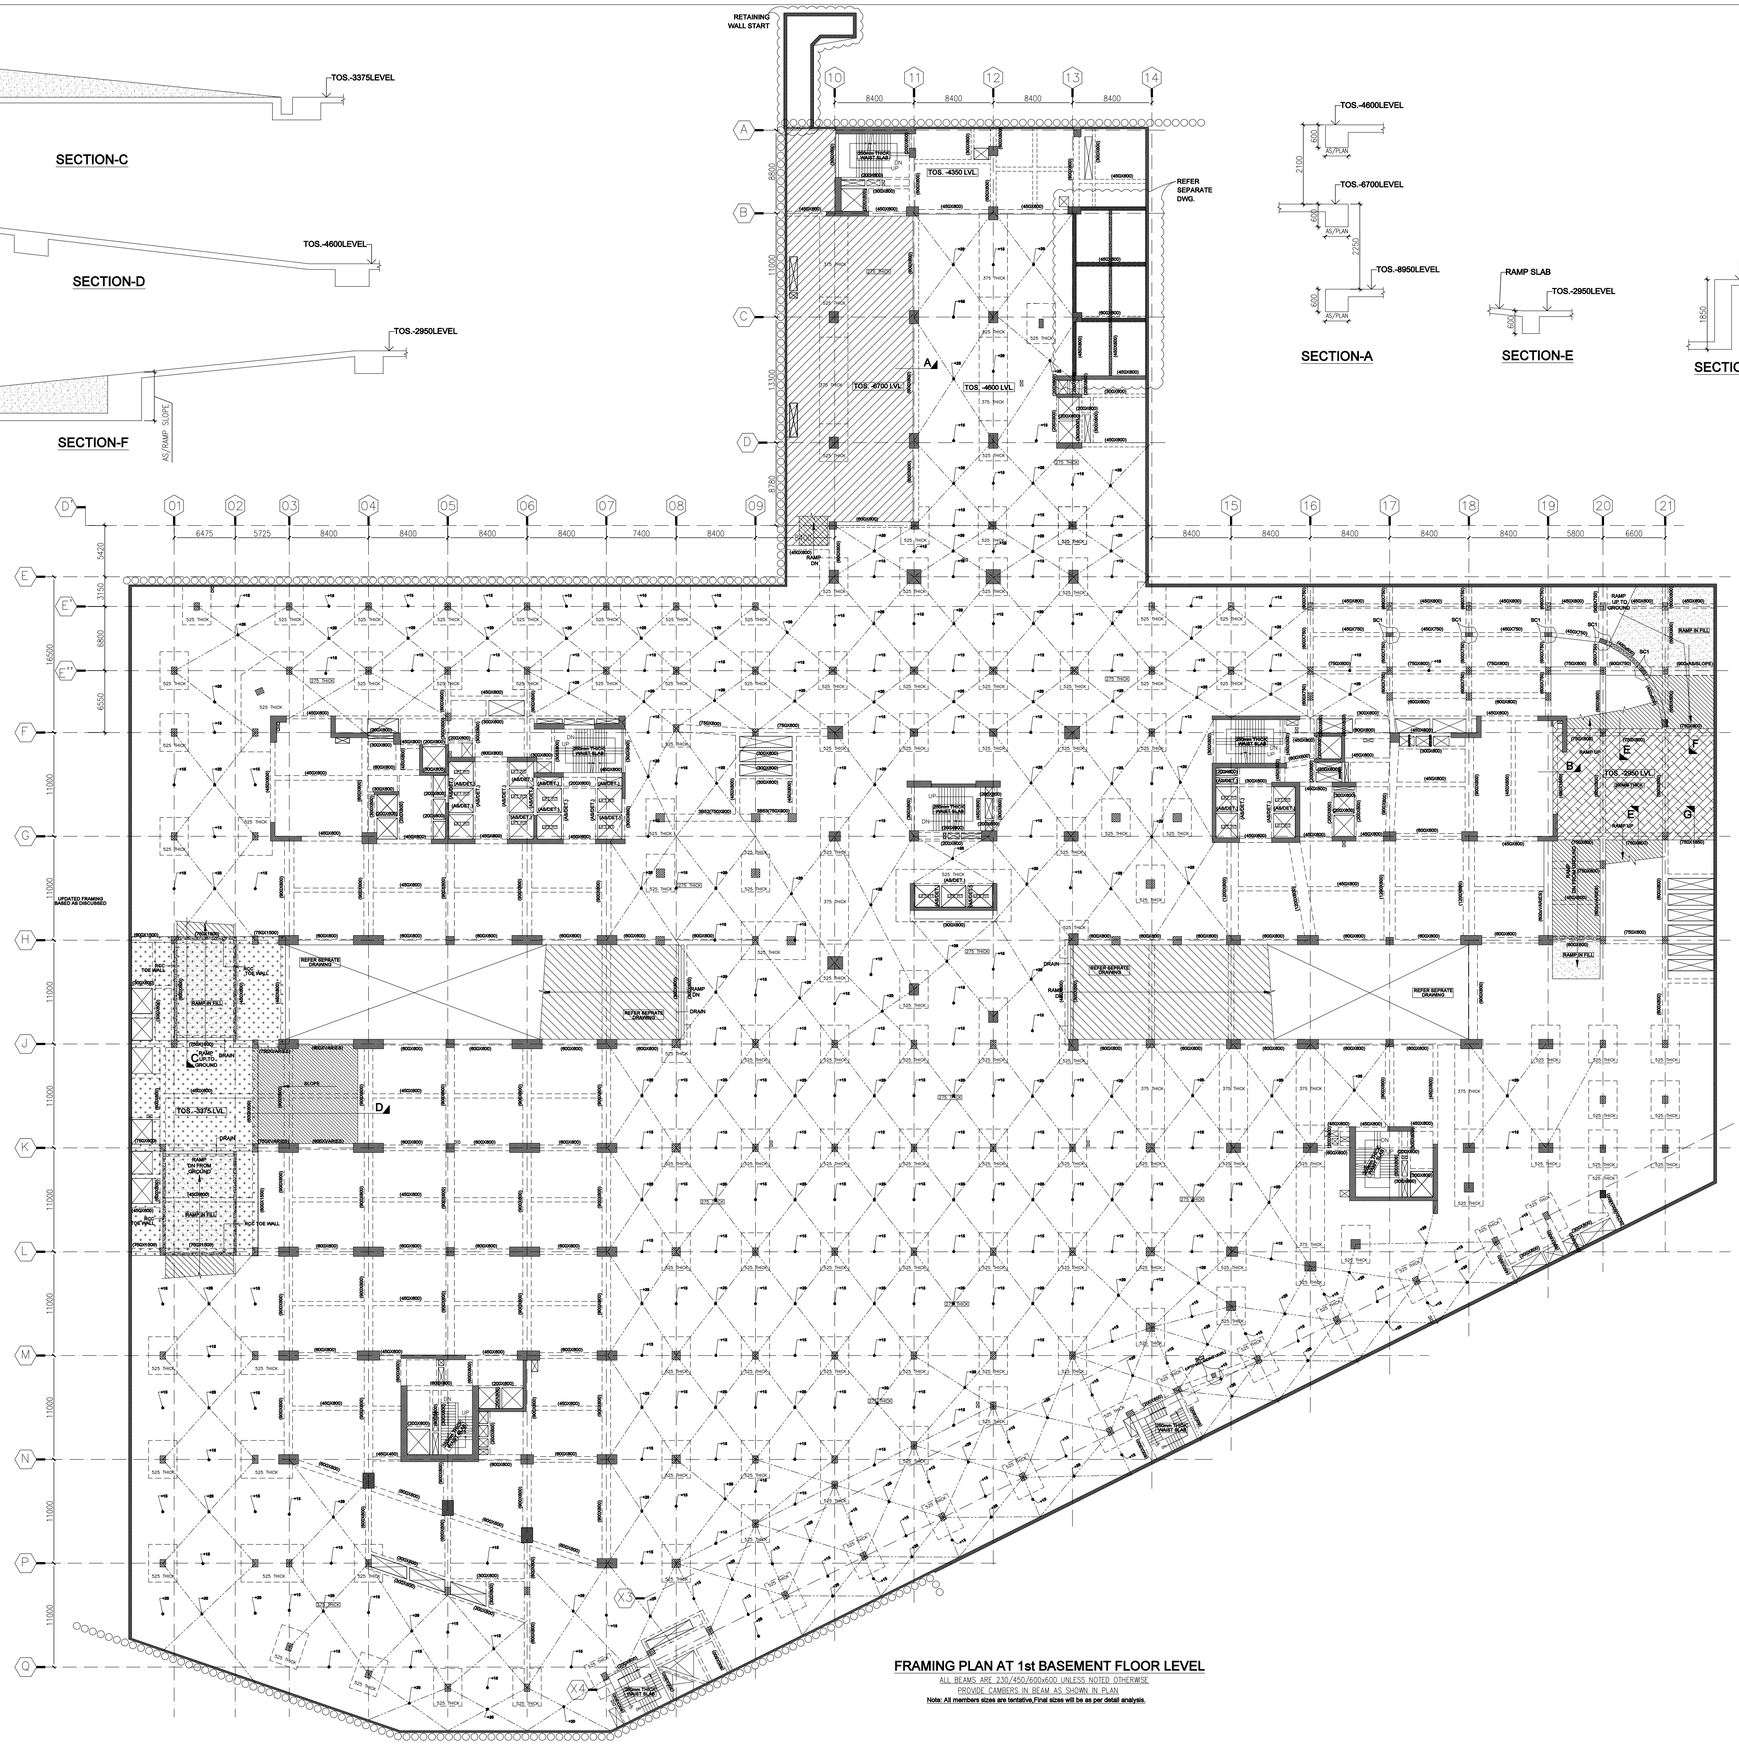

FRAMING PLAN AT 1st BASEMENT FLOOR LEVEL

ALL BEAMS ARE 230/450/600x600 UNLESS NOTED OTHERWISE

PROVIDE CAMBERS IN BEAM AS SHOWN IN PLAN

Note: All members sizes are tentative,Final sizes will be as per detail analysis.

BMSF DESIGN CONSULTANTS PVT. LTD.
S 13/25 DLF PHASE III
GURGAON, HARYANA

LANDSCPAED CONSULTANT

ORACLES
Landscape Design,Planning & Conservation
S-48, GALLA-F
NEW DELHI-110019
PHONE:- 011-26489630,26440595,26462591
EMAIL:- mail@oraclesdesscape.in

PLUMBING AND FIRE FIGHTING Consultants

ENVIRONS
BUILDING SERVICES CONSULTANTS
A-14 BASEMENT, SFVIALK
NEW DELHI-110016
PHONE:- 011-26574787,26674793
TEL/FAX:- 26551584,
EMAIL:- environsconsultants@gmail.com

ELECTRICAL Consultants

Kanwar Krishen Associates Private Ltd.
Engineers & Consultants
F - 301, Lado Sarai, New Delhi - 110 030, INDIA
Tel. +91-11-2952 1180, 29521181,2952 1182
Fax: +91-11-29521183
E-mail: kka@kapl.com

HVAC Consultants

UDAYAN CHAUDHARI & ASSOCIATES PVT. LTD.
40/60, 2nd FLOOR, CHITTARANJAN PARK
NEW DELHI - 110 019
TEL : 26418363, 2647312
FAX : 26283942
E-MAIL: udayanchaudhari@gmail.com

STRUCTURAL CONSULTANT'S :

BMSF Design Consultants Pvt. Ltd.
S-13/25, (Gr.Floor)
DLF Phase -III,
Gurgaon
Haryana - 122002
PH: 0124-4113252

Design & Executive Architects

MAas
D-229,Basement
Sarvodya Enclave,New Delhi
011-41829971,71,72

Concept Architects

Benoy

CLEINT

aipl
values that build worth

Project title

BUILDING PLAN OF I.T. PARK/ CYBER PARK COLONY MEASURING 6.1375 ACRES (LICENSE No.112 OF 2012 DATED 27-10-2012) IN SECTOR-66,

GURUGRAM MANESAR URBAN COMPLEX
BEING DEVELOPED BY ADVANCE INDIA PROJECTS LTD.

Drawing title

FRAMING PLAN AT 1st BASEMENT FLOOR LEVEL

Job No.		Drawing No.
Drawn	Checked	BAS-S-13.B1
RAWAT	KK AHMAD	
Date	Scale	Revisions
30-08-21	NTS	