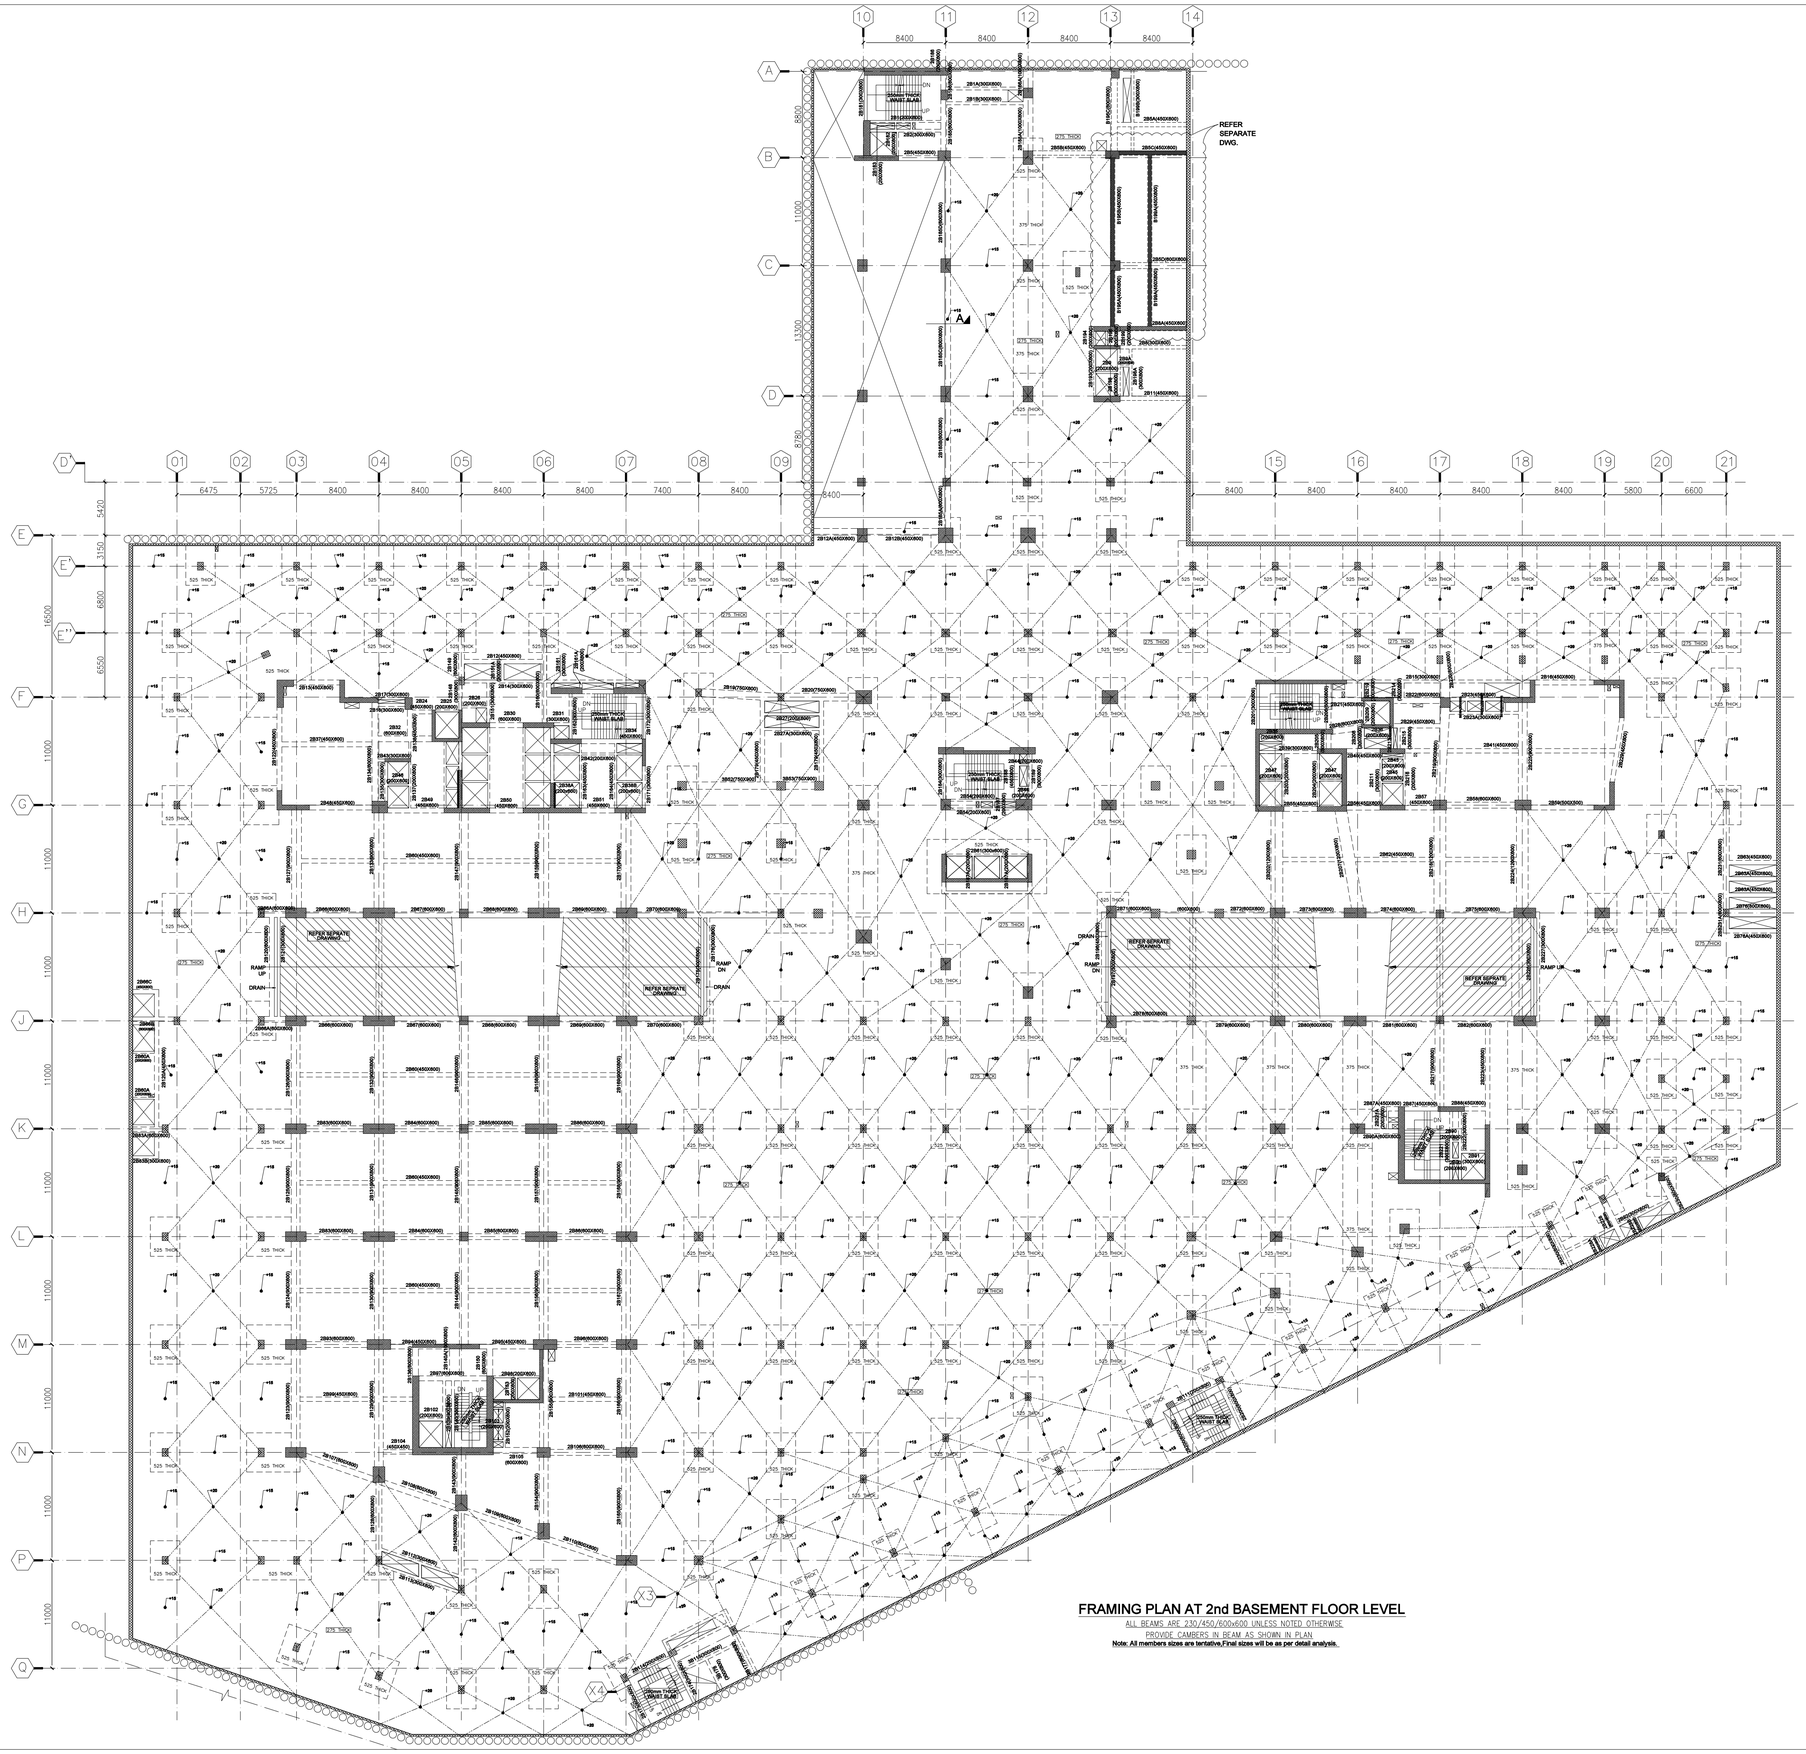

FRAMING PLAN AT 2nd BASEMENT FLOOR LEVEL

ALL BEAMS ARE 230/450/600x600 UNLESS NOTED OTHERWISE

PROVIDE CAMBERS IN BEAM AS SHOWN IN PLAN

Note: All members sizes are tentative,Final sizes will be as per detail analysis.

BMSF DESIGN CONSULTANTS PVT. LTD.
S 13/25 DLF PHASE III
GURGAON, HARYANA

LANDSCPAED CONSULTANT

ORACLES
Landscape Design,Planning & Conservation
G-98, KALKAJI
NEW DELHI-110019
PHONE:- 011-26481830,26440506,26442591
EMAIL:- mail@oracleslandscape.in

PLUMBING AND FIRE FIGHTING Consultants

ENVIRONS
BUILDING SERVICES CONSULTANTS
A-14 BASEMENT, SHIVALIK
NEW DELHI-110017
PHONE:- 011-26674787,26674793
FAX:- 011-26503584
EMAIL:- environsbsc.delhi@gmail.com

ELECTRICAL Consultants

Kanwar Krishen Associates Private Ltd.
Engineers & Consultants
F - 301, Lado Sarai, New Delhi - 110 030, INDIA
Tel. +91-11-2652 1180, 2652110R,2652 1182
Fax: +91-11-29521183
E-mail: kka@kkapl.com

HVAC Consultants

UDAYAN CHATTERJEE& ASSOCIATES PVT. LTD.
40,RG, 2nd FLOOR, CHITTARANJAN PARK
NEW DELHI - 110 019
TEL : 26418363, 26417312
FAX : 26283942
E-MAIL: udayanchatterjeedhar@gmail.com

STRUCTURAL CONSULTANT'S :

BMSF Design Consultants Pvt. Ltd.
S-13/25, (Ground Floor)
DLF Phase -III
Gurgaon
Haryana - 122002
PH. 0124-4713252

Design & Executive Architects

MAas
D-229,Basement
Sarvodya Enclave,New Delhi
011-41829971,71,72

Concept Architects

Benoy

CLEINT

aipl
values that build worth

Project title

BUILDING PLAN OF I.T. PARK/ CYBER PARK COLONY MEASURING 6.1375 ACRES (LICENSE No.112 OF 2012 DATED 27-10-2012) IN SECTOR-66,

GURUGRAM MANESAR URBAN COMPLEX
BEING DEVELOPED BY ADVANCE INDIA PROJECTS LTD.

Drawing title

FRAMING PLAN AT 2nd BASEMENT FLOOR LEVEL

Job No.		Drawing No.
Drawn	Checked	BAS-S-13.B2
RAWAT	KK AHMAD	
Date	Scale	Revisions
30-05-21	NTS	