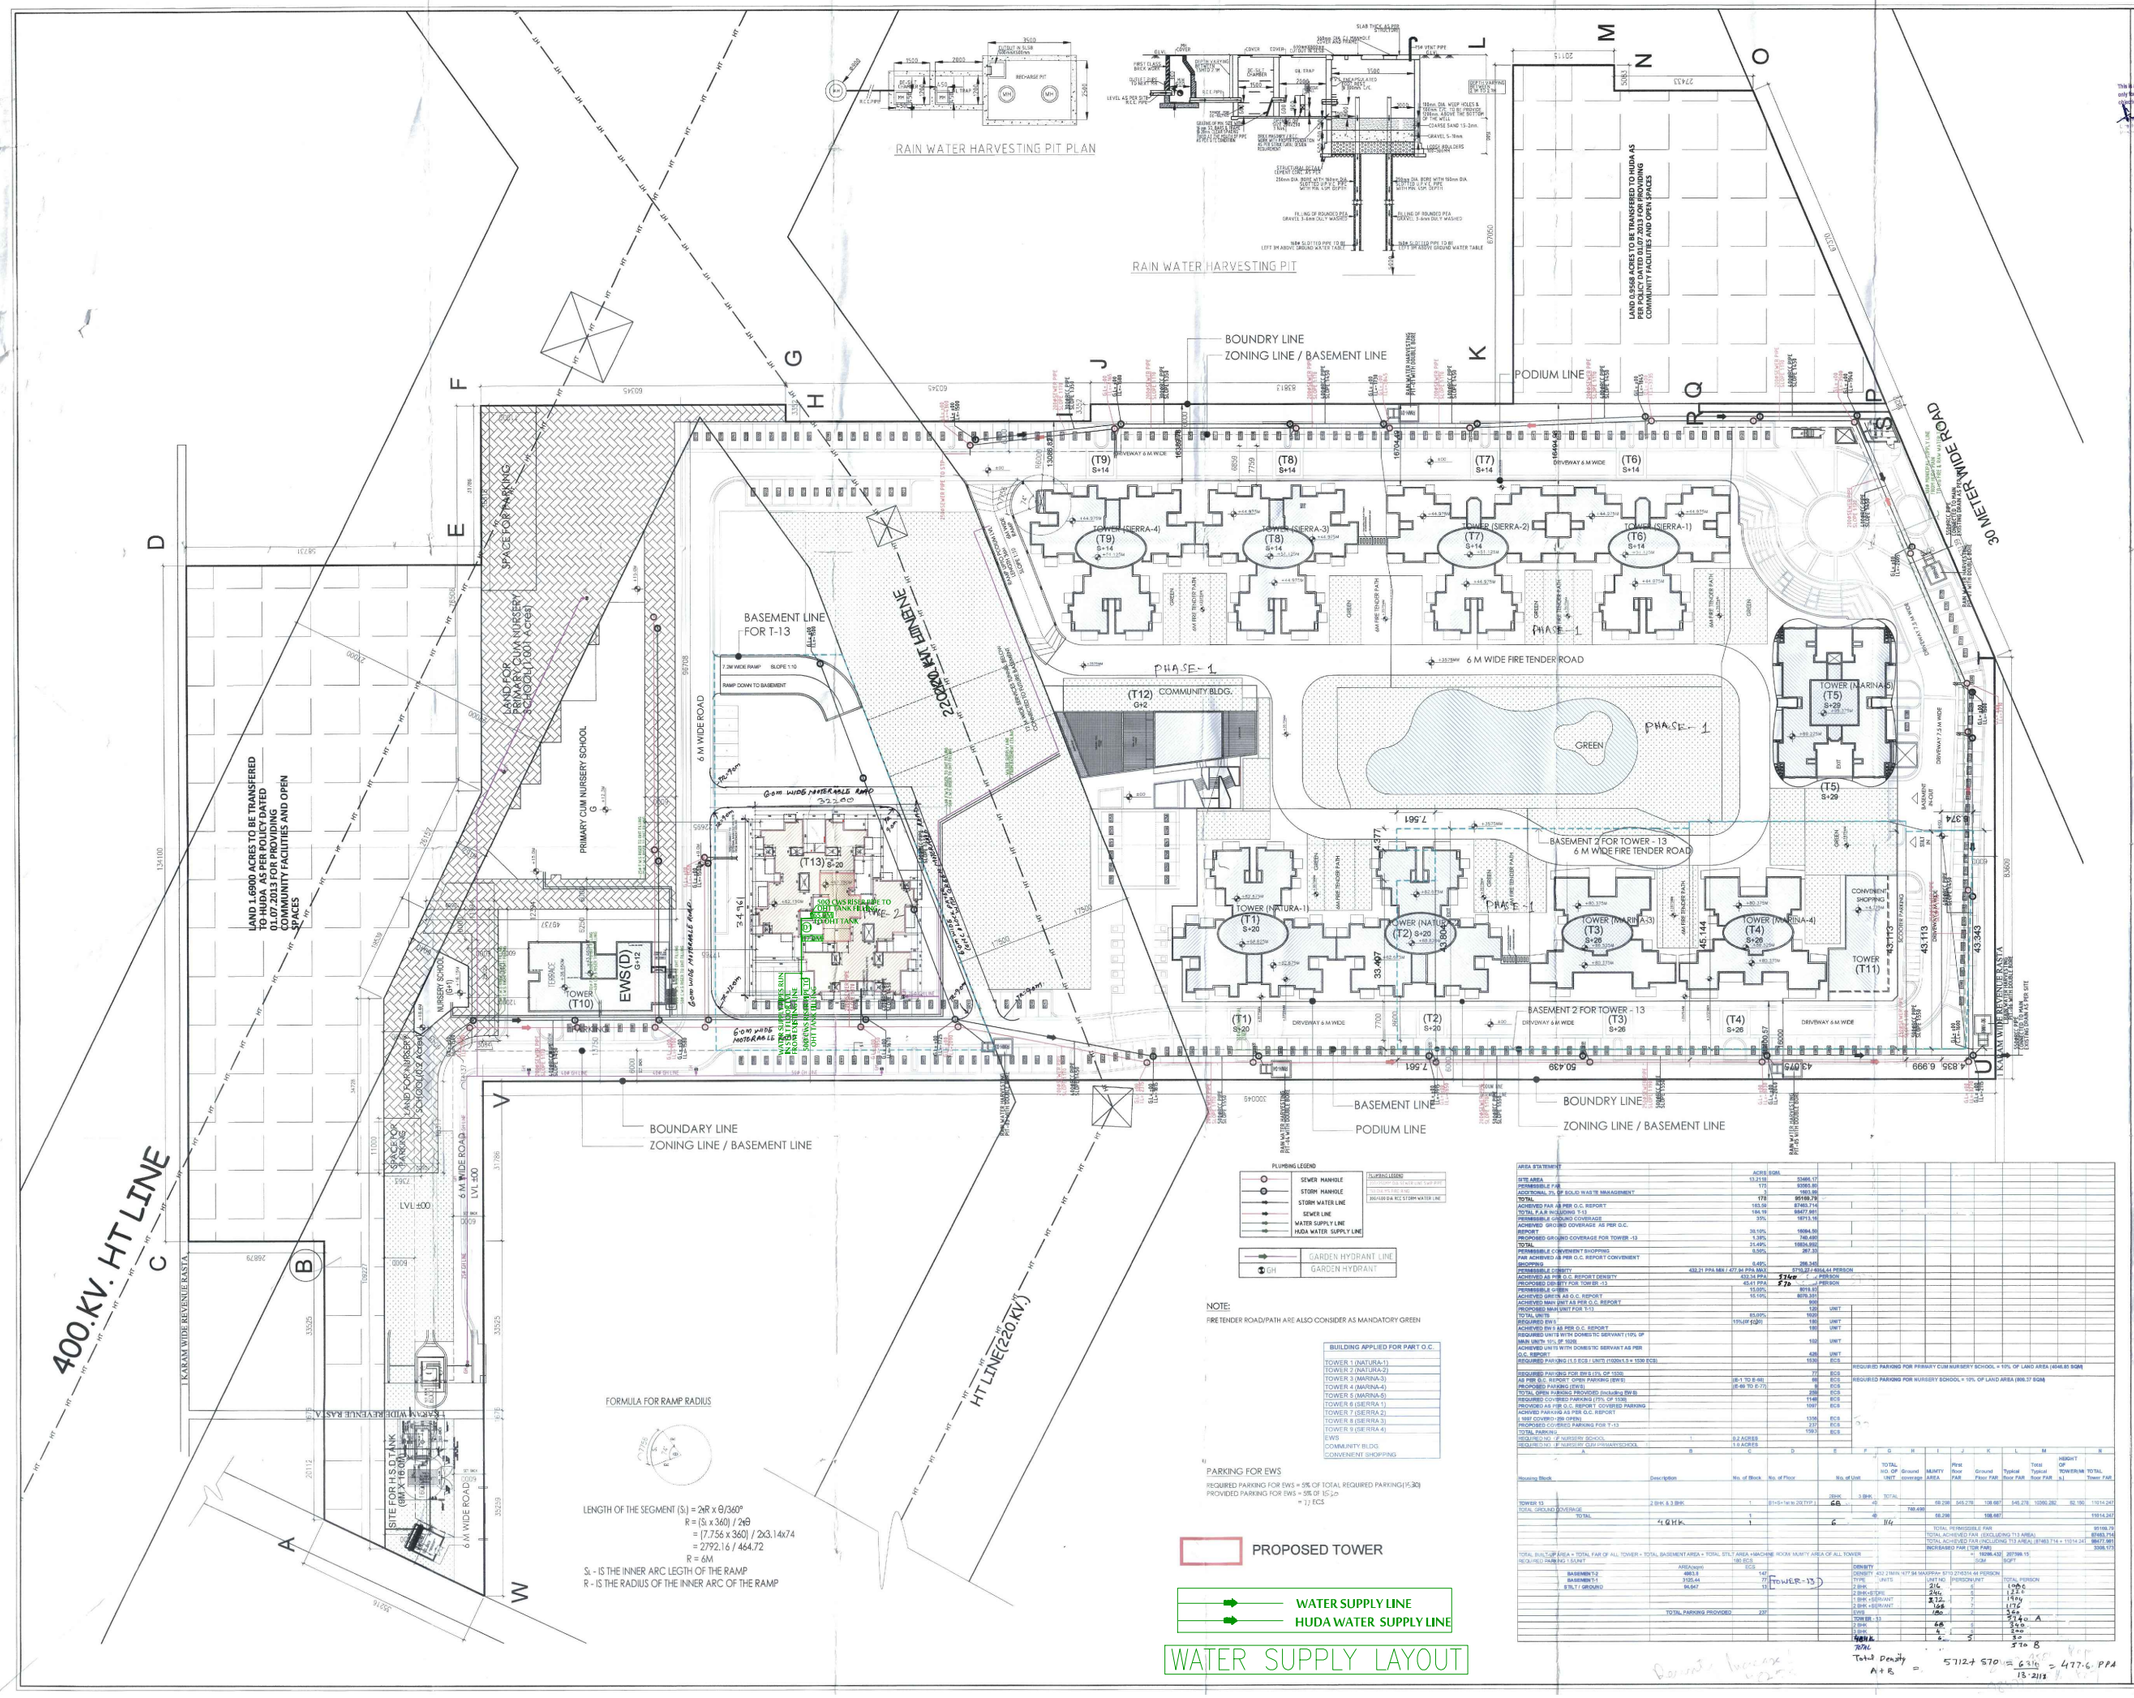

CONSULTANT (H.Q.) S.T.P. Member Secretary B.P.C. | S.T.P.(S) Member B.P.C. | C.T.P.(N) Chairman B.P.C.

This is a "PROVISIONAL APPROVED BUILDING PLAN" only for purpose of inviting objections from the general public

Director (HQ) Department of Town and Country Planning, Haryana, Chandigarh

Checked and found ok for Public Health Interest subject to compliance of conditions forwarded vide letter no. 26603 dt. 6/8/2020

Superintendent Engineer (HQ)

Ram Avtar Basal AD(HQ)

Deputy Director (T) O/o Directorate Fire Services Member S.P.C.

GENERAL NOTES:-

1. All dimensions in millimeters unless otherwise specified.
2. Drawings are not to be scaled, written dimensions are to be followed. All discrepancies to be brought to the notice of the Architect and resolved before commencement of any work.
3. This drawing is to be read in conjuction with details, large scale drawings, structural, plumbing, electrical and other relevant drawings.
4. All dimensions are unfinished dimensions unless otherwise mentioned.
5. Detail drawings shall supercede smaller scale drawings and notes.
6. Building sprinkler, 100% power back up, water harvesting provided

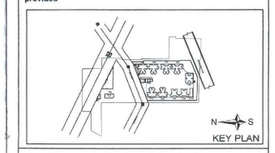

PROJECT TITLE :

ADDITIONAL BUILDING PLANS OF GROUP HOUSING COLONY MEASURING 13.2118 ACRES (LICENCE NO. 93 OF 2014 DATED 13.08.2014) IN SECTOR-68(HD ZONE), GURGAON MANESAR URBAN COMPLEX DEVELOPED BY HANS PROPCON PVT LTD.AND OTHERS

OWNER :-

HANS PROPCON PVT. LTD.
OFFICE NO-1221-A, DEVIKA TOWER,
12TH FLOOR, NEHRU PLACE
NEW DELHI-110019

STRUCTURAL ENGINEER :

CIVTECH CONSULTANT PVT LTD
A-45 SECTOR-04,
NOIDA-201301(U.P)

MEP CONSULTANTS :

M/S Kumar Endecon Pvt. Ltd.
ENGINEERING DESIGN CONSULTANTS
E-212, Greater Kailash-2
New Delhi-110048
India+91 11 41435794, +91 11 29223231

LANDSCAPE CONSULTANTS :

Designs International Studio Pvt. Ltd.
Anand Niketan,New Delhi-110021
India+91 11 24114500, +91 11 24114501

DESIGN ARCHITECT:-

RAJINDER KUMAR ASSOCIATES
ARCHITECTS PLANNERS DESIGNERS ENGINEERS
B-6/17 SHOPPING CENTRE SAFDARJUNG ENCLAVE NEW DELHI 110029 INDIA
T 91 11 26192600 / 26192601
F 91 11 26196574

STATUS :

REVISED SUBMISSION DRAWINGS

DRAWING TITLE :

SITE PLAN / PODIUM FLOOR PLAN

SCALE :- 1:400 | DATED : OCT, 2019

DWG NO.

MUN-ST-100

SIGNATURE & SEAL OF ARCHITECT

RAJINDER KUMAR
CA/2490/75

SIGNATURE OF OWNER

For Hans Propcon Private Limited
Authorized Signatory