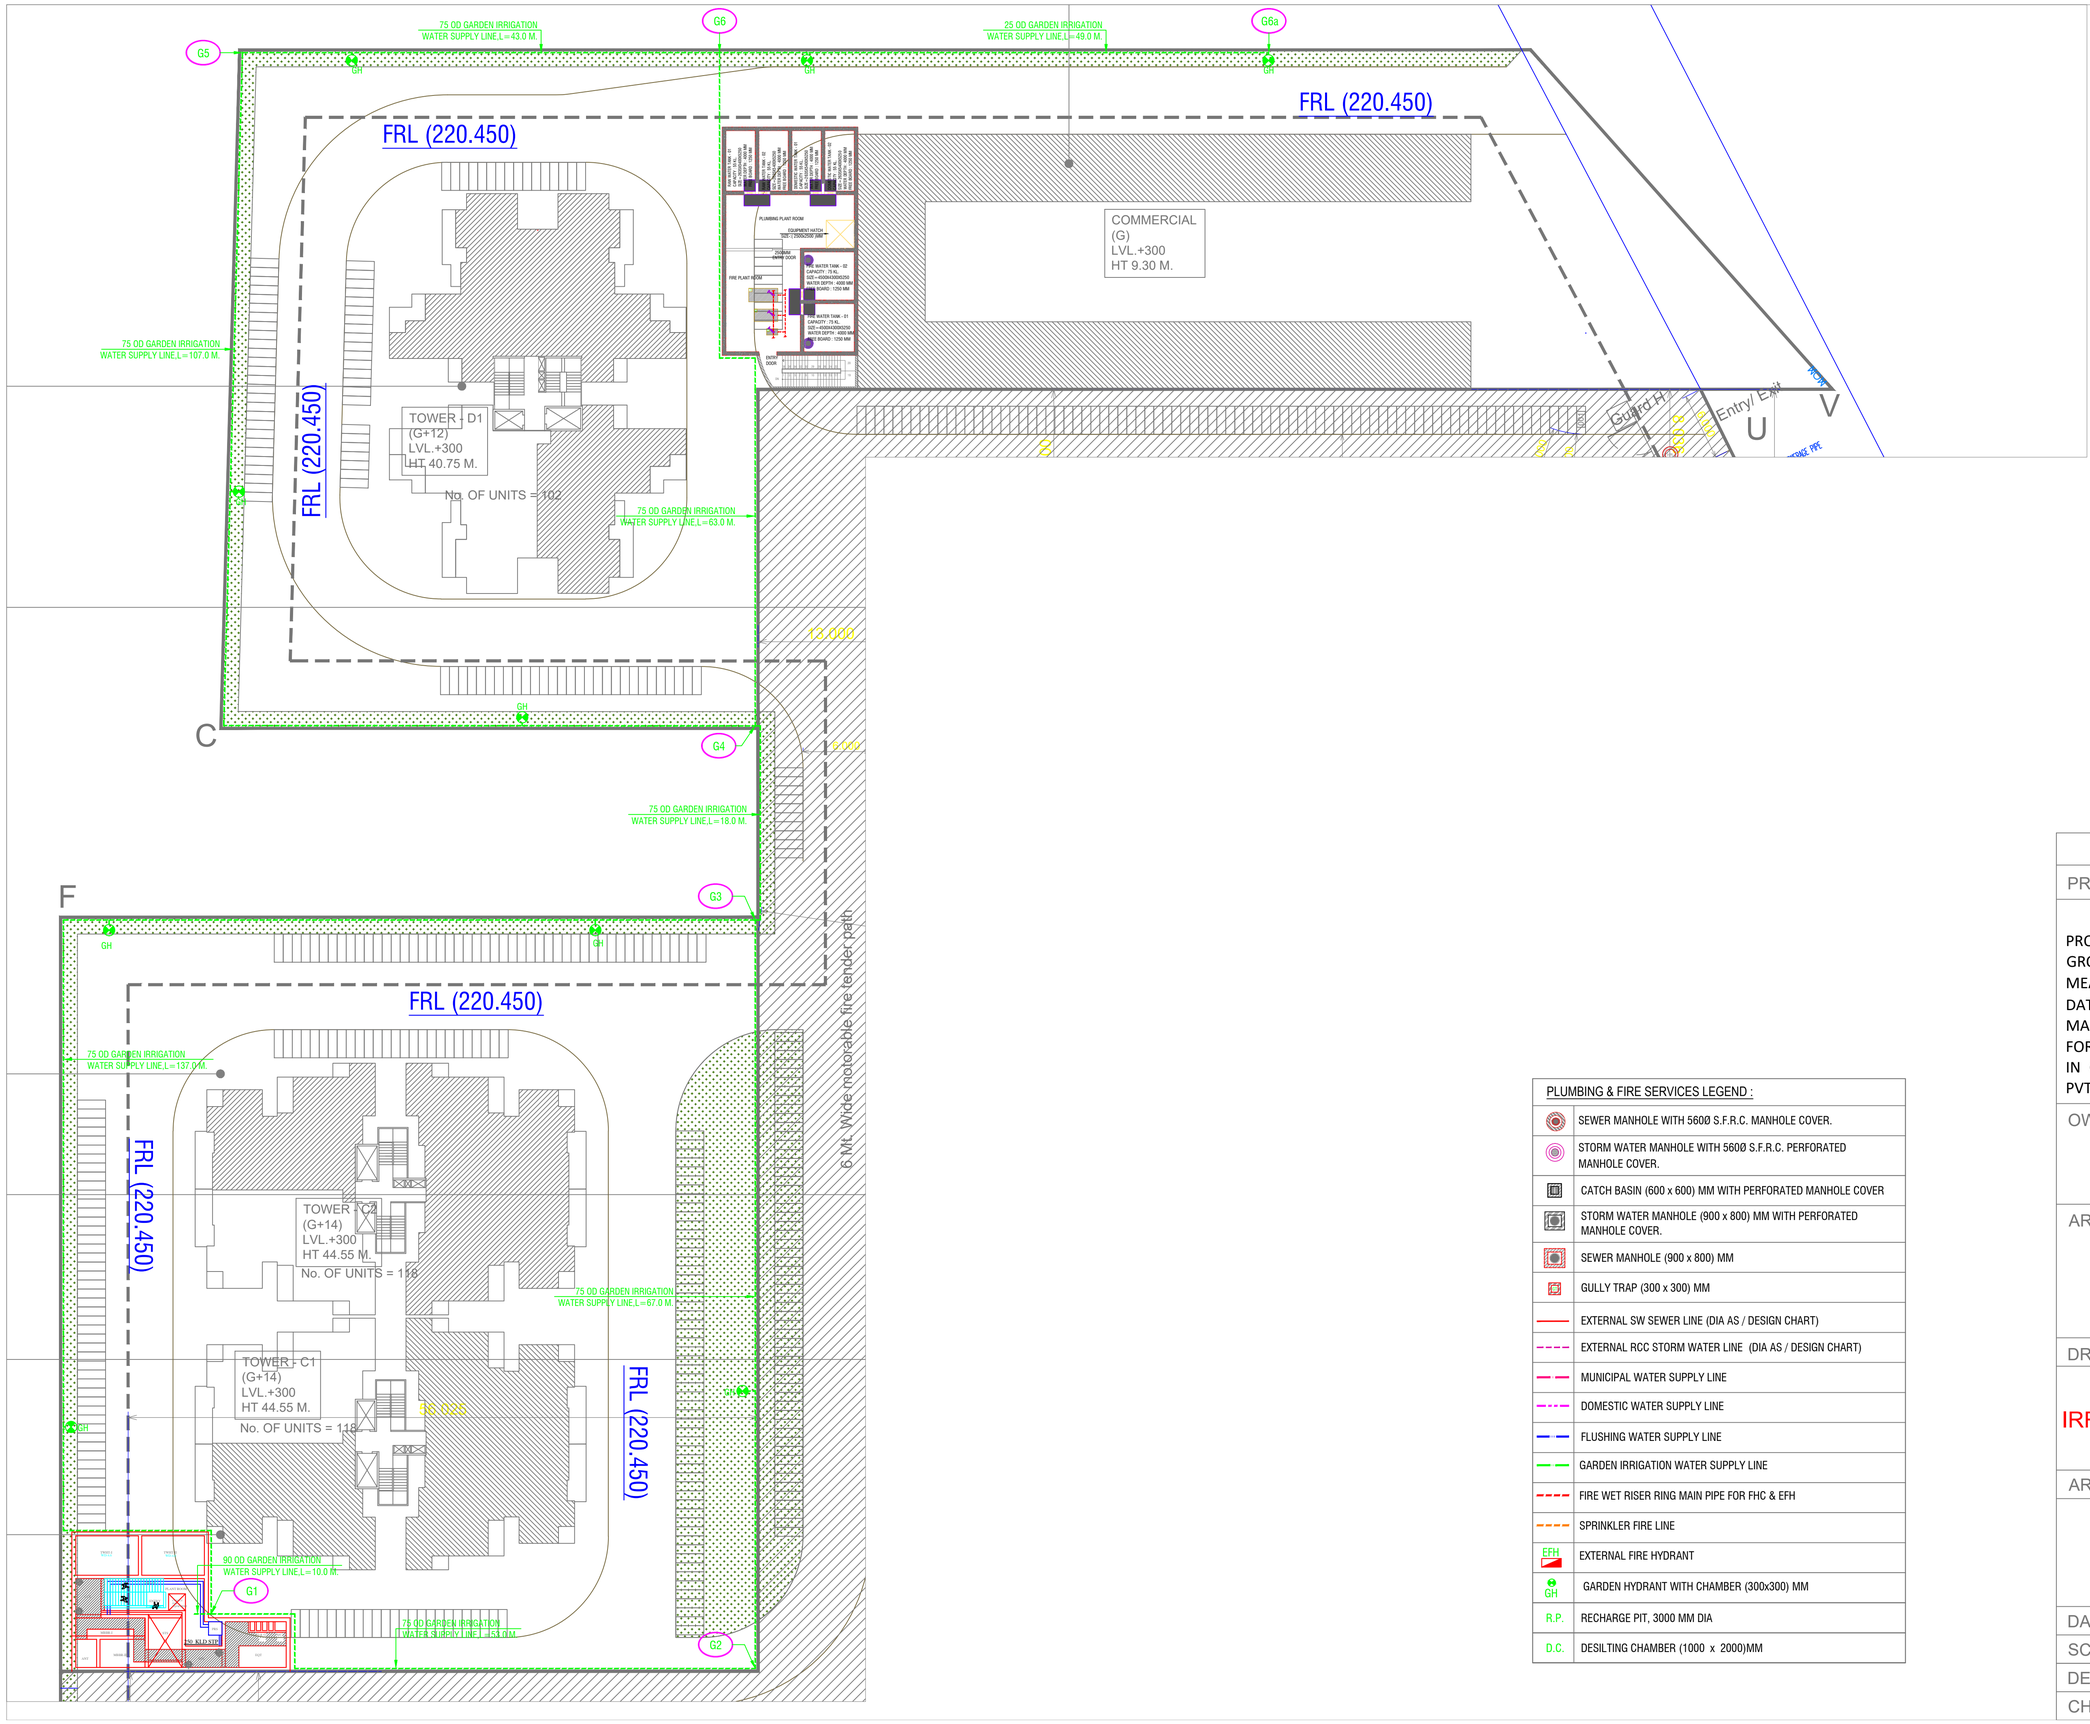

PLUMBING & FIRE SERVICES LEGEND :	
	SEWER MANHOLE WITH 560Ø S.F.R.C. MANHOLE COVER.
	STORM WATER MANHOLE WITH 560Ø S.F.R.C. PERFORATED MANHOLE COVER.
	CATCH BASIN (600 x 600) MM WITH PERFORATED MANHOLE COVER
	STORM WATER MANHOLE (900 x 800) MM WITH PERFORATED MANHOLE COVER.
	SEWER MANHOLE (900 x 800) MM
	GULLY TRAP (300 x 300) MM
	EXTERNAL SW SEWER LINE (DIA AS / DESIGN CHART)
	EXTERNAL RCC STORM WATER LINE (DIA AS / DESIGN CHART)
	MUNICIPAL WATER SUPPLY LINE
	DOMESTIC WATER SUPPLY LINE
	FLUSHING WATER SUPPLY LINE
	GARDEN IRRIGATION WATER SUPPLY LINE
	FIRE WET RISER RING MAIN PIPE FOR FHC & EFH
	SPRINKLER FIRE LINE
EFH	EXTERNAL FIRE HYDRANT
GH	GARDEN HYDRANT WITH CHAMBER (300x300) MM
R.P.	RECHARGE PIT, 3000 MM DIA
D.C.	DESILTING CHAMBER (1000 x 2000)MM

SUBMISSION DRAWING

PROJECT TITLE

PROPOSED BUILDING PLANS OF AFFORDABLE GROUP HOUSING COLONY FOR AN AREA MEASURING 5.0 ACRES (LICENSE NO. 30 OF 2019 DATED 28.02.2019) IN SECTOR-90, GURUGRAM MANESAR URBAN COMPLEX BEING DEVELOPED BY FORTUNE LAND & HOUSING PVT. LTD. AND OTHERS IN COLLABORATION WITH B.D. INFRADEVELOPERS PVT. LTD.

OWNER's SIGNATURE

ARCHITECT's SIGNATURE

DRAWING TITLE

SITE PLAN
IRRIGATION LAYOUT

NORTH

ARCHITECTS

DATE	MAY 2019	DWG. NO.
SCALE	NTS	S - 104
DEALT	SG	
CHECKED	MA	