PLUMBING & FIRE SERVICES LEGEND :	
	SEWER MANHOLE WITH 560Ø S.F.R.C. MANHOLE COVER.
	STORM WATER MANHOLE WITH 560Ø S.F.R.C. PERFORATED MANHOLE COVER.
	EXTERNAL SW SEWER LINE (DIA AS / DESIGN CHART)
	EXTERNAL RCC STORM WATER LINE (DIA AS / DESIGN CHART)
	MUNICIPAL WATER SUPPLY LINE
	DOMESTIC WATER SUPPLY LINE
	FLUSHING WATER SUPPLY LINE
	GARDEN IRRIGATION WATER SUPPLY LINE
	FIRE WET RISER RING MAIN PIPE FOR FHC & EFH
	SPRINKLER FIRE LINE
EFH	EXTERNAL FIRE HYDRANT
GH	GARDEN HYDRANT WITH CHAMBER (300x300) MM
R.P.	RECHARGE PIT, 3000 MM DIA
D.C.	DESILTING CHAMBER (1000 x 2000)MM

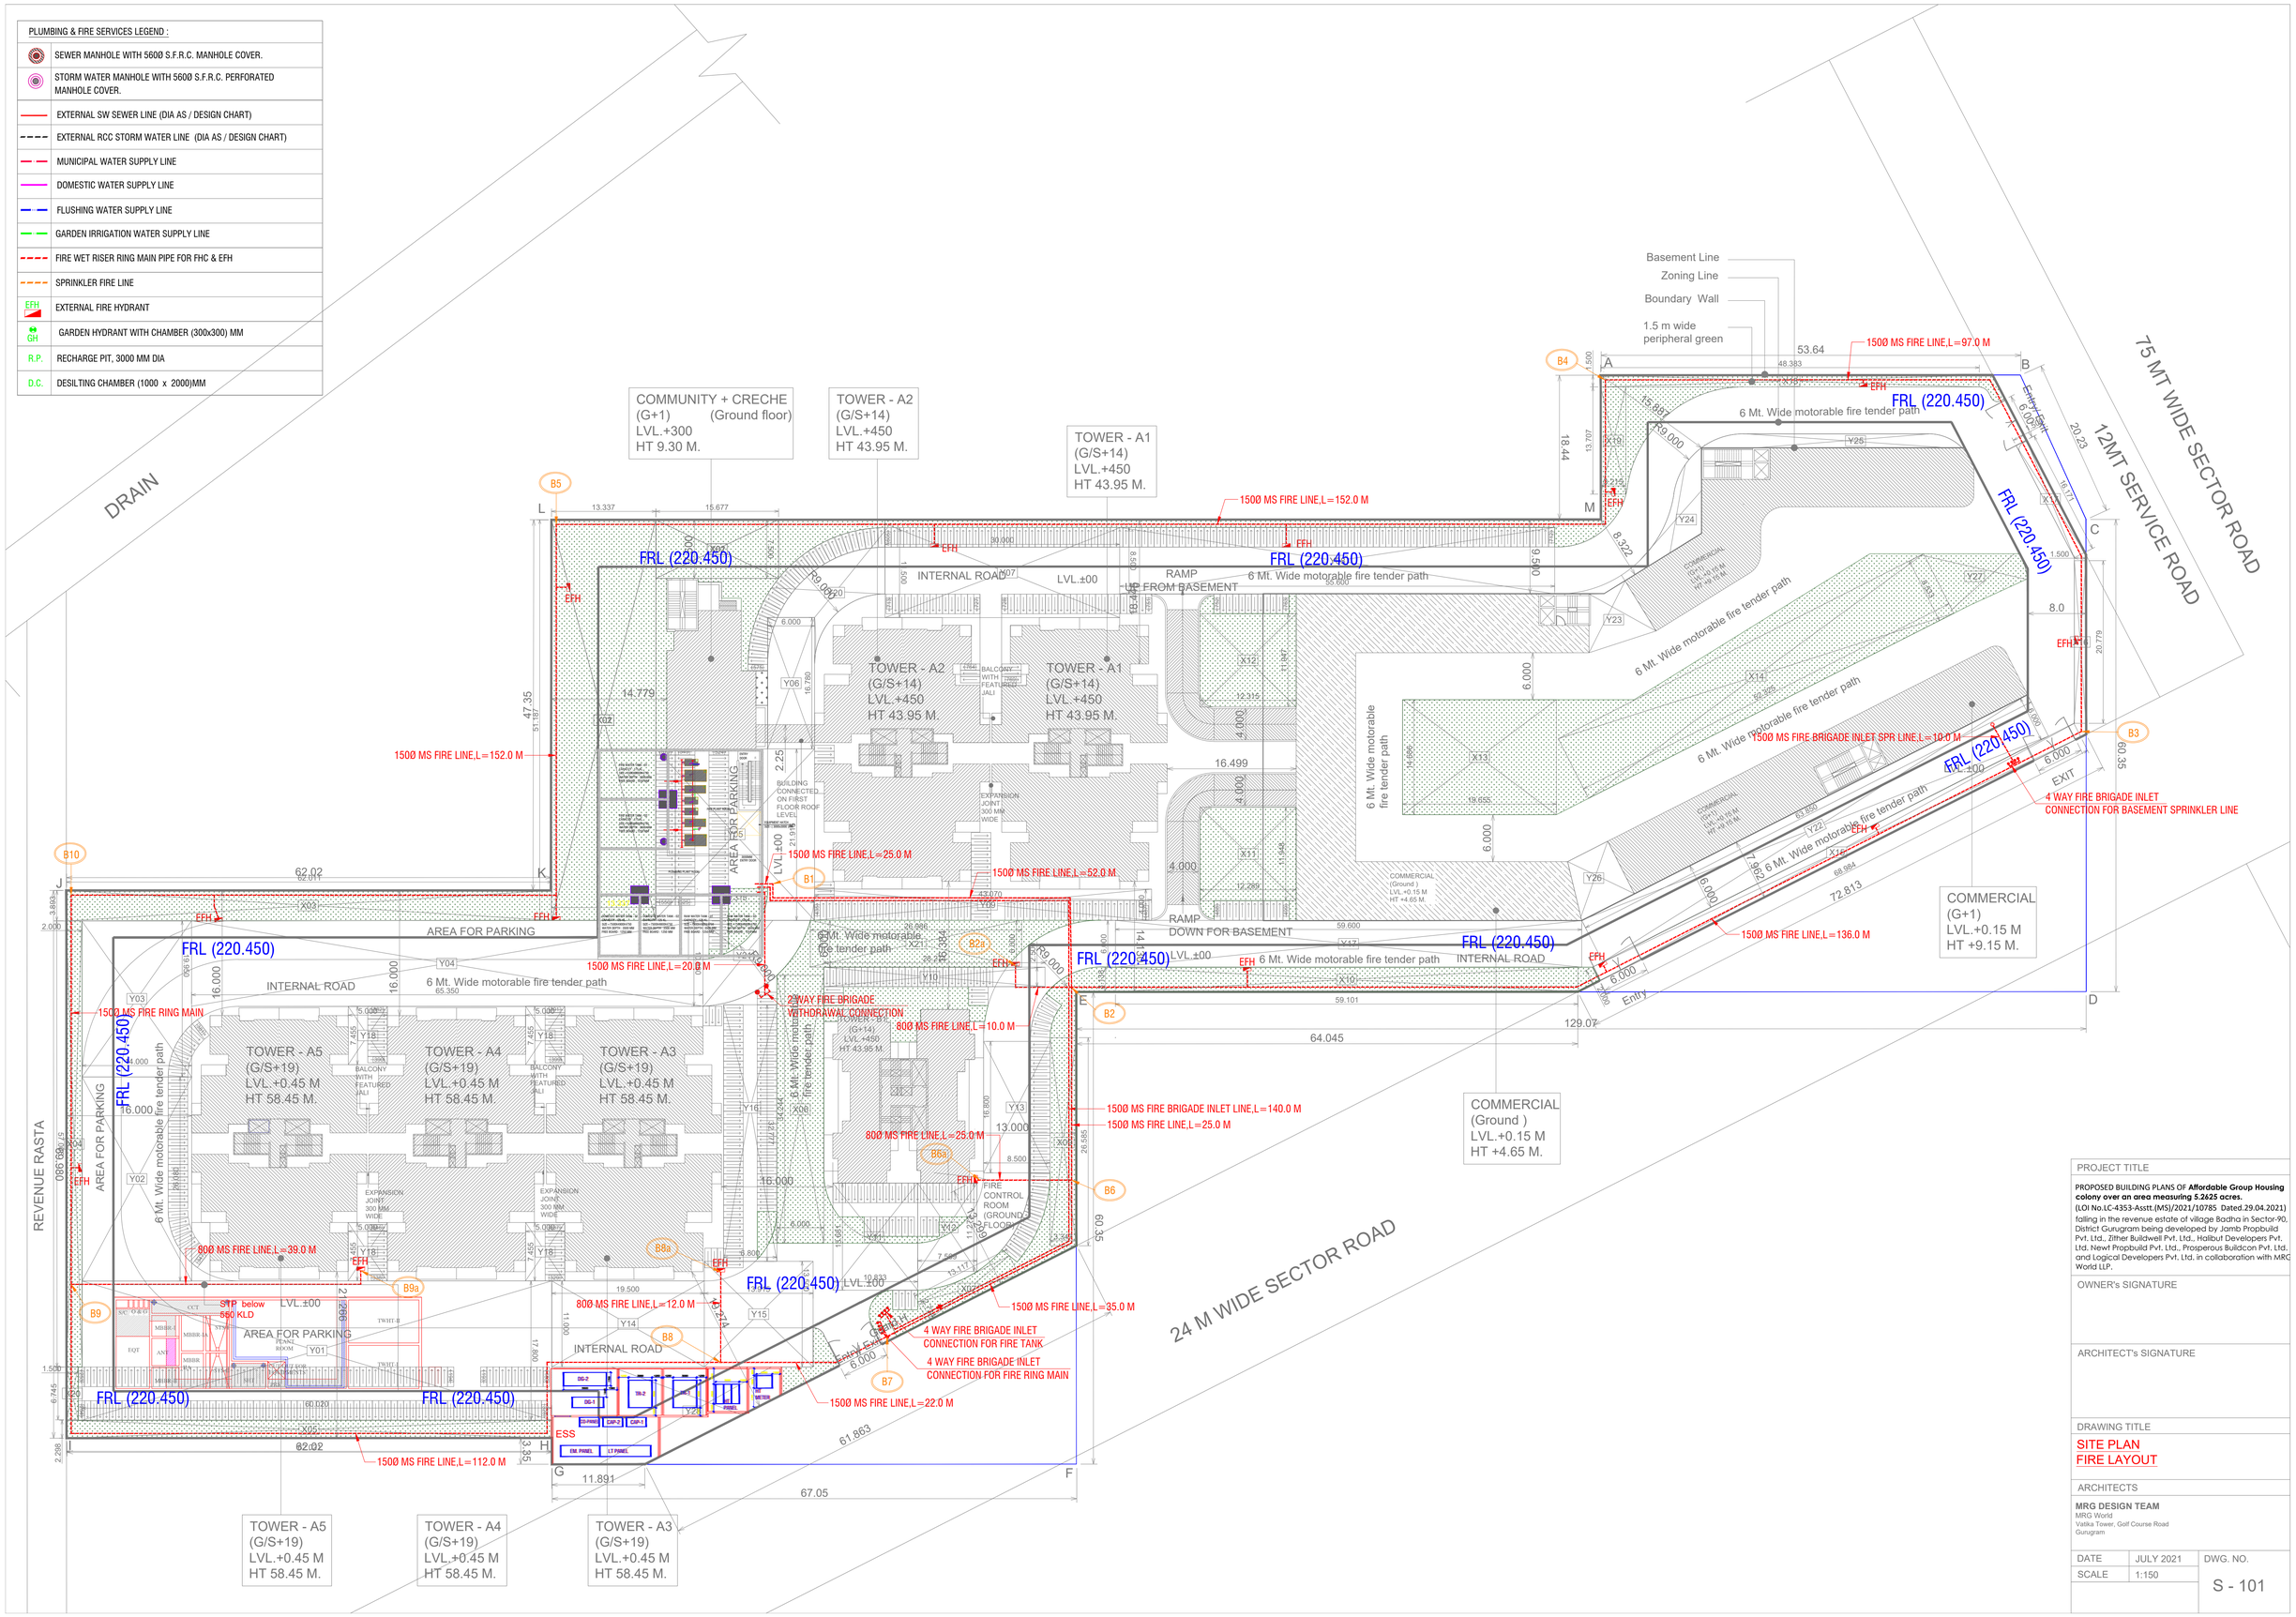

PROJECT TITLE

PROPOSED BUILDING PLANS OF **Affordable Group Housing colony over an area measuring 5.2625 acres.**
(LOI No.LC-4353-Asstt.(MS)/2021/10785 Dated.29.04.2021)
falling in the revenue estate of village Badha in Sector-90, District Gurugram being developed by Jamb Propbuild Pvt. Ltd., Zither Buildwell Pvt. Ltd., Halibut Developers Pvt. Ltd, Newt Propbuild Pvt. Ltd., Prosperous Buildcon Pvt. Ltd. and Logical Developers Pvt. Ltd. in collaboration with MRG World LLP.

OWNER's SIGNATURE

ARCHITECT's SIGNATURE

DRAWING TITLE

SITE PLAN
FIRE LAYOUT

ARCHITECTS

MRG DESIGN TEAM
MRG World
Vatika Tower, Golf Course Road
Gurugram

DATE	JULY 2021	DWG. NO.
SCALE	1:150	S - 101